




- NOTES:
1. DO NOT SCALE FROM THIS DRAWING
 2. THESE DRAWINGS ARE FOR PLANNING PURPOSES ONLY
 3. ALL DRAWINGS SHOULD BE CHECKED BY A CONTRACTOR OR RIBA QUALIFIED ARCHITECT BEFORE CONSTRUCTION BEGINS

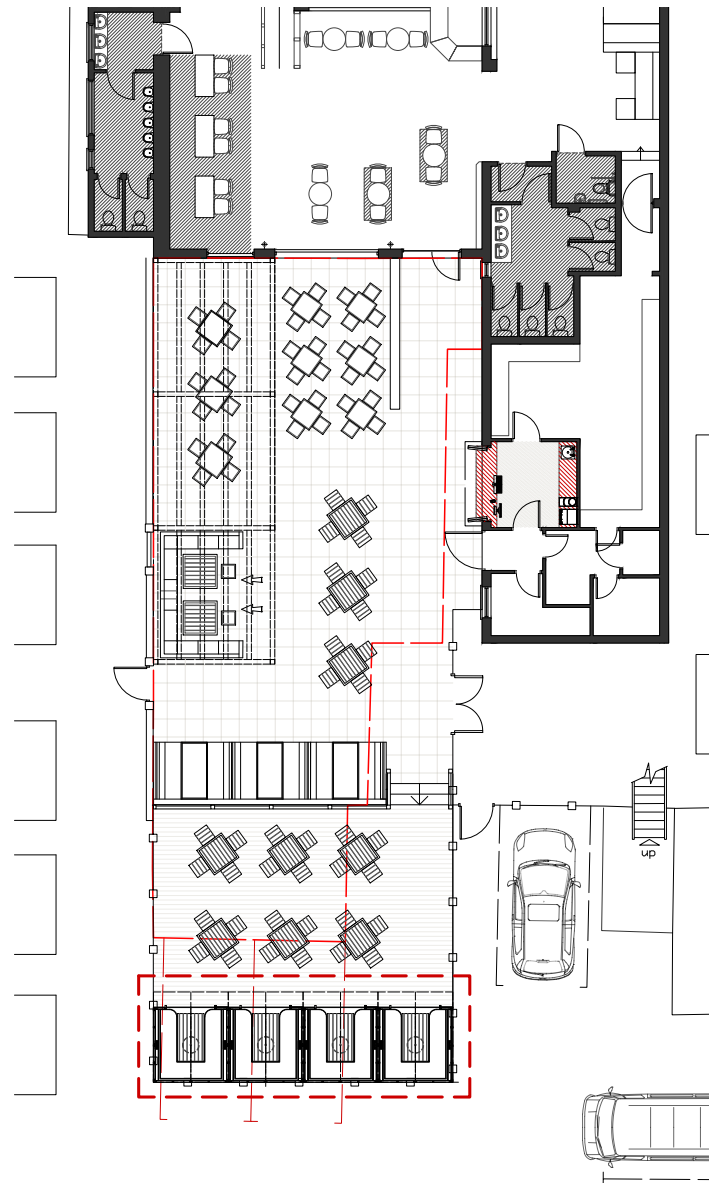


KEY PLAN
Scale: 1:200

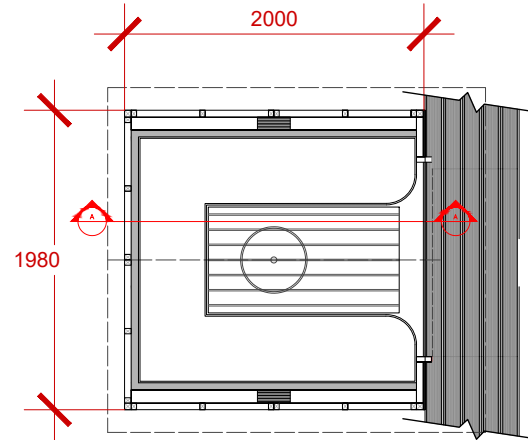


1 Hut Plan
Scale: 1:50

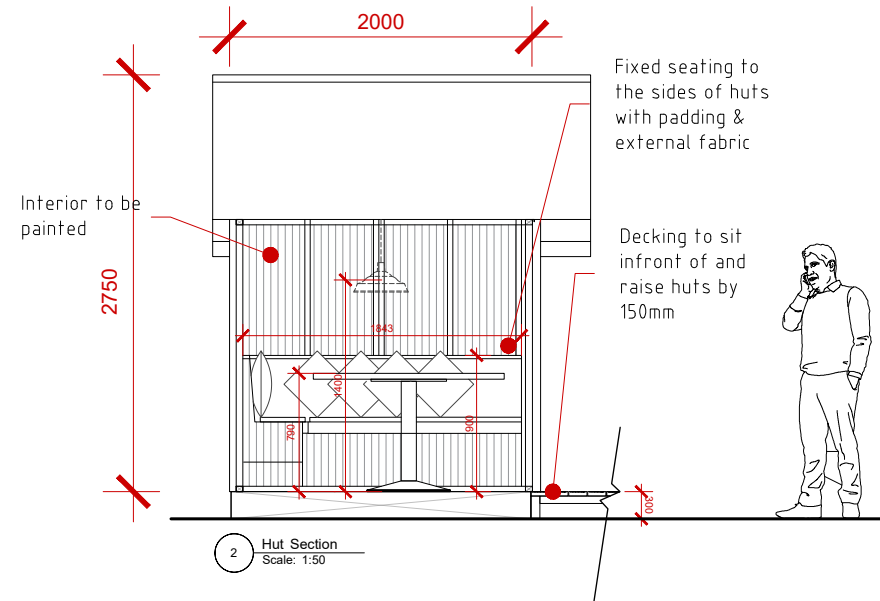

2 Hut Section
Scale: 1:50

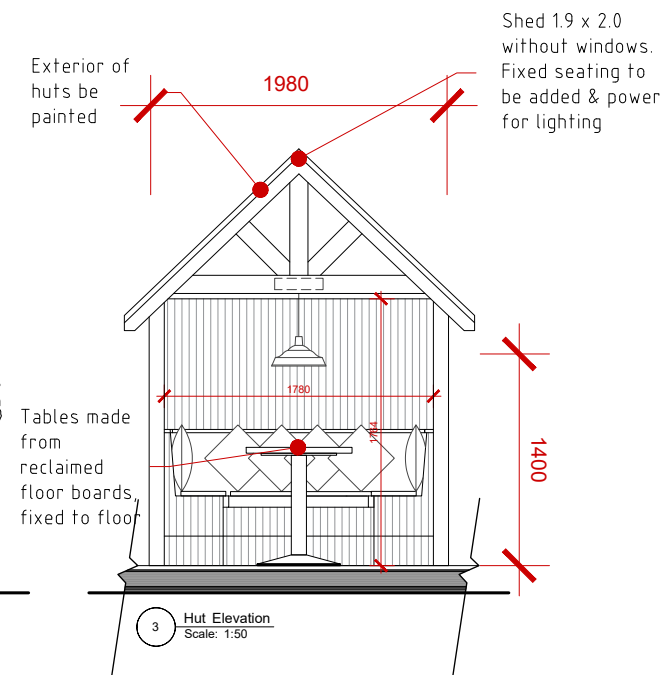

3 Hut Elevation
Scale: 1:50

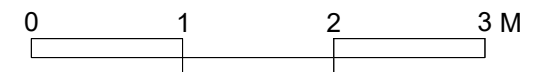

D500 PROPOSED HUTS
Scale: 1:50

BY	DATE	DESCRIPTION	REV
BN	20.04.2020	Proposed Huts Details	1
barnaby.newton			
ARCHITECTURAL DESIGN			
0100 0000 0000 - 0100 0000 0000 0000 - 0100 0000 0000 0000			
CLIENT:			
Mr N. Marshall			
PROJECT:			
The William Hardwicke, 12 High Street Bognor Regis, PO21 1SR			
DRAWING TITLE:			
Proposed Huts Details			
STATUS:			
PLANNING INFORMATION			
SCALE:		DATE:	
1:50 @ A3		20.04.2020	
DRAWN BY:		REVISION:	
BN		D500	