NOTES:

1. DO NOT SCALE FROM THIS DRAWING
2. THESE DRAWINGS ARE FOR PLANNING PURPOSES ONLY
3. ALL DRAWINGS SHOULD BE CHECKED BY A CONTRACTOR OR RIBA QUALIFIED ARCHITECT BEFORE CONSTRUCTION BEGINS

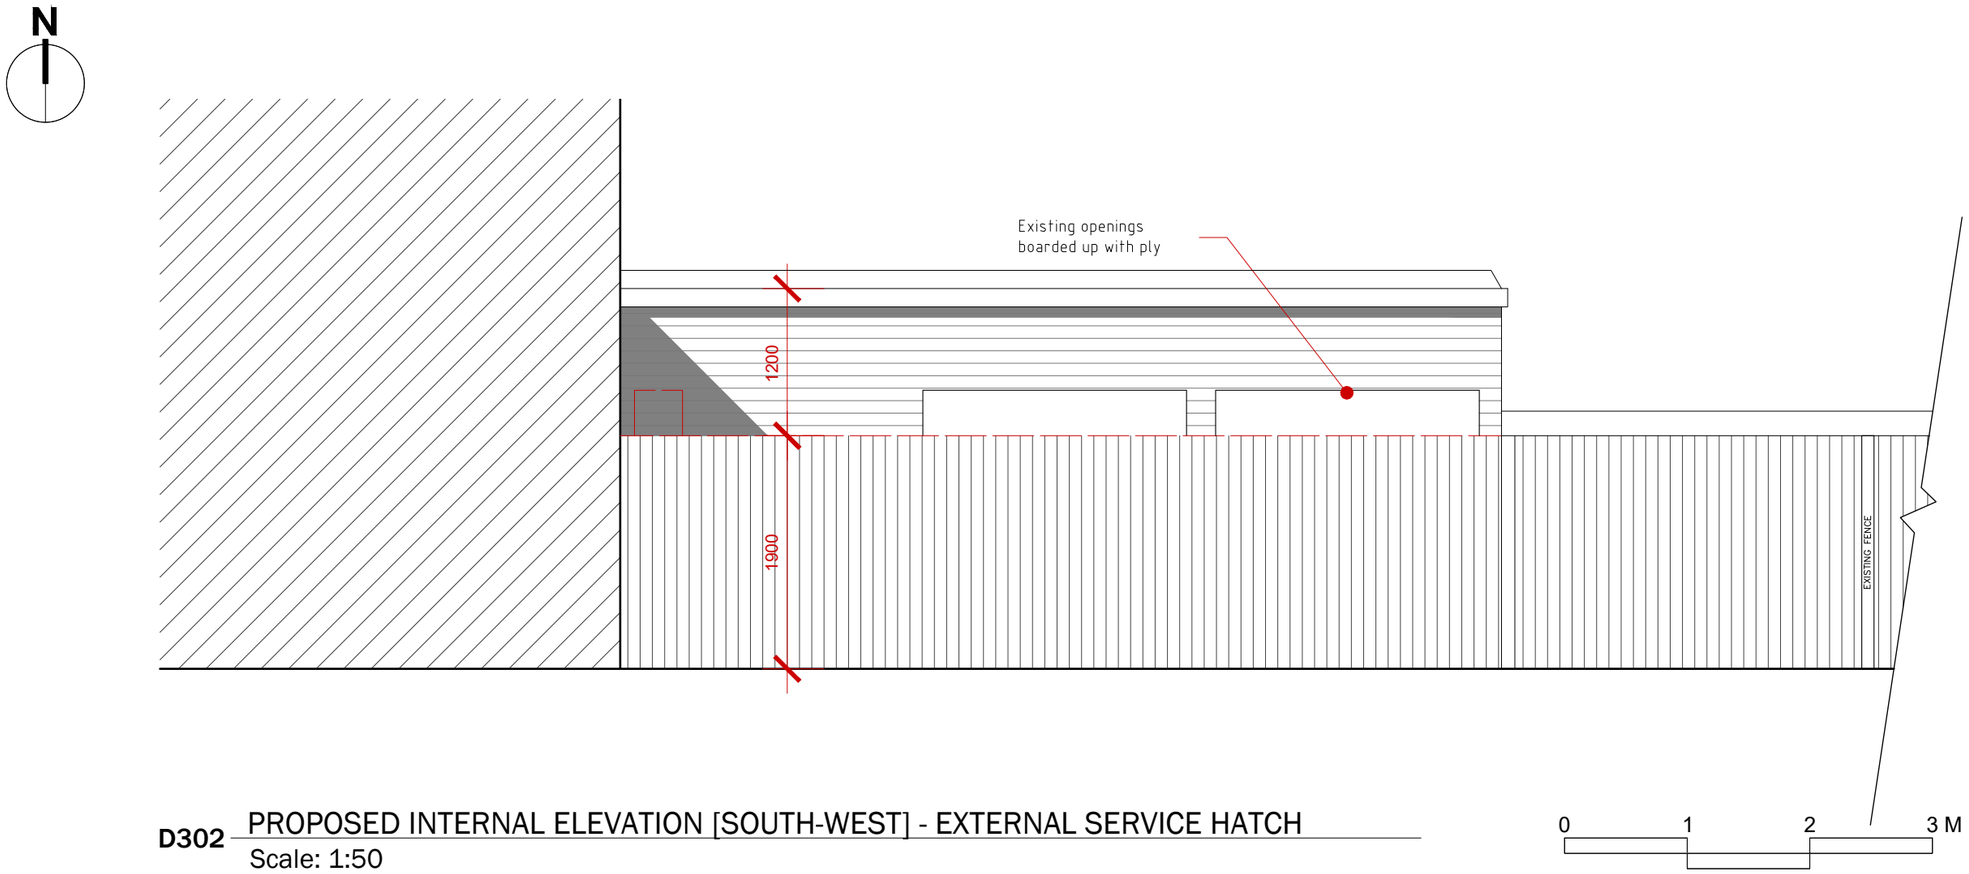

D302 PROPOSED INTERNAL ELEVATION [SOUTH-WEST] - EXTERNAL SERVICE HATCH

Scale: 1:50

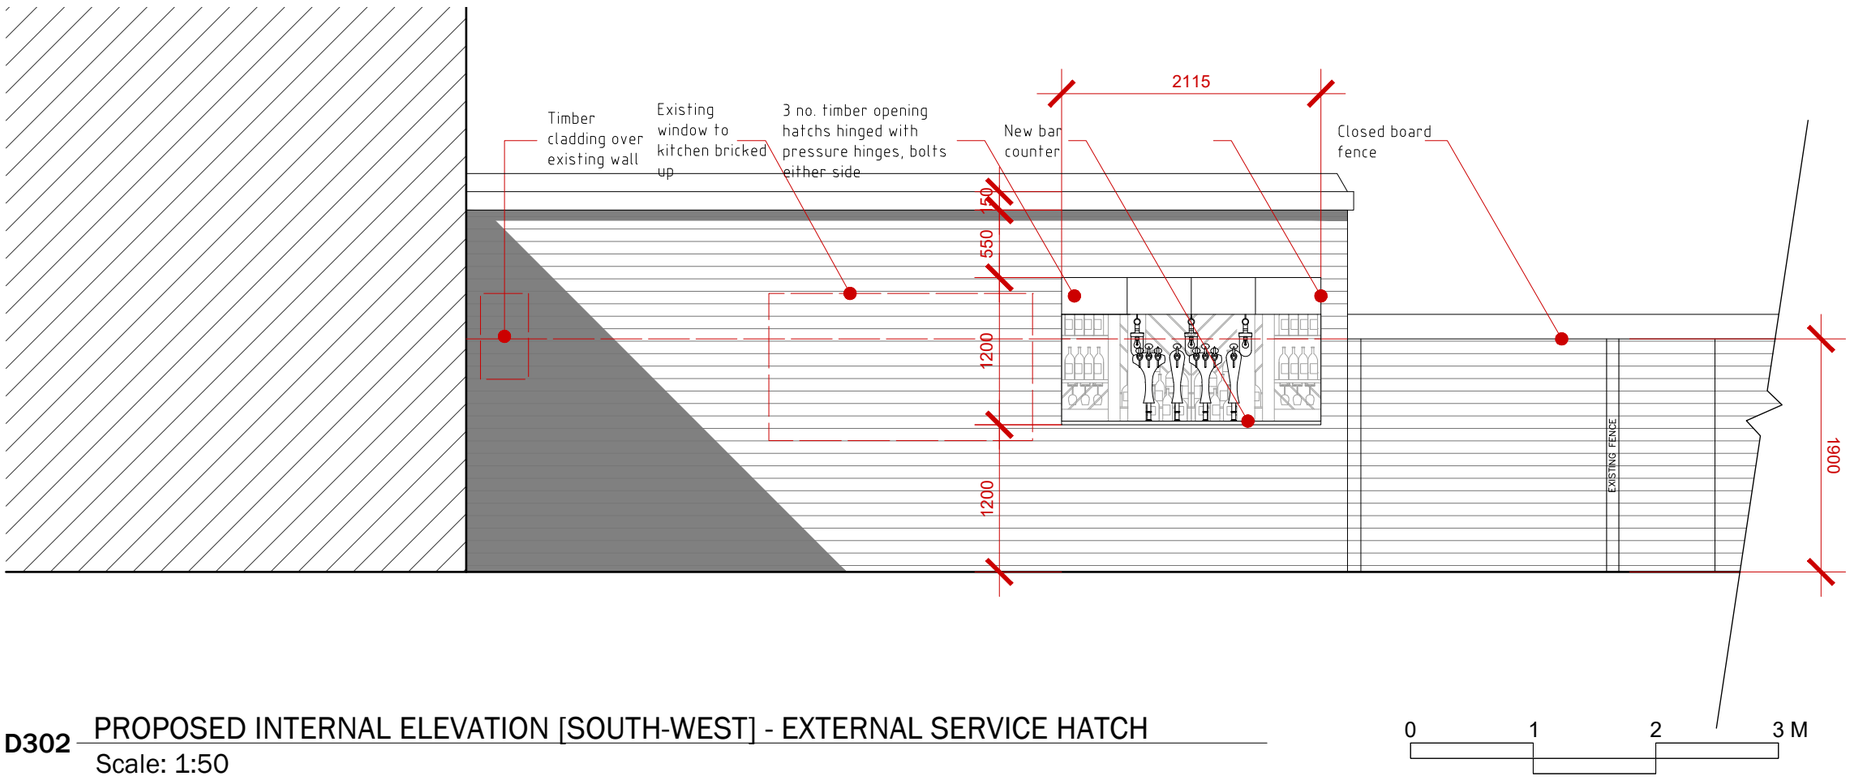

D302 PROPOSED INTERNAL ELEVATION [SOUTH-WEST] - EXTERNAL SERVICE HATCH

Scale: 1:50

BY	DATE	DESCRIPTION	REV

ARCHITECTS:

barnaby.newton

-ARCHITECTURAL DESIGNER-

t: 077 88600 1177 brewtonarchitecture@gmail.com www.brewtonarchitecture.co.uk

CLIENT:
Mr N. Marshall

PROJECT:
The William Hardwicke, 12 High Street
Bognor Regis, PO21 1SR

DRAWING TITLE:
Existing and Proposed South West
Elevations - Service Hatch

STATUS:
PLANNING INFORMATION

SCALE:	DATE:
1:50 @ A3	20.04.2020

DRAWN BY:	DRAWING NUMBER:	REVISION:
BN	D302	-

ARUN DISTRICT COUNCIL BR/109/20/PL