



Client	One Stop Stores			Title	Proposal	Rev	Date	Description	Drw By
Site Name	Hawthorn Road - Bognor Regis			Date	23/04/2021	A	29/03/21	Initial Visual	IR
Job No.	15147	Epos Code	6514	Scale	Do Not Scale	B	23/04/21	Update	IR
Proj Type	New Store			Drawn	IR	-	-	-	-
PM	JG			Drwg No.	B	-	-	-	-


size: 575mm x 830mm





Aluminium signcase finished red. Opal acrylic faces on both sides of sign (sign is double sided) with face applied digitally printed graphics. Internally illuminated by LED's.

Scale 1:10 @ A3

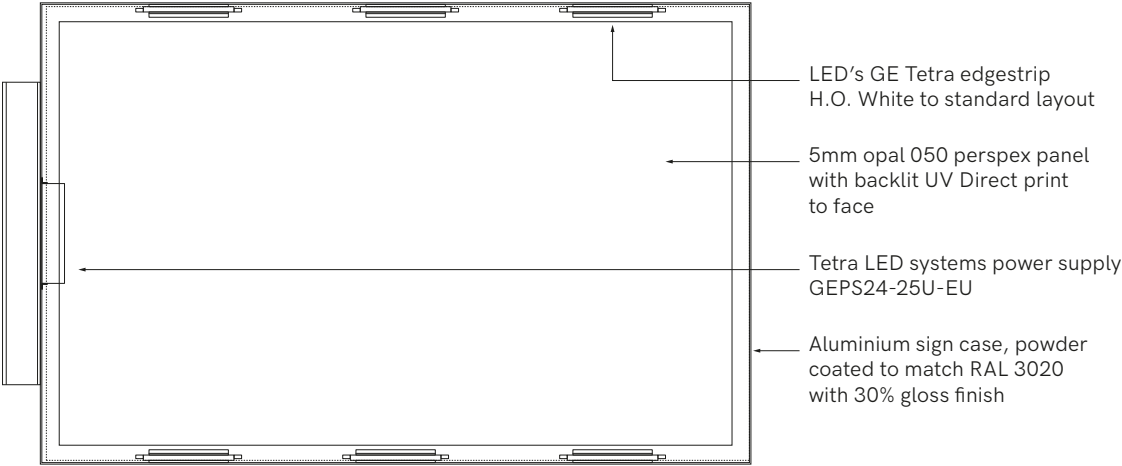

- LED's GE Tetra edgestrip H.O. White to standard layout
- 5mm opal 050 perspex panel with backlit UV Direct print to face
- Tetra LED systems power supply GEPS24-25U-EU
- Aluminium sign case, powder coated to match RAL 3020 with 30% gloss finish




+ implementing
your brand

15 Barnes Wallis Rd, Fareham
Hampshire PO15 5TT

Tel: 023 8023 2311
Web: www.innovatesigns.co.uk
Email: info@innovatesigns.co.uk

Client	One Stop Stores				Title	Proposal	Rev	Date	Description	Drw By
Site Name	Hawthorn Road - Bognor Regis				Date	23/04/2021	A	29/03/21	Initial Visual	IR
Job No.	15147	Epos Code	6514		Scale	Do Not Scale	B	23/04/21	Update	IR
Proj Type	New Store				Drawn	IR	-	-	-	-
PM	JG				Drwg No.	B	-	-	-	-

This drawing is for approval purposes.
Please check all details noted on the drawing including spelling, and provide written confirmation of your approval to an **Innovate Signs Project Manager**. Once approved production will commence based on the approved drawing. Any changes made after production has begun will incur an additional cost.

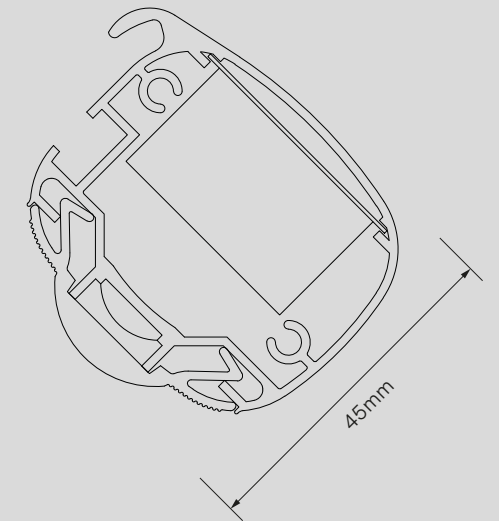





Snap-in polycarbonate 90 degree magnifying lens diffuser. Casing sealed and certificated to IP65. Full CE certificate and 5 year parts warranty. Conforms to BS EN 60598-1:2015 and BS EN 60598-2-1:1989 'UK Deviations Only'.

This drawing is for approval purposes.

Please check all details noted on the drawing including spelling, and provide written confirmation of your approval to an **Innovate Signs Project Manager**. Once approved production will commence based on the approved drawing.

Any changes made after production has begun will incur an additional cost.

ONE STOP STORES LTD
53 Hawthorn Rd, Bognor Regis PO21 2BW

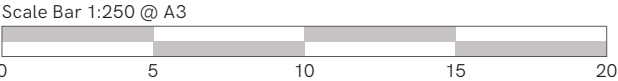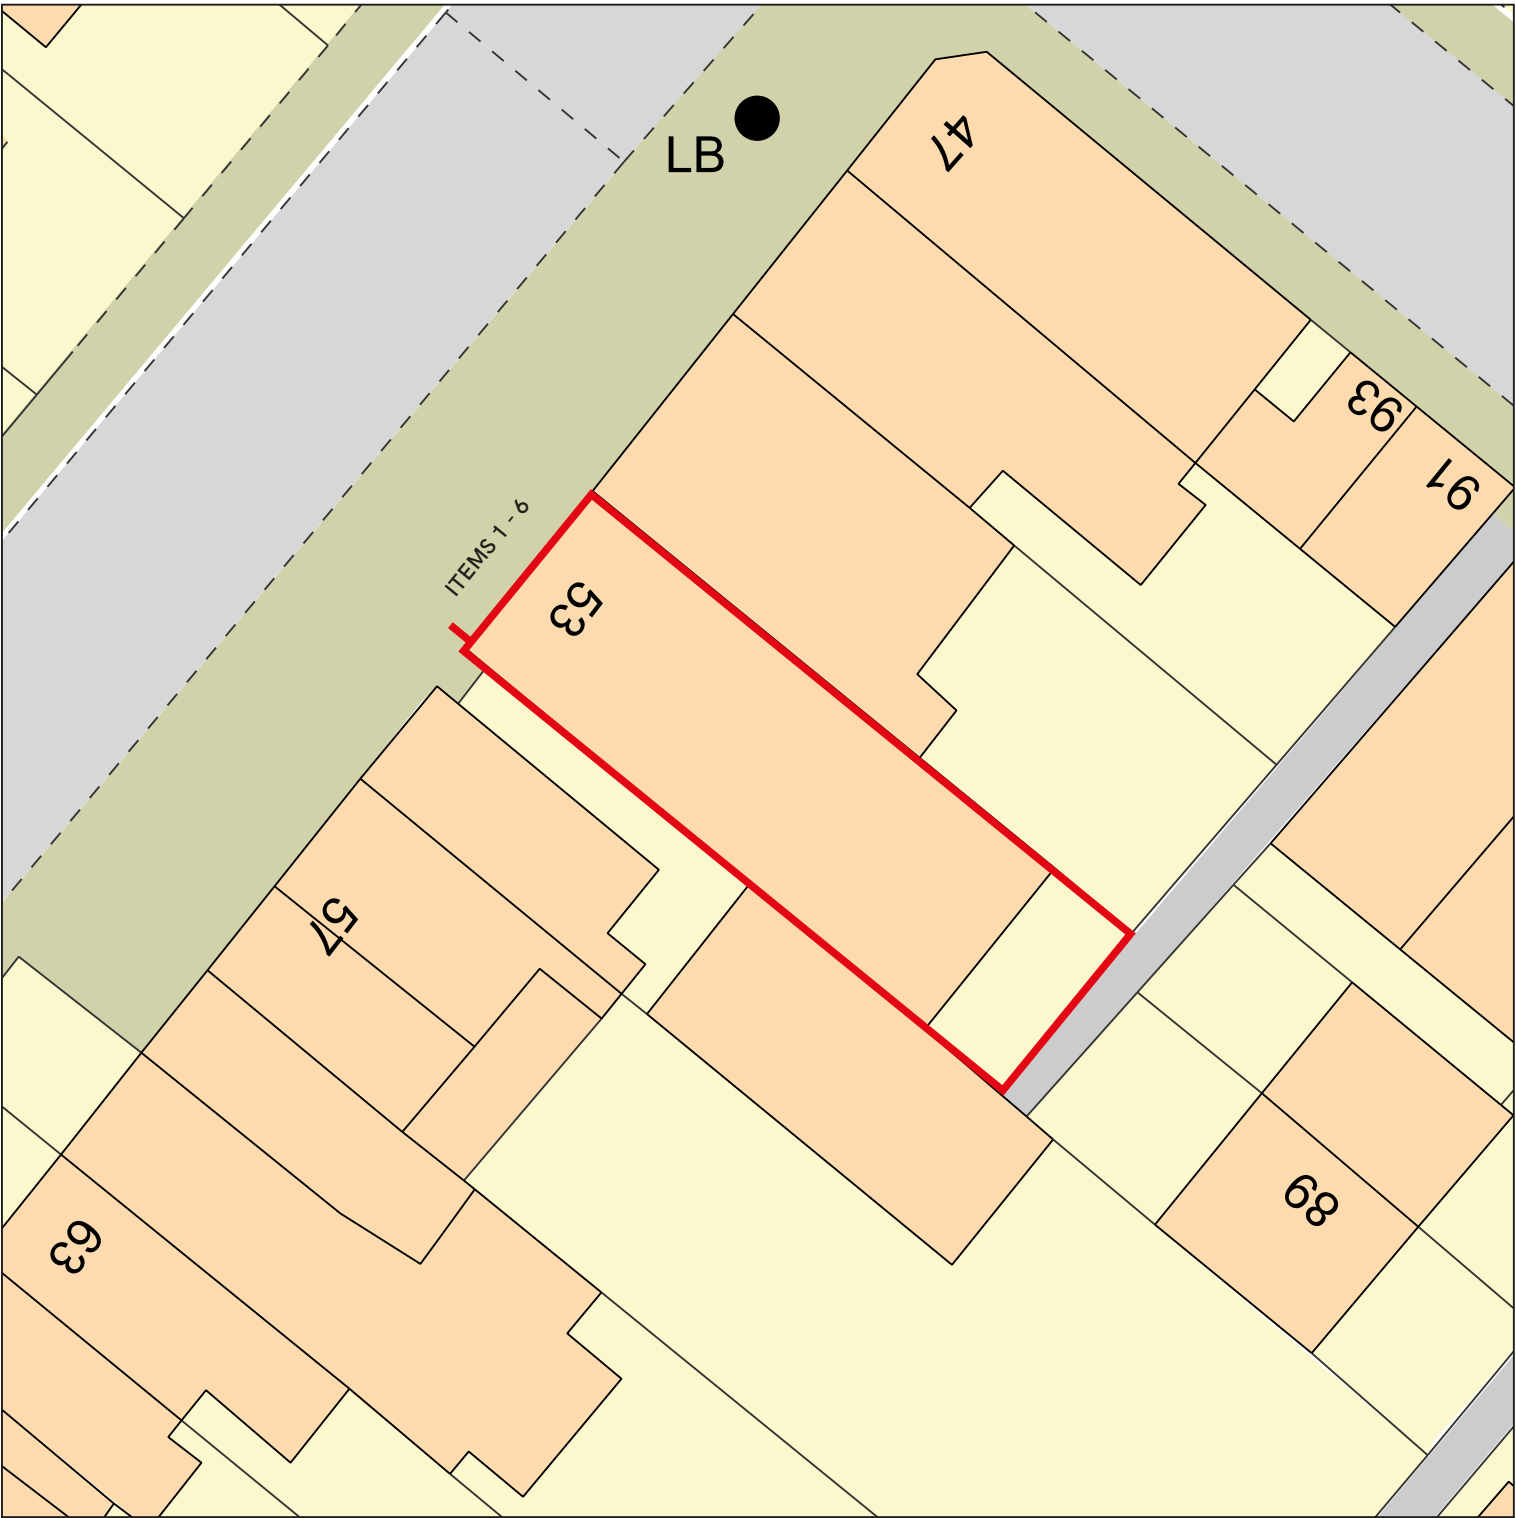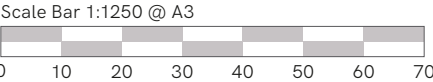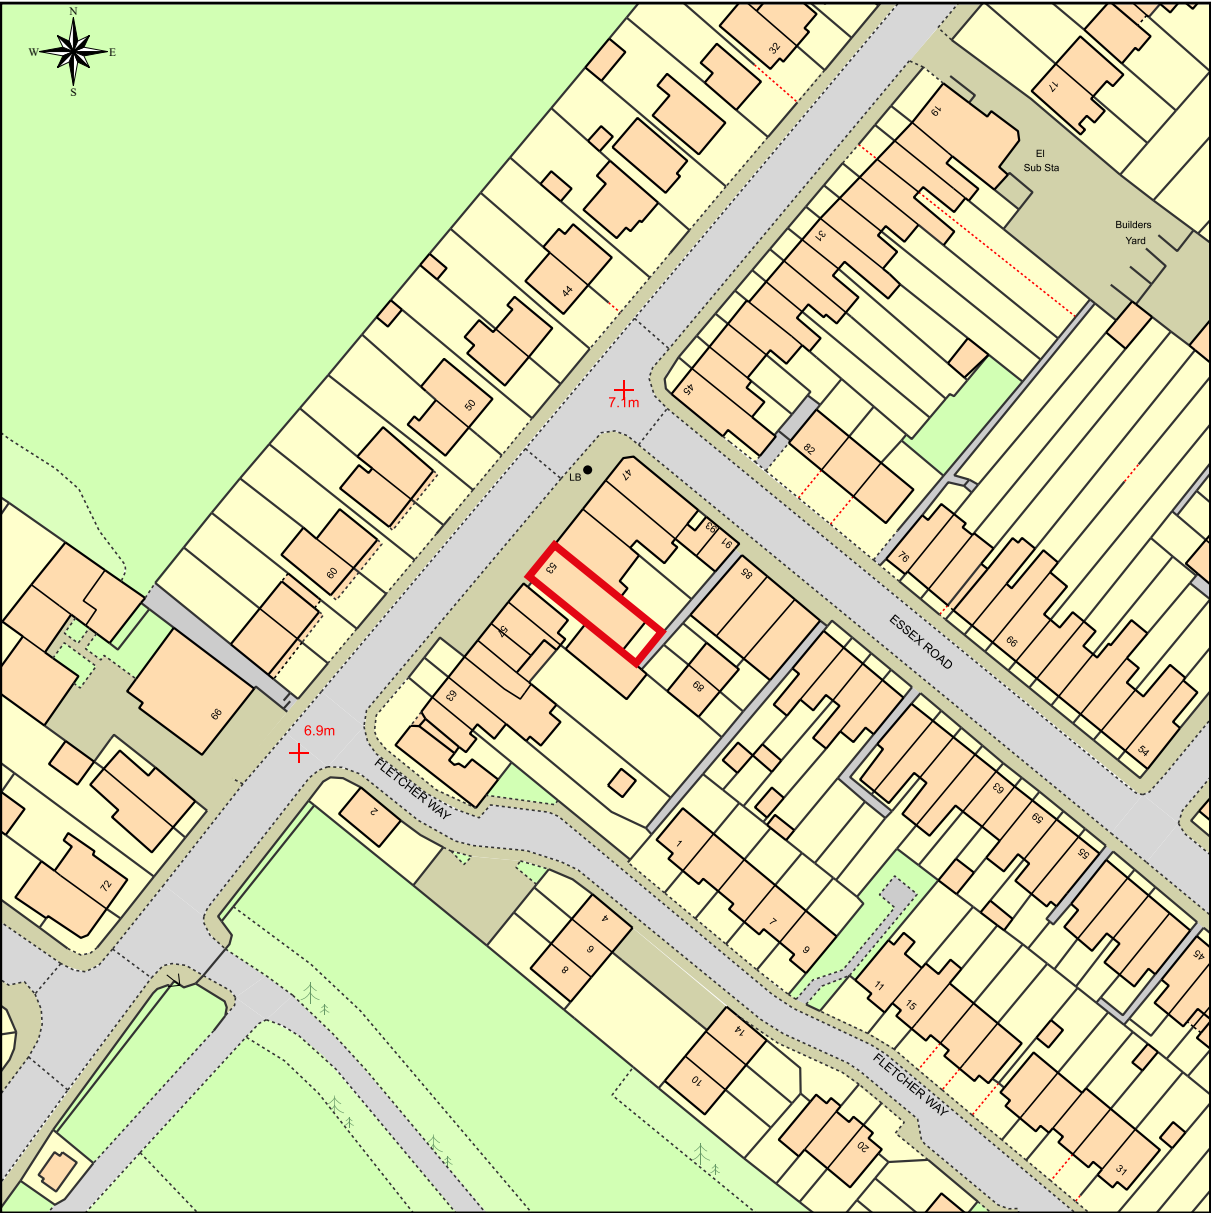

15 Barnes Wallis Rd, Fareham
Hampshire PO15 5TT

Tel: 023 8023 2311
Web: www.innovatesigns.co.uk
Email: info@innovatesigns.co.uk

Client	One Stop Stores				Title	Proposal	Rev	Date	Description	Drw By
Site Name	Hawthorn Road - Bognor Regis				Date	23/04/2021	A	29/03/21	Initial Visual	IR
Job No.	15147	Epos Code	6514		Scale	Do Not Scale	B	23/04/21	Update	IR
Proj Type	New Store				Drawn	IR	-	-	-	-
PM	JG				Drwg No.	B	-	-	-	-

This drawing is for approval purposes.
Please check all details noted on the drawing including spelling, and provide written confirmation of your approval to an **Innovate Signs Project Manager**. Once approved production will commence based on the approved drawing. Any changes made after production has begun will incur an additional cost.