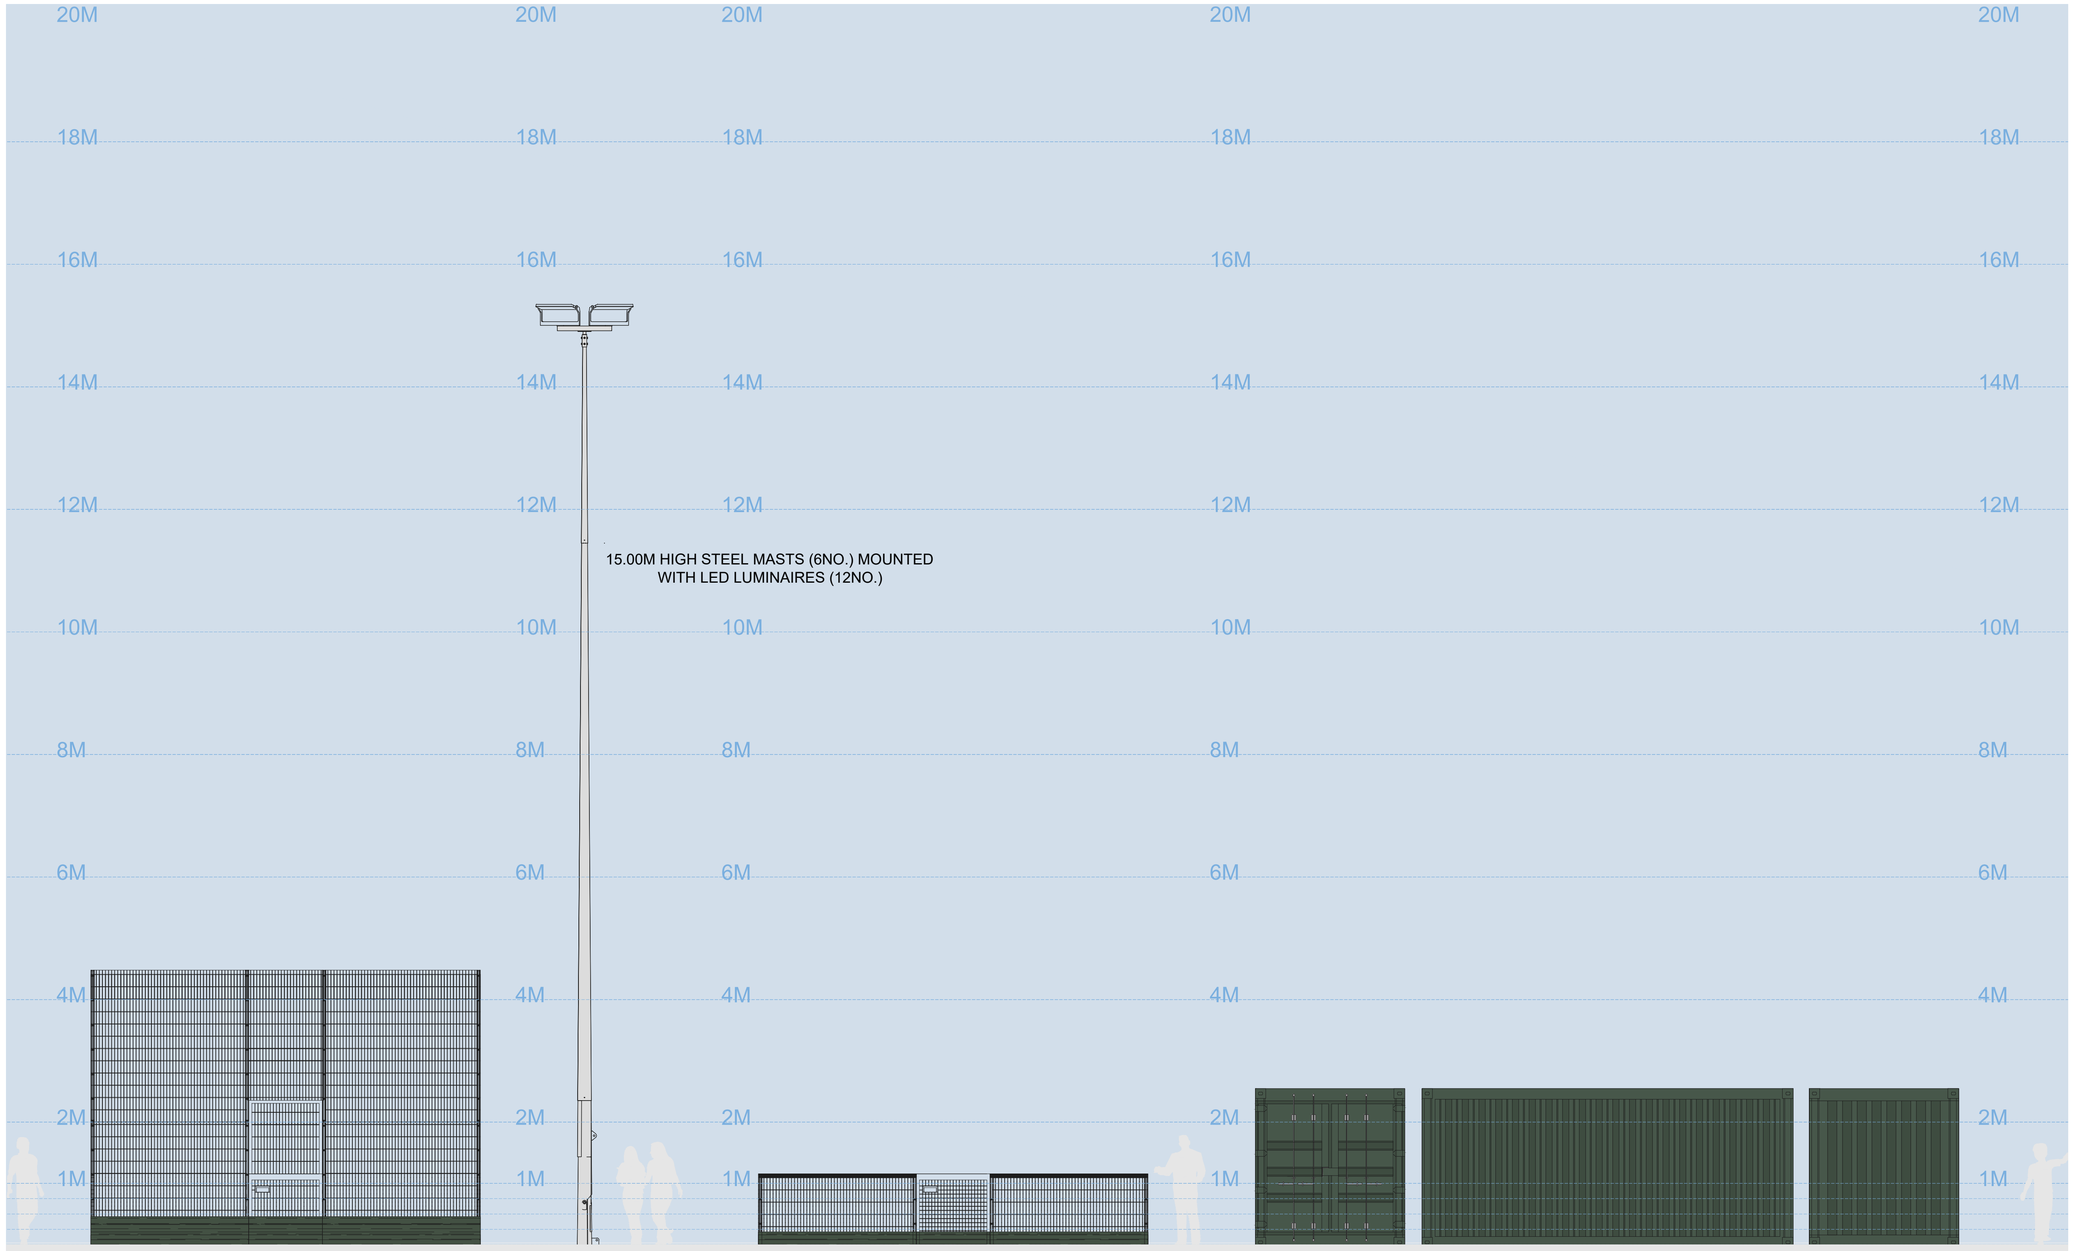

4.50M HIGH BALL STOP FENCING INSTALLED AROUND 3G FOOTBALL TURF PITCH GENERAL PERIMETER

1.20M HIGH PITCH BARRIERS INSTALLED INTERNALLY WITH 3G FOOTBALL TURF PITCH ENCLOSURE

2.59M HIGH MAINTENANCE EQUIPMENT STORAGE CONTAINER

FRONT ELEVATION
2.43M W X 2.59M H

SIDE ELEVATION
6.09M L X 2.59M H

REAR ELEVATION
2.43M W X 2.59M H

LEGEND

SPORTS AREA LIGHTING

15.00M HIGH STEEL MASTS FINISHED GALVANISED (Z275) SELF-COLOURED (6NO.) MOUNTED WITH LED LUMINAIRES WITHIN A DIE-CAST HOUSINGS FINISHED RAL7001 SILVER GREY (12NO.)

BALL STOP FENCING

4.50M HIGH BALL STOP FENCE WITH RIGID STEEL PANELS CONTAINING 200X50MM MESH (AND 500MM HIGH INFILL CONTAINMENT BARRIERS WHERE REQUIRED) COLOURED RAL9005 JET BLACK

PITCH BARRIERS

1.20M HIGH PITCH BARRIER WITH RIGID STEEL PANELS CONTAINING 200X50MM REBOUND SECTION MESH WITH HANDRAILS AND 250MM HIGH INFILL CONTAINMENT BARRIERS COLOURED RAL9005 JET BLACK

MAINTENANCE EQUIPMENT STORAGE CONTAINER

2.59M HIGH MAINTENANCE EQUIPMENT STORAGE CONTAINER COLOURED RAL6007 BOTTLE GREEN

NOTES

COPYRITE S&C SLATTER.

DO NOT SCALE FROM THIS DRAWING UNLESS FOR PLANNING PURPOSES.

ALL MEASUREMENTS ARE IN MILLIMETRES (MM) UNLESS STATED OTHERWISE.

BASE MAP REPRODUCED FROM ORDNANCE SURVEY MAP DATA © CROWN COPYRIGHT 2020.ALL RIGHTS RESERVED. LICENCE NUMBER 100022432.

SAFETY HEALTH AND ENVIRONMENTAL (SHE) INFORMATION

IN ADDITION TO HAZARDS AND RISKS NORMALLY ASSOCIATED WITH THE TYPES OF WORK, NOTE ANY PROJECT SPECIFIC RISKS DETAILED ON THIS DRAWING.

RISKS LISTED HERE ARE NOT EXHAUSTIVE AND WILL BE DEVELOPED AND MITIGATED DURING TECHNICAL DESIGN AND MANUFACTURING AND CONSTRUCTION PROJECT STAGES.

CONTROL MEASURES WILL BE APPLIED TO RESIDUAL RISKS AS APPROPRIATE AND IDENTIFIED WITH HAZARD TRIANGLES.

INFORMATION RELATING TO USE, MAINTENANCE, AND DEMOLITION TO BE DETAILED IN DUE COURSE WITHIN A BUILDING MANUAL AND HEALTH AND SAFETY FILE.

N

1:50 SCALE

0 1M 2M 3M 4M 5M

REVISION	DATE	DRAWN	DESCRIPTION
.00	10 04 2023	TB	FINAL PLANNING PROPOSAL
.01	18 05 2023	TB	UPDATED DRAWING SCALE

CLIENT

UNITED LEARNING TRUST AND
THE REGIS SCHOOL

PROJECT

3G FOOTBALL TURF PITCH (3G FTP)

LOCATION

THE REGIS SCHOOL
WESTLOATS LANE
BOGNOR REGIS
WEST SUSSEX PO21 5LH

DRAWING TITLE

PROPOSED ELEVATIONS

STATUS

PLANNING
(SPATIAL COORDINATION)

PROJECT NO.
S22-231

DRAWING NO.
S22-231 / DWG / 0007

REVISION NO.
.01

SCALE
1:50

SIZE
A1

DRAWN
TB

S&C SLATTER
CONSTRUCTED WITH INTEGRITY

S&C SLATTER STEPHEN'S YARD ENBORNE
NEWBURY BERKSHIRE RG20 0HA
01635 34521 info@sandcslatter.com www.sandcslatter.com

ARUN DISTRICT COUNCIL BR/19/23/PL