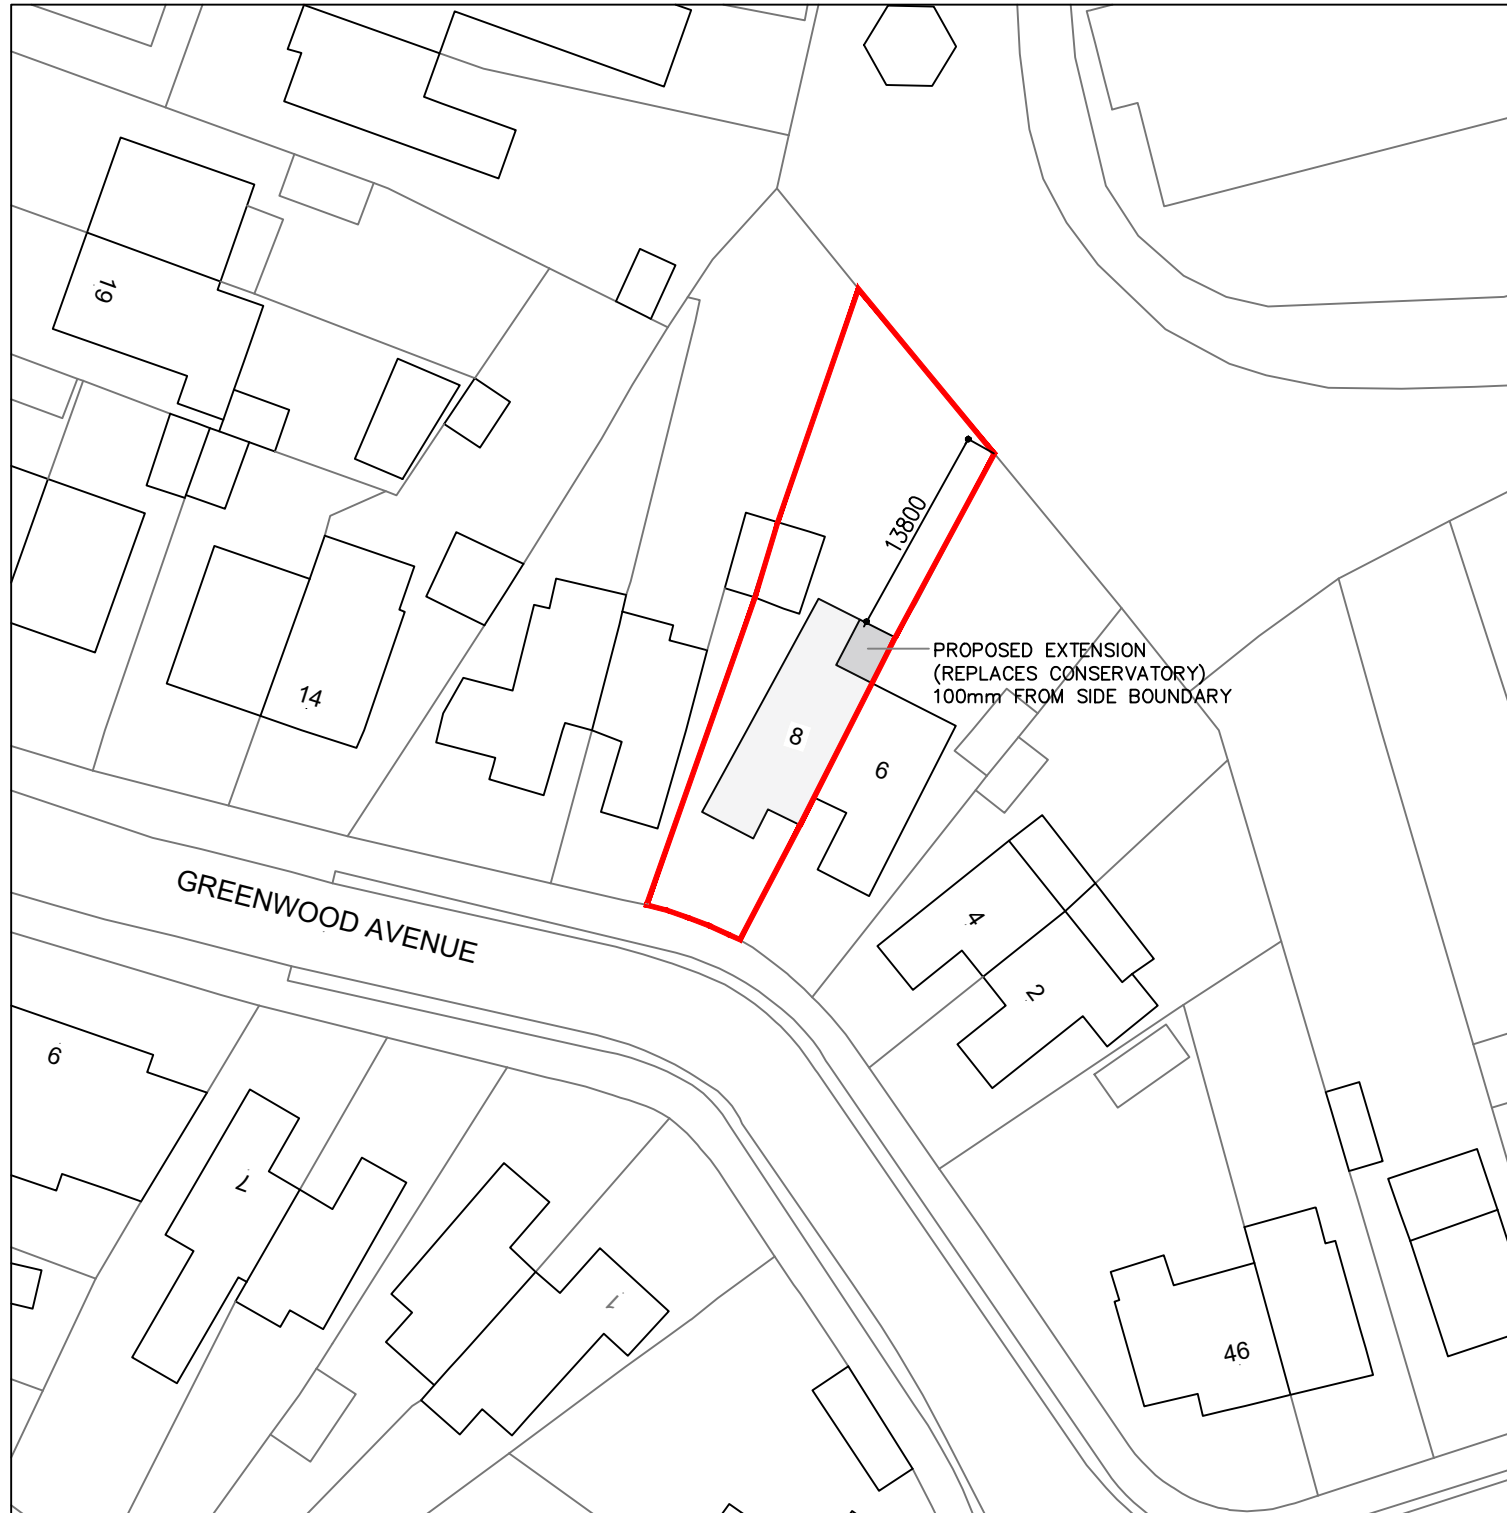


SCALE 1:500 © A3

REV.A-DIMENSIONS ADDED 11/03/26

FOR		
MR J. SATTURLEY		
SITE		
8 GREENWOOD AVENUE, BOGNOR REGIS, WEST SUSSEX. PO22 9EN		
TITLE		
PROPOSED EXTENSION BLOCK PLAN		
SCALE	DRAWN	DRAWING NO.
1: 500 © A3	AH 03/26	01B REV. A