


SCALE 1:1250 © A4

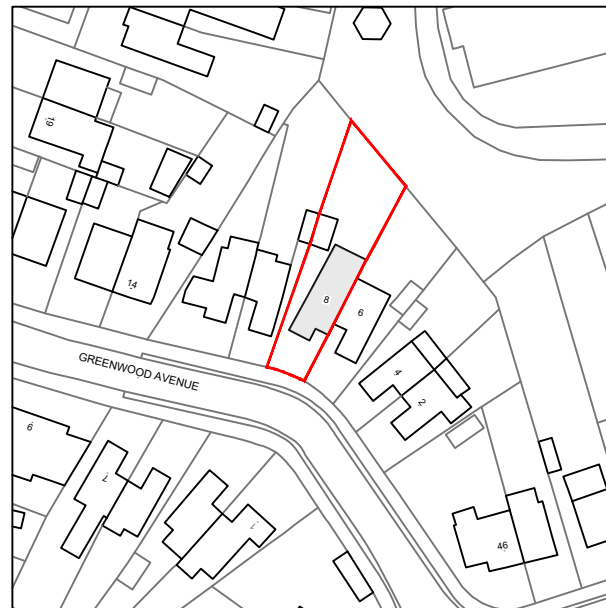

FOR MR J. SATTURLEY		
SITE 8 GREENWOOD AVENUE, BOGNOR REGIS, WEST SUSSEX. PO22 9EN		
TITLE PROPOSED EXTENSION LOCATION PLAN		
SCALE 1:1250 © A4	DRAWN AH 03/26	DRAWING NO. 01L REV

?Crown Copyright and database rights 2026 OS Licence no. AC0000814278