


ARUN DISTRICT COUNCIL			
No.	BR	10	07
RECEIVED		22/1/07	

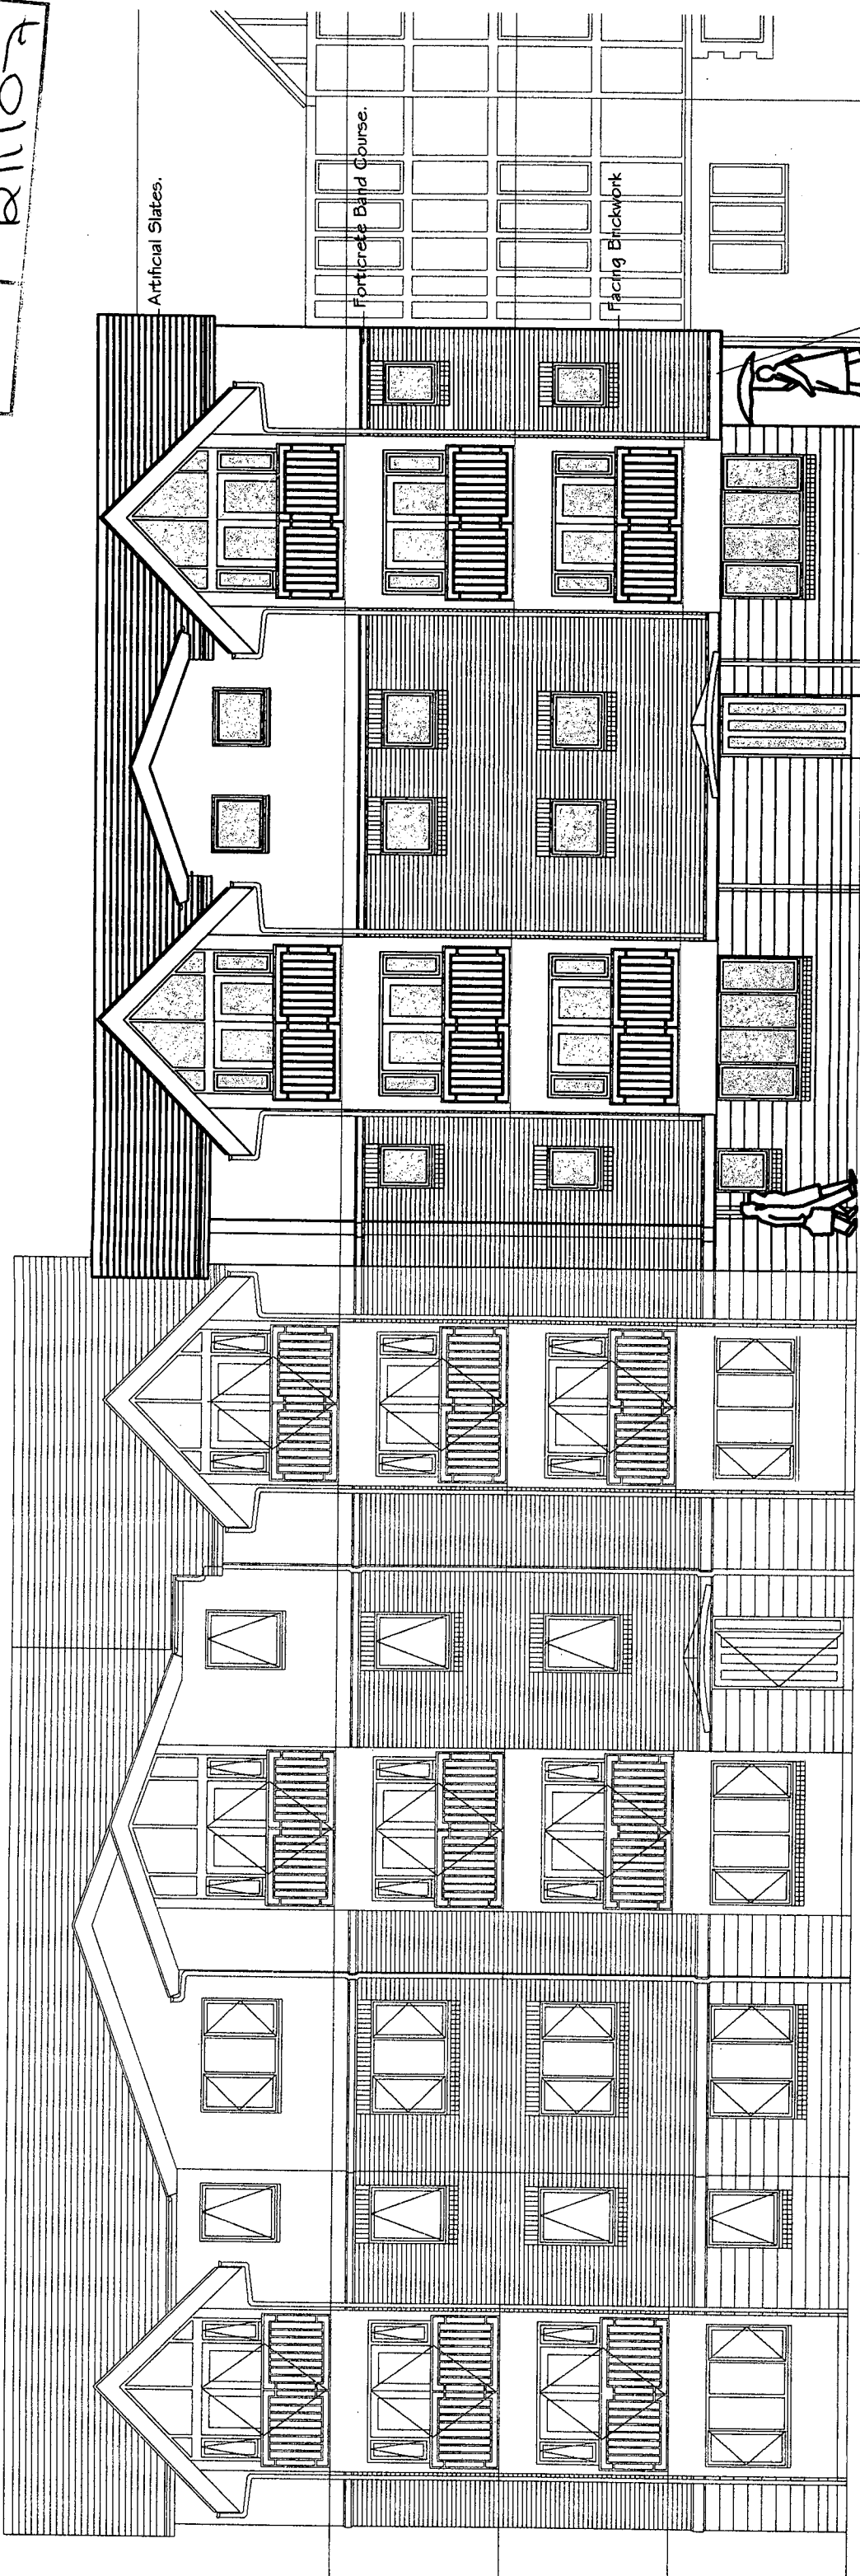

Forticrete Band Course.
(Either side of bays on Block
C, course projects to conceal
rain water gutter)

west elevation (Block A)

(Block C)



Rawleigh Homes Group

Location	Empire Court Bognor Regis	Telephone	West elevation Block C
Date	December 2006	Design	Monthly
Area	1 : 50 @ A1 #11100 @ A3	Scale	1:100
Design by		Client	SP0562/16