


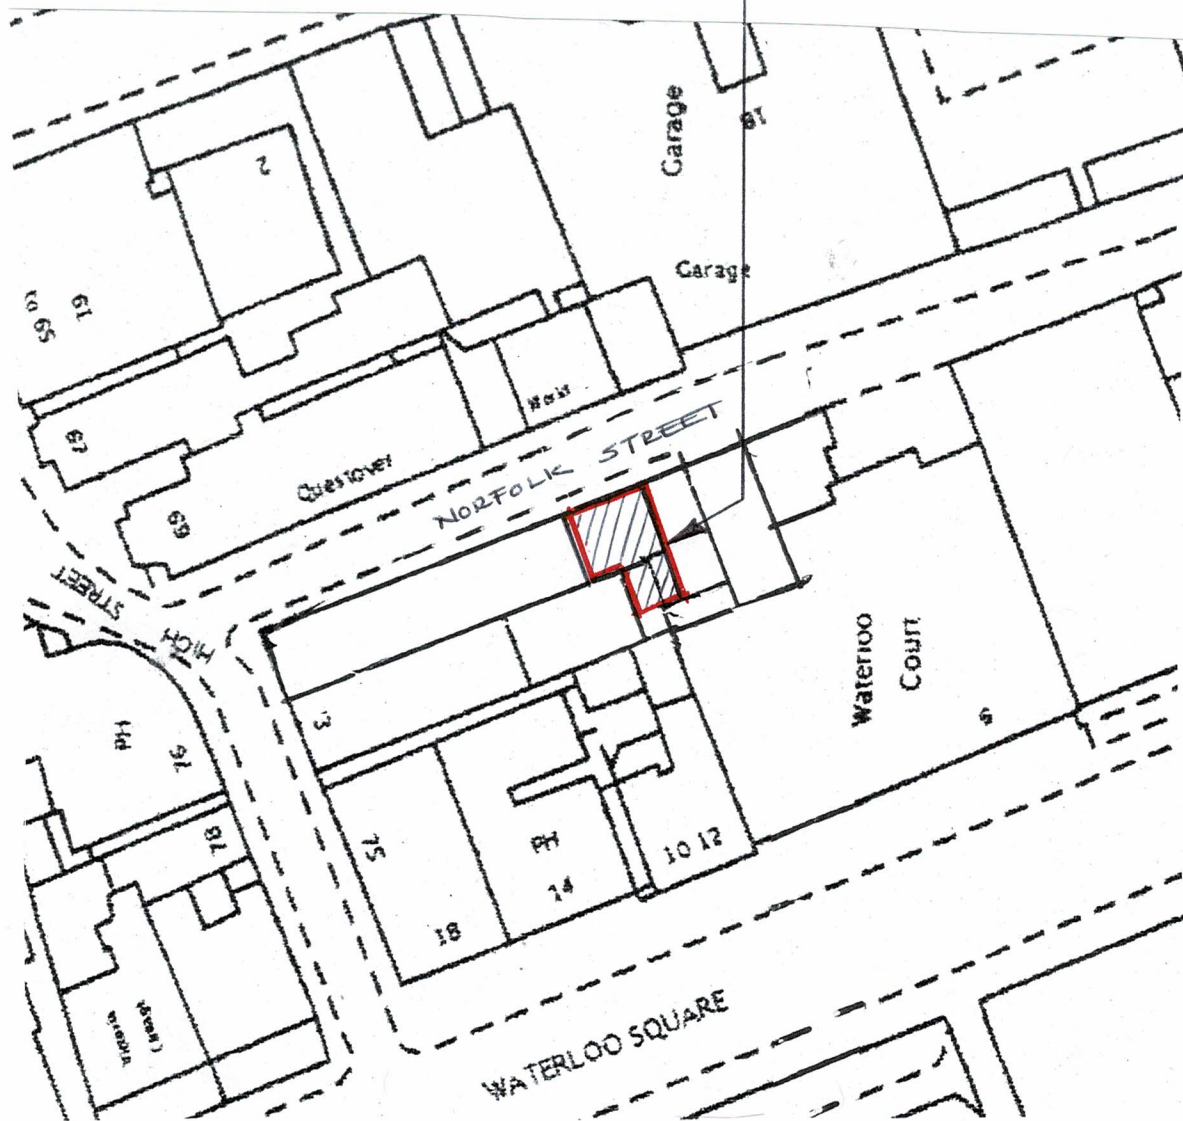

SITE BLOCK PLAN 1:500



LOCATION PLAN 1:1250

[illegible]

DRAWING NO. 247/01
SCALE 1:1250
DATE JAN 2018
DRAWN BY LA
CHECKED

PROJECT
MICRO BREWERY
71 HIGH STREET
BOGNOR REGIS
PO21 1RZ
PROJECT STAGE
PLANNING

Amdesign
ARCHITECTURE DESIGN DEVELOPMENT
Leeza Aldis-Hobbs ARB RIBA SPAB
Mob: 07756 329400
e-mail: leeza@amdesignltd.co.uk