


Figured dimensions only are to be used. All dimensions to be checked on site. Differences between drawings and between drawings and specification or bills of quantities to be reported to JJR Designs Ltd
© This drawing is prepared for the application for:
1. Planning permission
2. Building Regulation Permission
on behalf of the applicant named below and for no other purpose.
The copyright of the drawing and designs remains JJR Designs Ltd.
All copies are only for information about the application, they may not be used for any other purpose without the express written permission of JJR Designs Ltd.

Revisions:


SCHEDULE OF ARCHITECTURE

- ① WIENERBERGER WARNHAM
RED STOCK BRICK
- ② ECO REND – RENDER FINISH
- ③ WHITE UPVC WINDOWS WITH
LEAD SQUARE GLAZING
- ④ MARLEY DOUBLE ROMAN
CONCRETE ROOF TILE

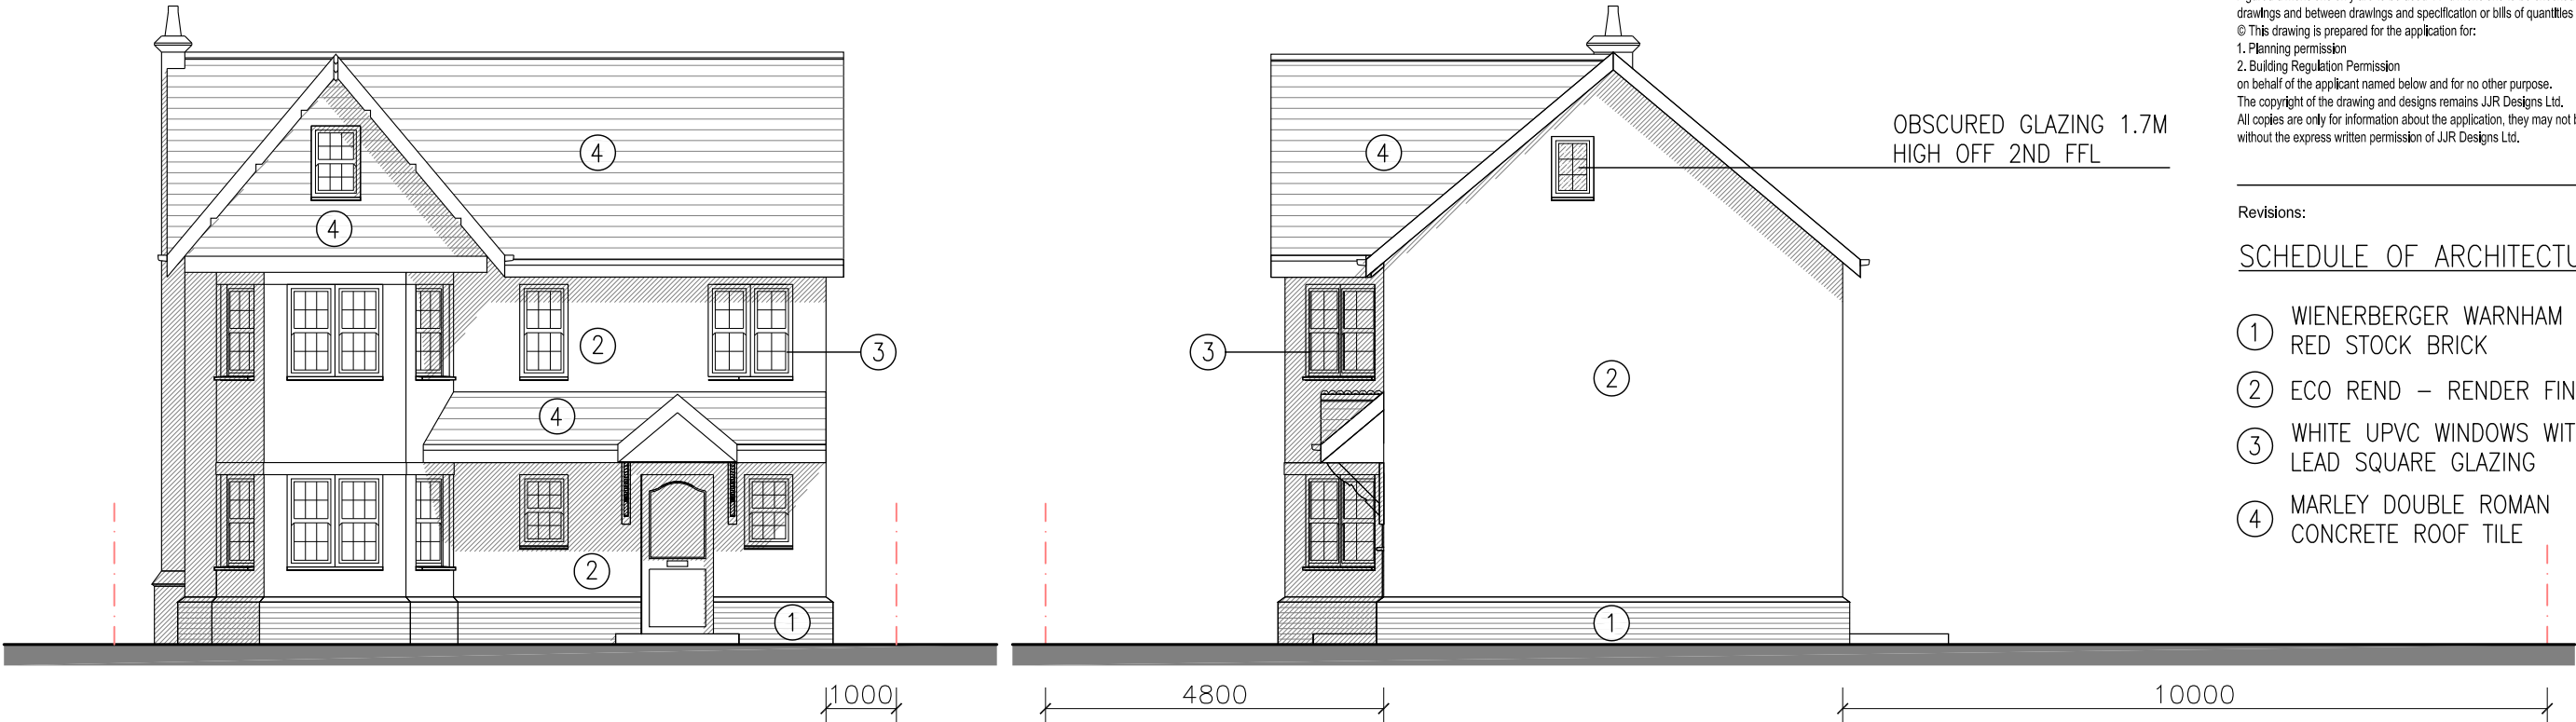


SOUTH FACING ELEVATION

EAST FACING ELEVATION

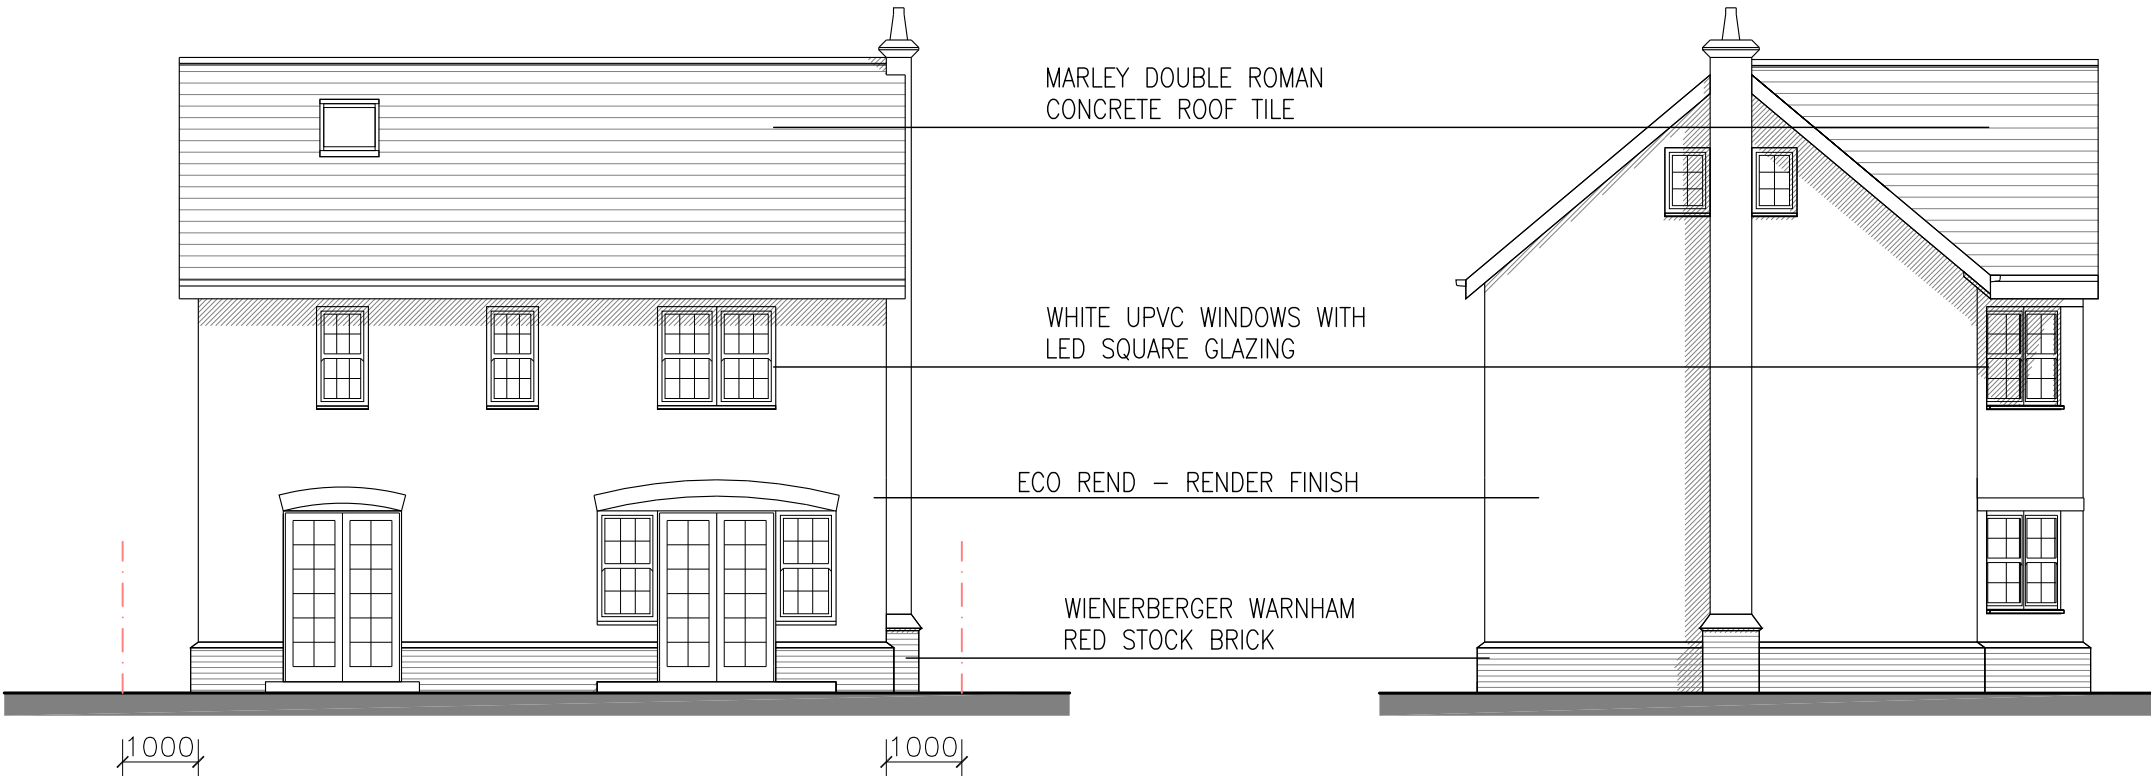

WEST FACING ELEVATION

REV C 12.01.2020 – MATERIALS SCHEDULE
ADDED
REV B 07.09.2020 – REAR DORMER WINDOW
REMOVED
REV A 15.06.2020 – SHIFT ENTRANCE DOOR'S
AND STAIRCASE'S LOCATION; ADDITIONAL REAR
DORMER AND VELUX WINDOWS.

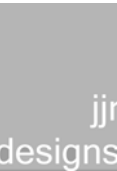

Suite 6a,
Church House,
94 Felpham Road
Felpham
West Sussex,
PO22 7PG
TEL: 01243 822081

Architectural
Services
Planning
Building Regs
On Site Supervision
Landscape Design

e-mail: info@jjrdesigns.com

Client:

REGENT PROPERTIES

Project:

12 TENNYSON ROAD
BOGNOR REGIS, PO21 2SB

Drawing Title:

PROPOSED ELEVATIONS

Issue status:
Outline proposals ☐ Production information ☐ Scheme design ☐
Tender drawing ☐ Detail design ☐ Contract drawing ☐

Scale: 1:100	Drawn:	Checked:	Approved:	Date: 29.08.2017
Job No: 1305	Drawing No: 103		Revision: C	

