
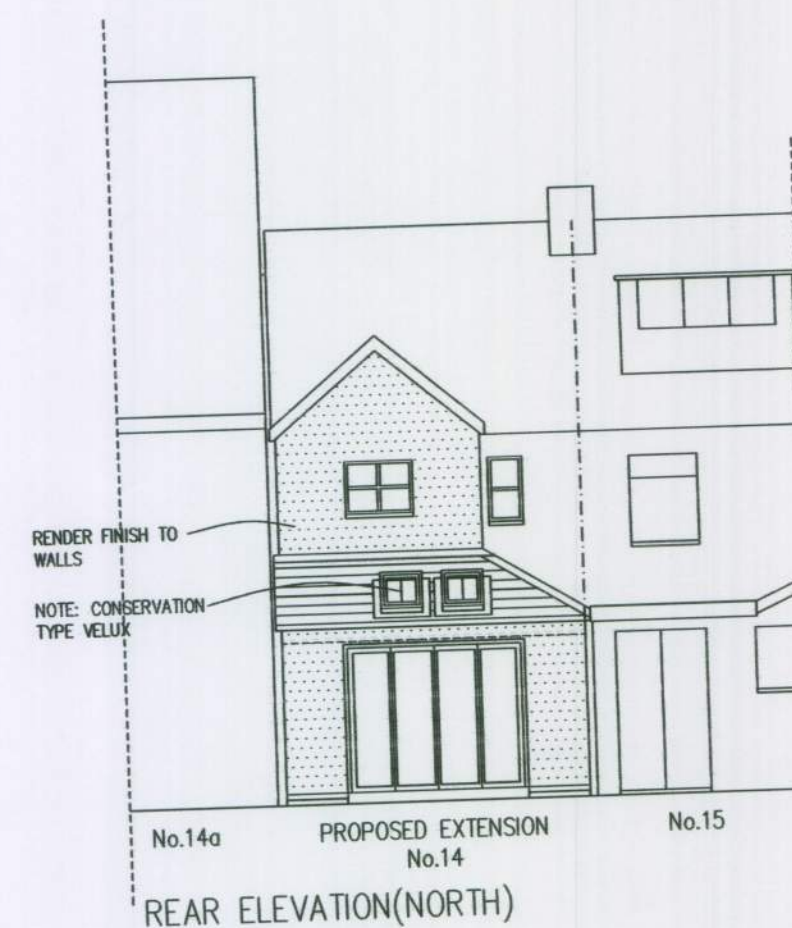
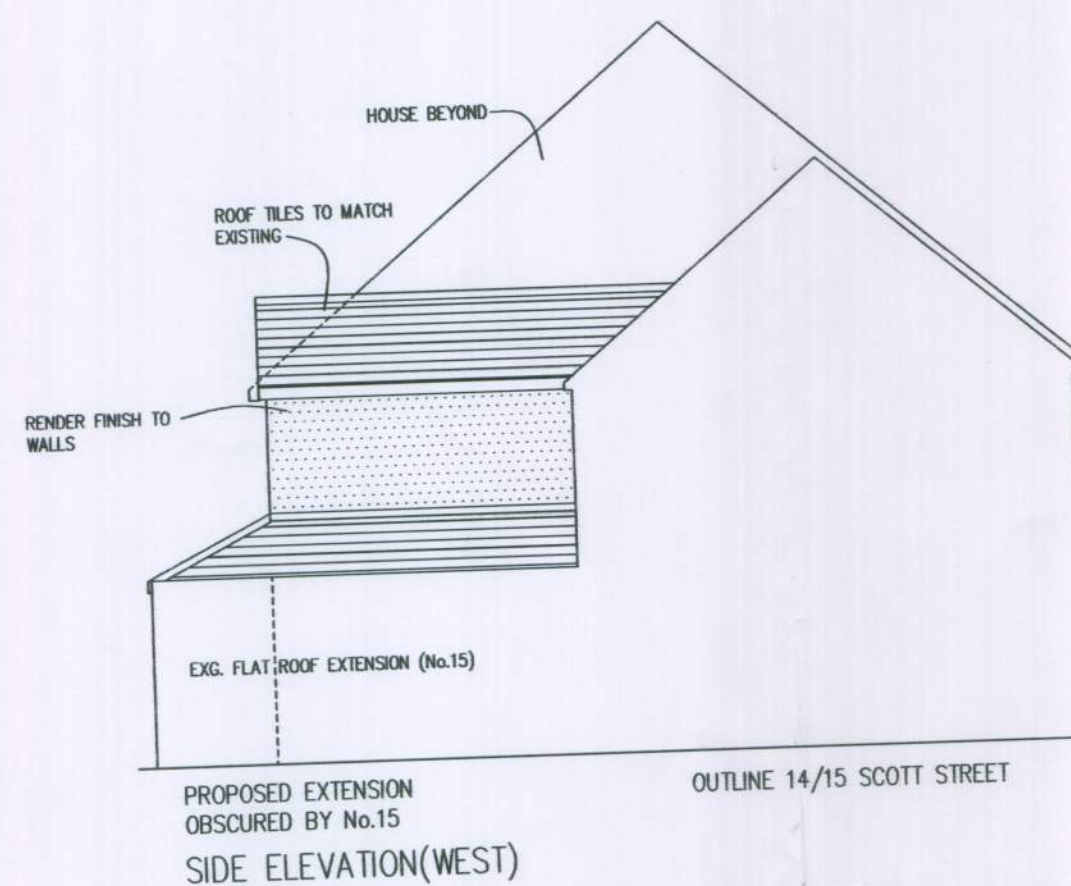



© COPYRIGHT IN THIS DRAWING AND WORK EXECUTED IS AND REMAINS THE PROPERTY OF SCANDIA-HUS LIMITED AND ITS SUBSIDIARIES IN ACCORDANCE WITH THE PROVISIONS OF THE COPYRIGHT ACT. PERMISSION TO PRODUCE COPIES OR MODIFIED DRAWINGS IN WHOLE OR IN PART FOR ANY PURPOSE SHOULD BE OBTAINED FROM SCANDIA-HUS LIMITED & ANY SUCH REPRODUCTIONS SHOULD INCLUDE THIS & THE FOREGOING STATEMENT


[illegible]

ELEVATIONS SHOWING PROPOSED EXTENSION  
SCALE 1:100

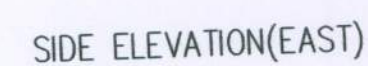

EXISTING ELEVATIONS  
SCALE 1:100

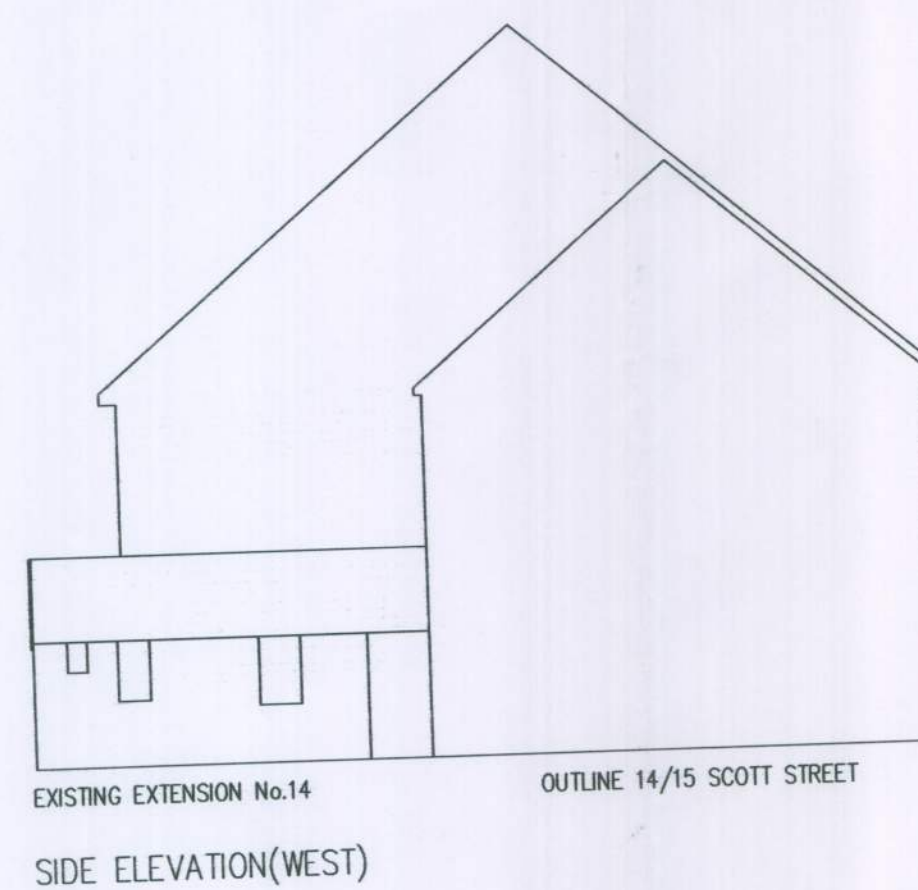

   
SCANDIA-HUS BUSINESS PARK,  
FELCOURT ROAD, FELCOURT, EAST GRINSTEAD,  
WEST SUSSEX, RH19 2LP : TEL 01342 838060

FOR MR & MRS G.COTTON  
SITE 14 SCOTT STREET  
BOGNOR REGIS  
WEST SUSSEX

TITLE  
PROPOSED  
EXTENSION

## ELEVATIONS

|              |       |                          |
|--------------|-------|--------------------------|
| C/No.        | O/No. | SCALE<br>1:100           |
| DRAWN<br>AH  |       | DRAWING NUMBER<br><br>04 |
| DATE<br>1/11 |       |                          |
|              |       | REV B                    |