



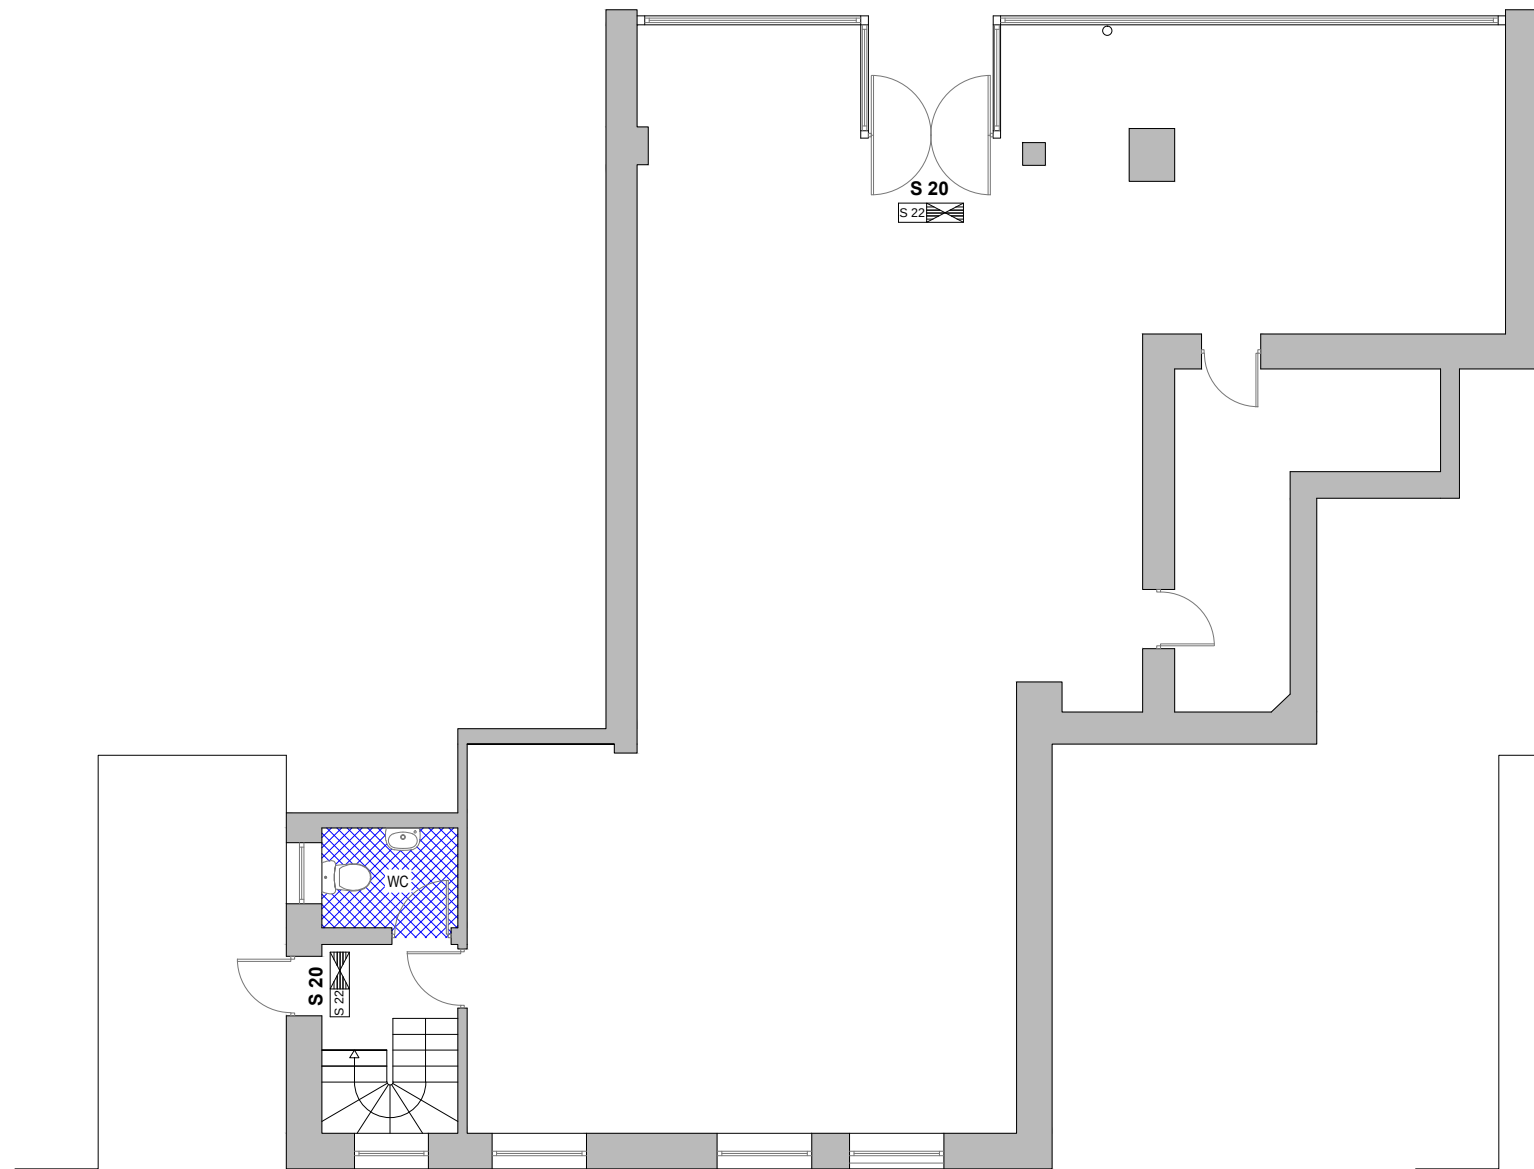


EXISTING GROUND FLOOR PLAN
Area : 135sqm

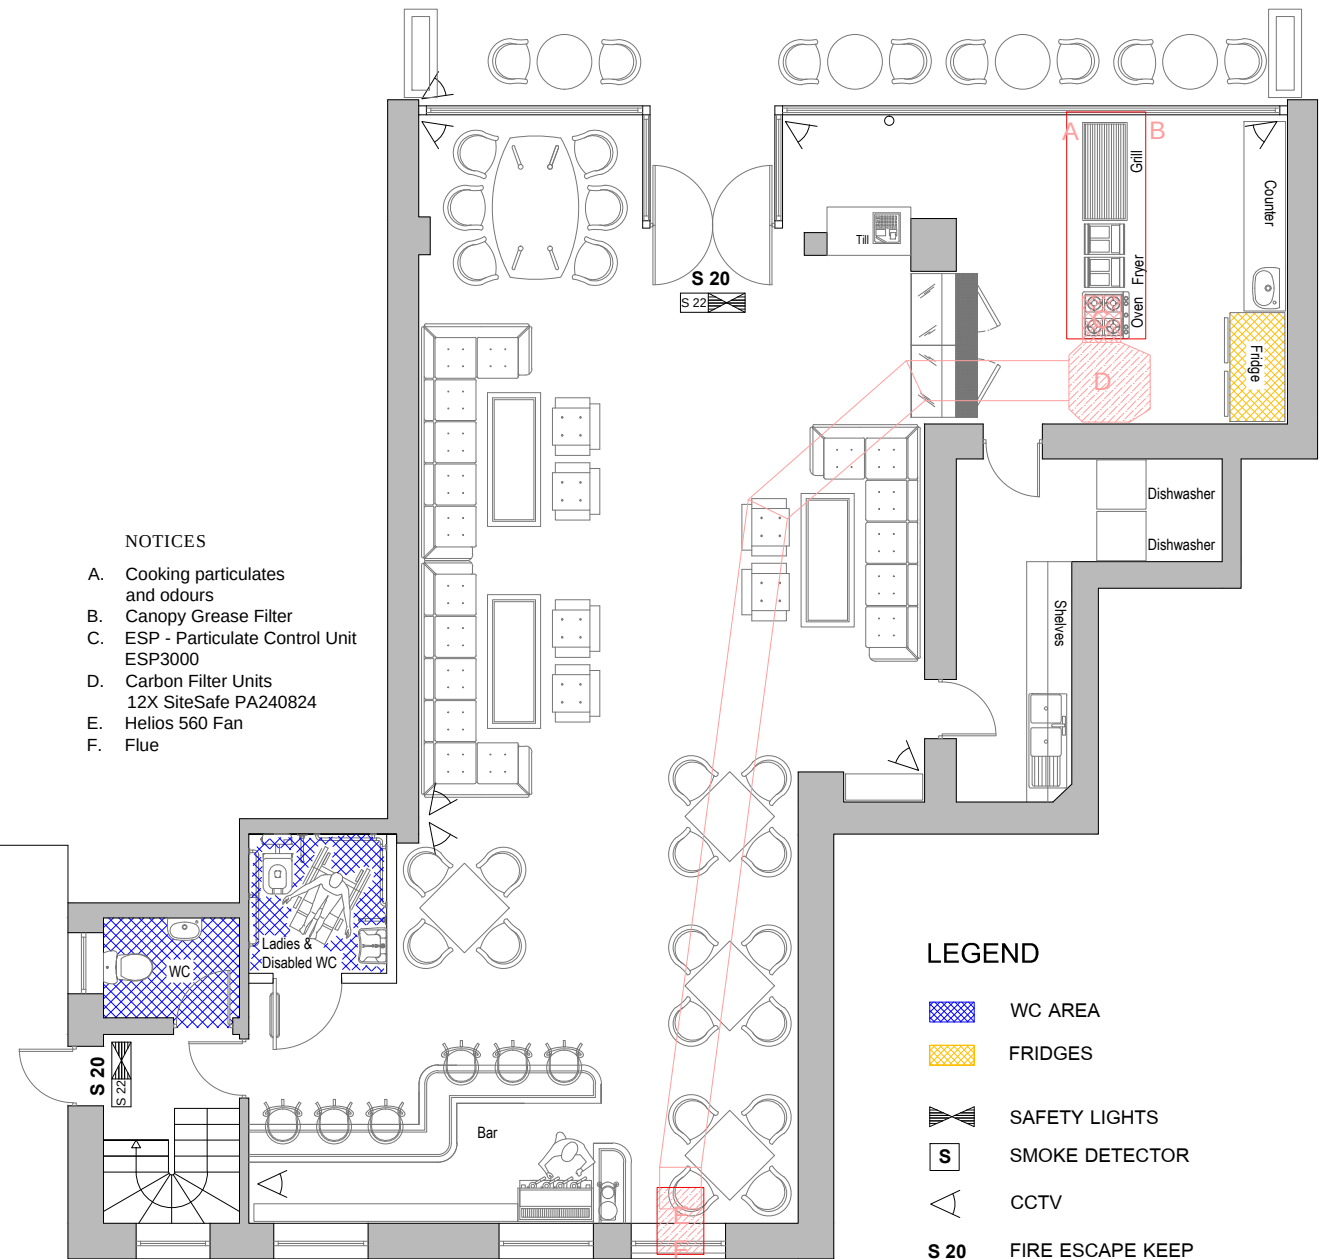

PROPOSED GROUND FLOOR PLAN
Area : 135sqm

LEGEND

- WC AREA
- FRIDGES
- SAFETY LIGHTS
- SMOKE DETECTOR
- CCTV
- FIRE ESCAPE KEEP CLEAR
- INTERNALLY ILLUMINATED FIRE ESCAPE SIGN (BS 5266)
- CARBON DIOXIDE FIRE EXTINGUISHER
- 9 LT. WATER FIRE EXTINGUISHER
- FAN

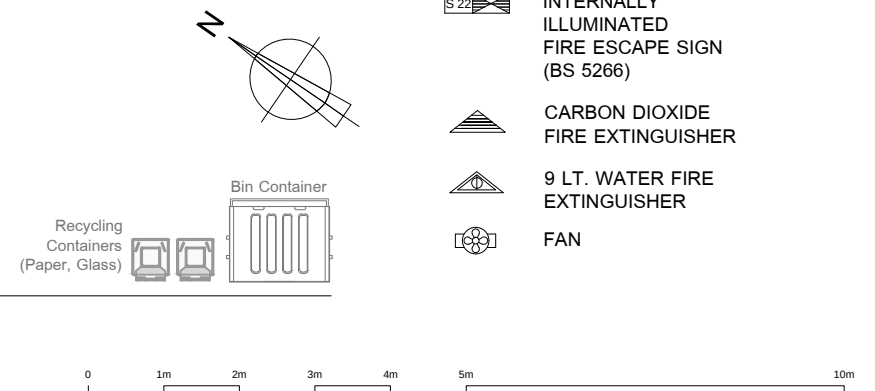

- NOTICES
- A. Cooking particulates and odours
 - B. Canopy Grease Filter
 - C. ESP - Particulate Control Unit ESP3000
 - D. Carbon Filter Units 12X SiteSafe PA240824
 - E. Helios 560 Fan
 - F. Flue