






FIRST FLOOR PLAN

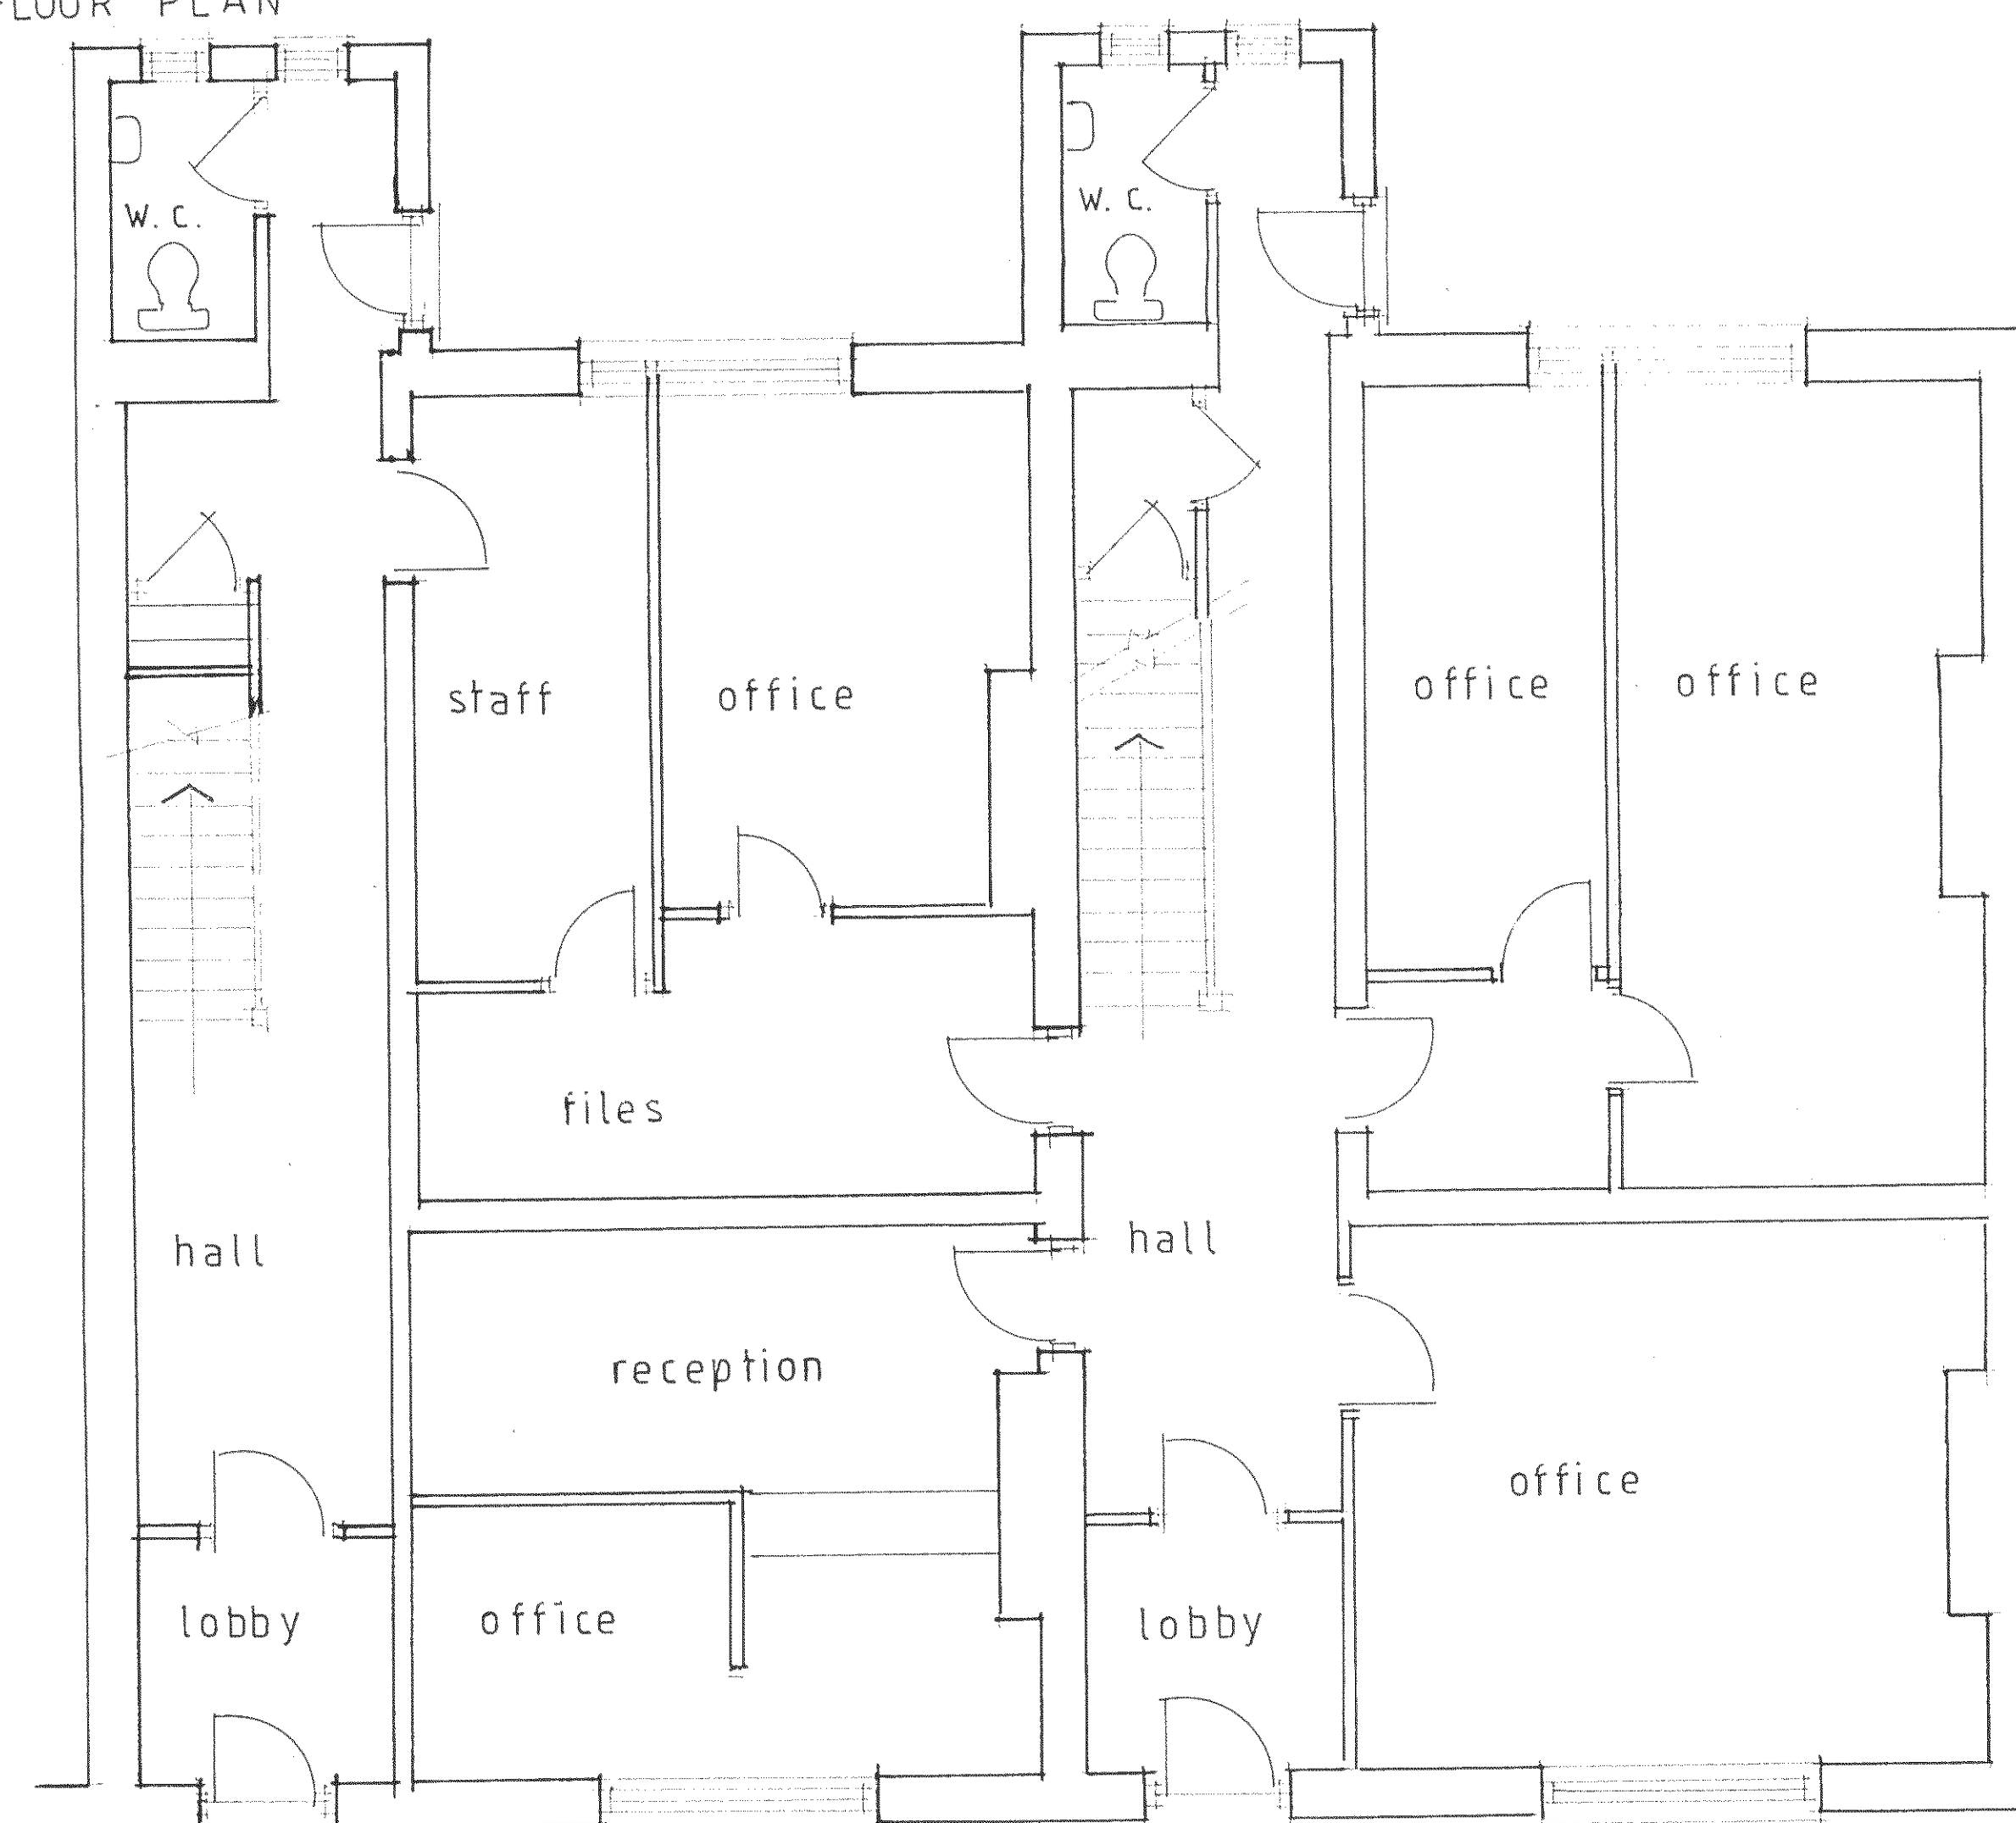

GROUND FLOOR PLAN 1:50

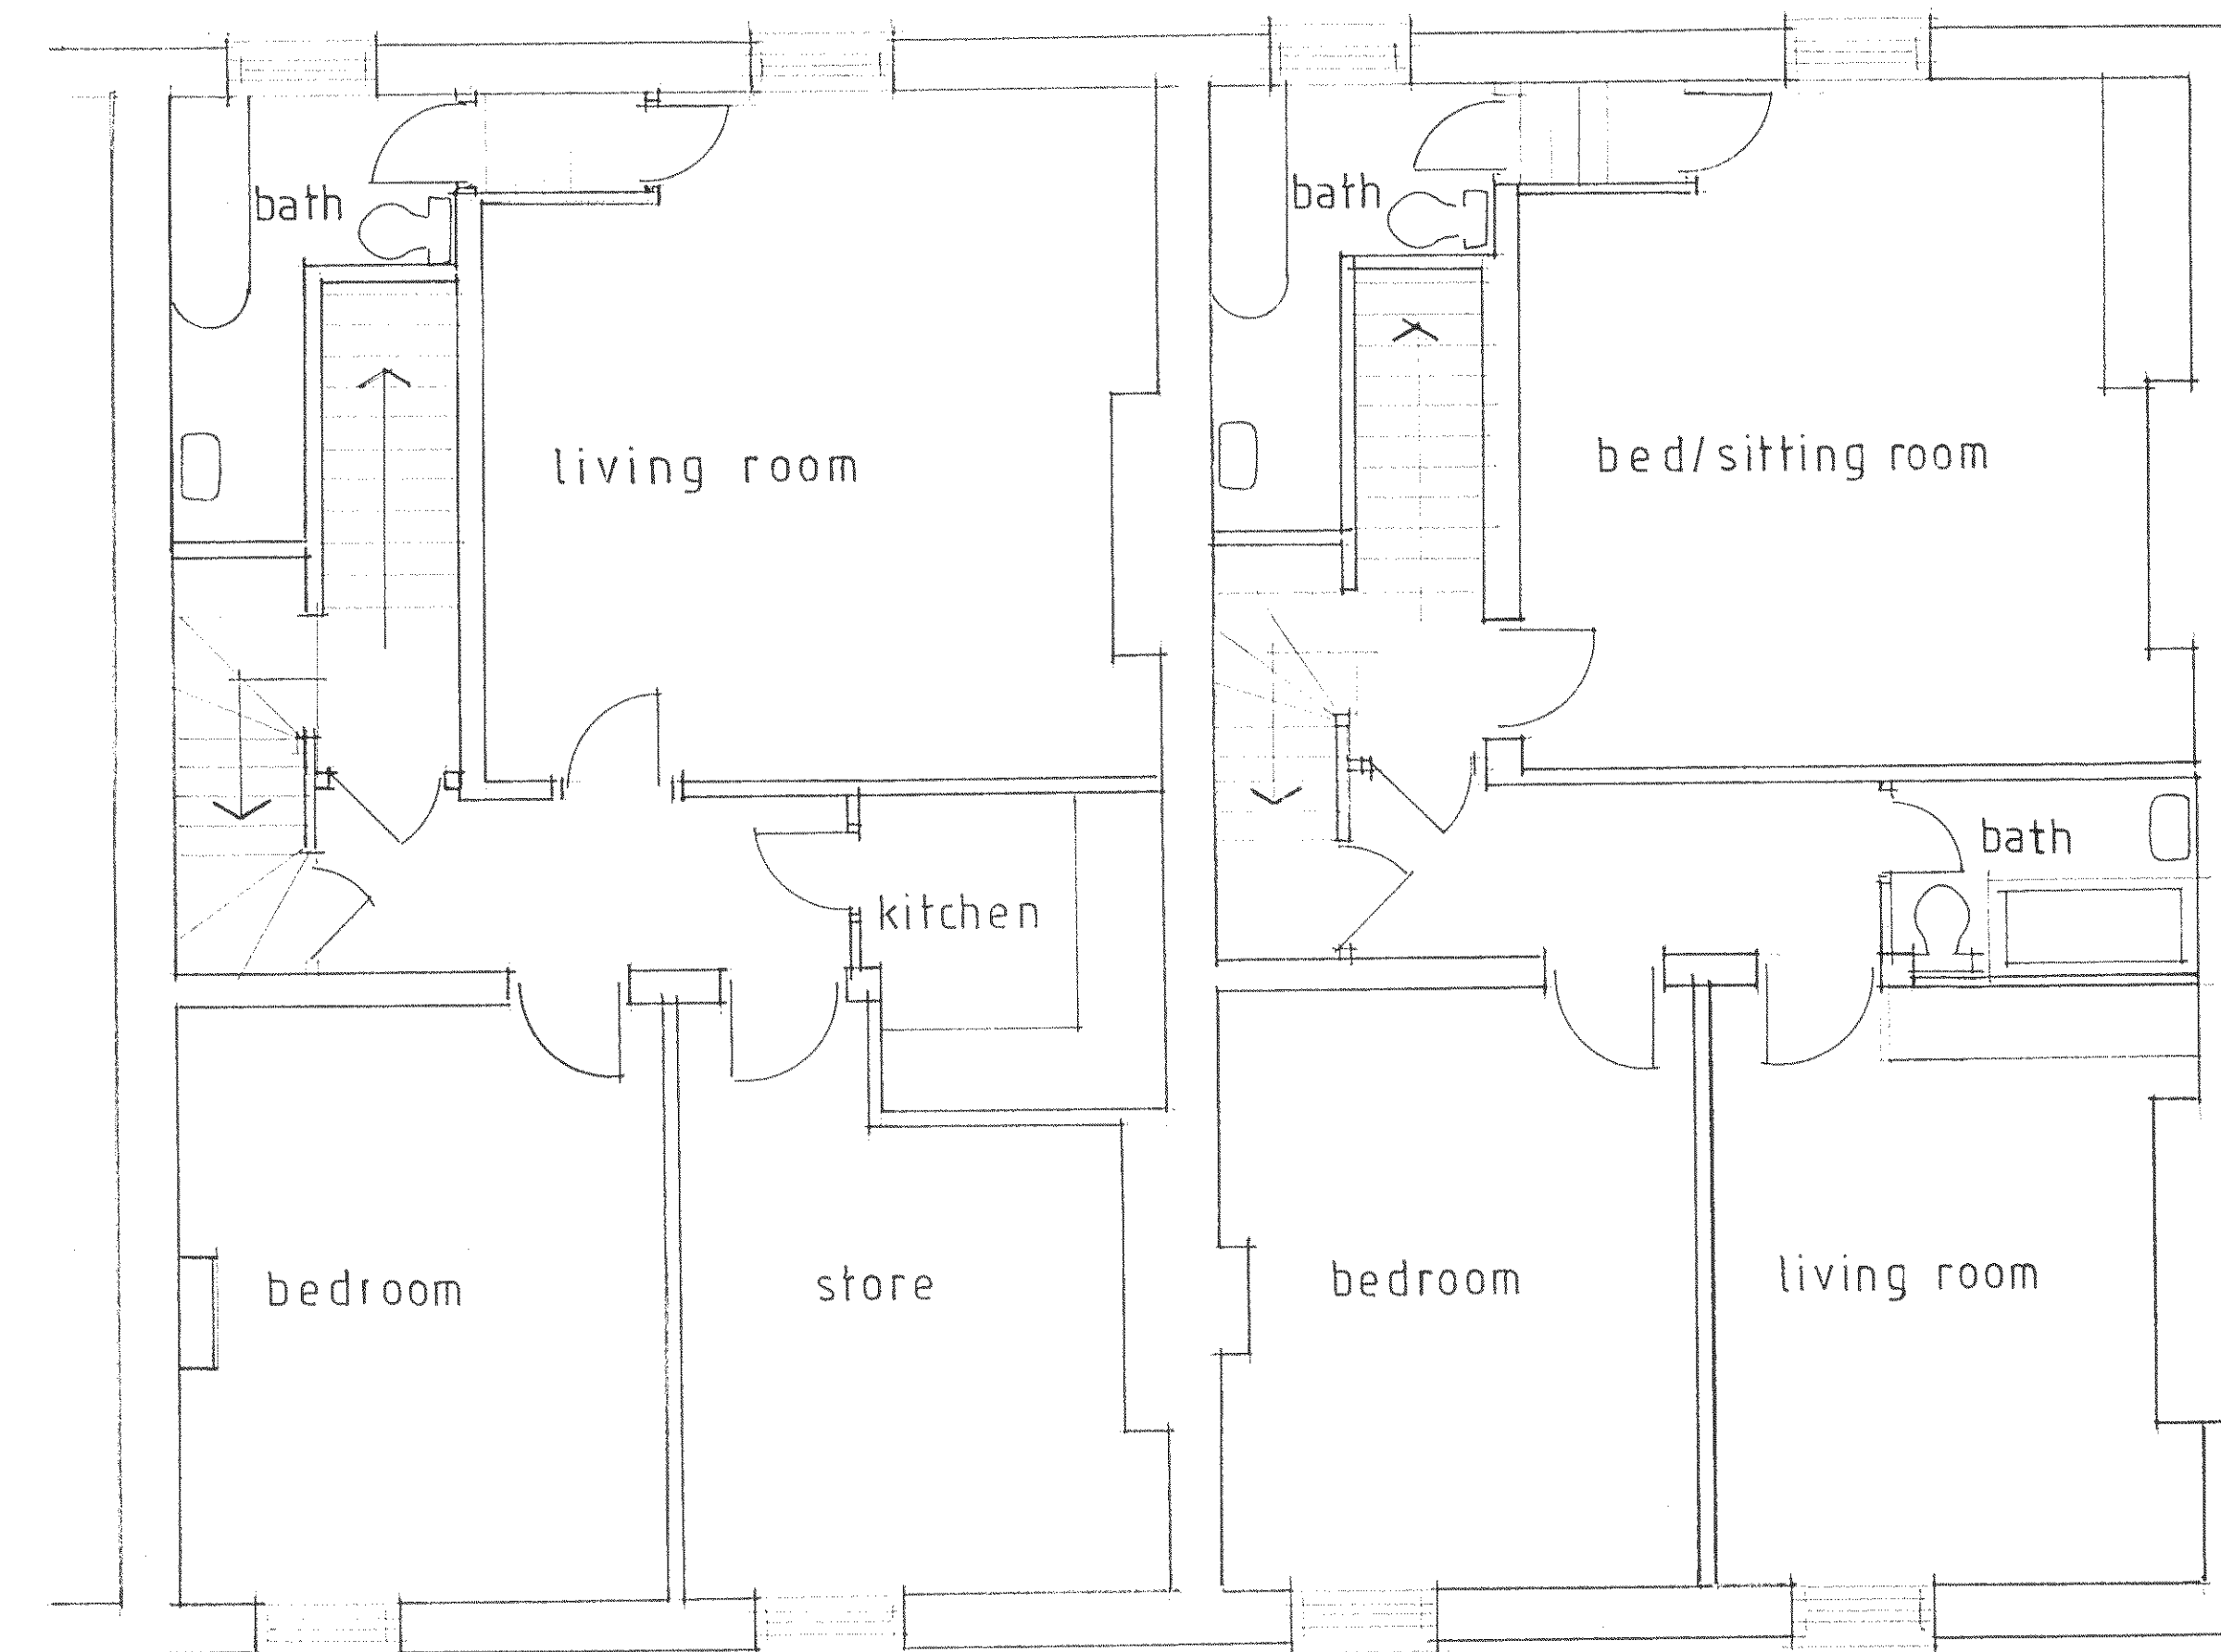

SECOND FLOOR PLAN

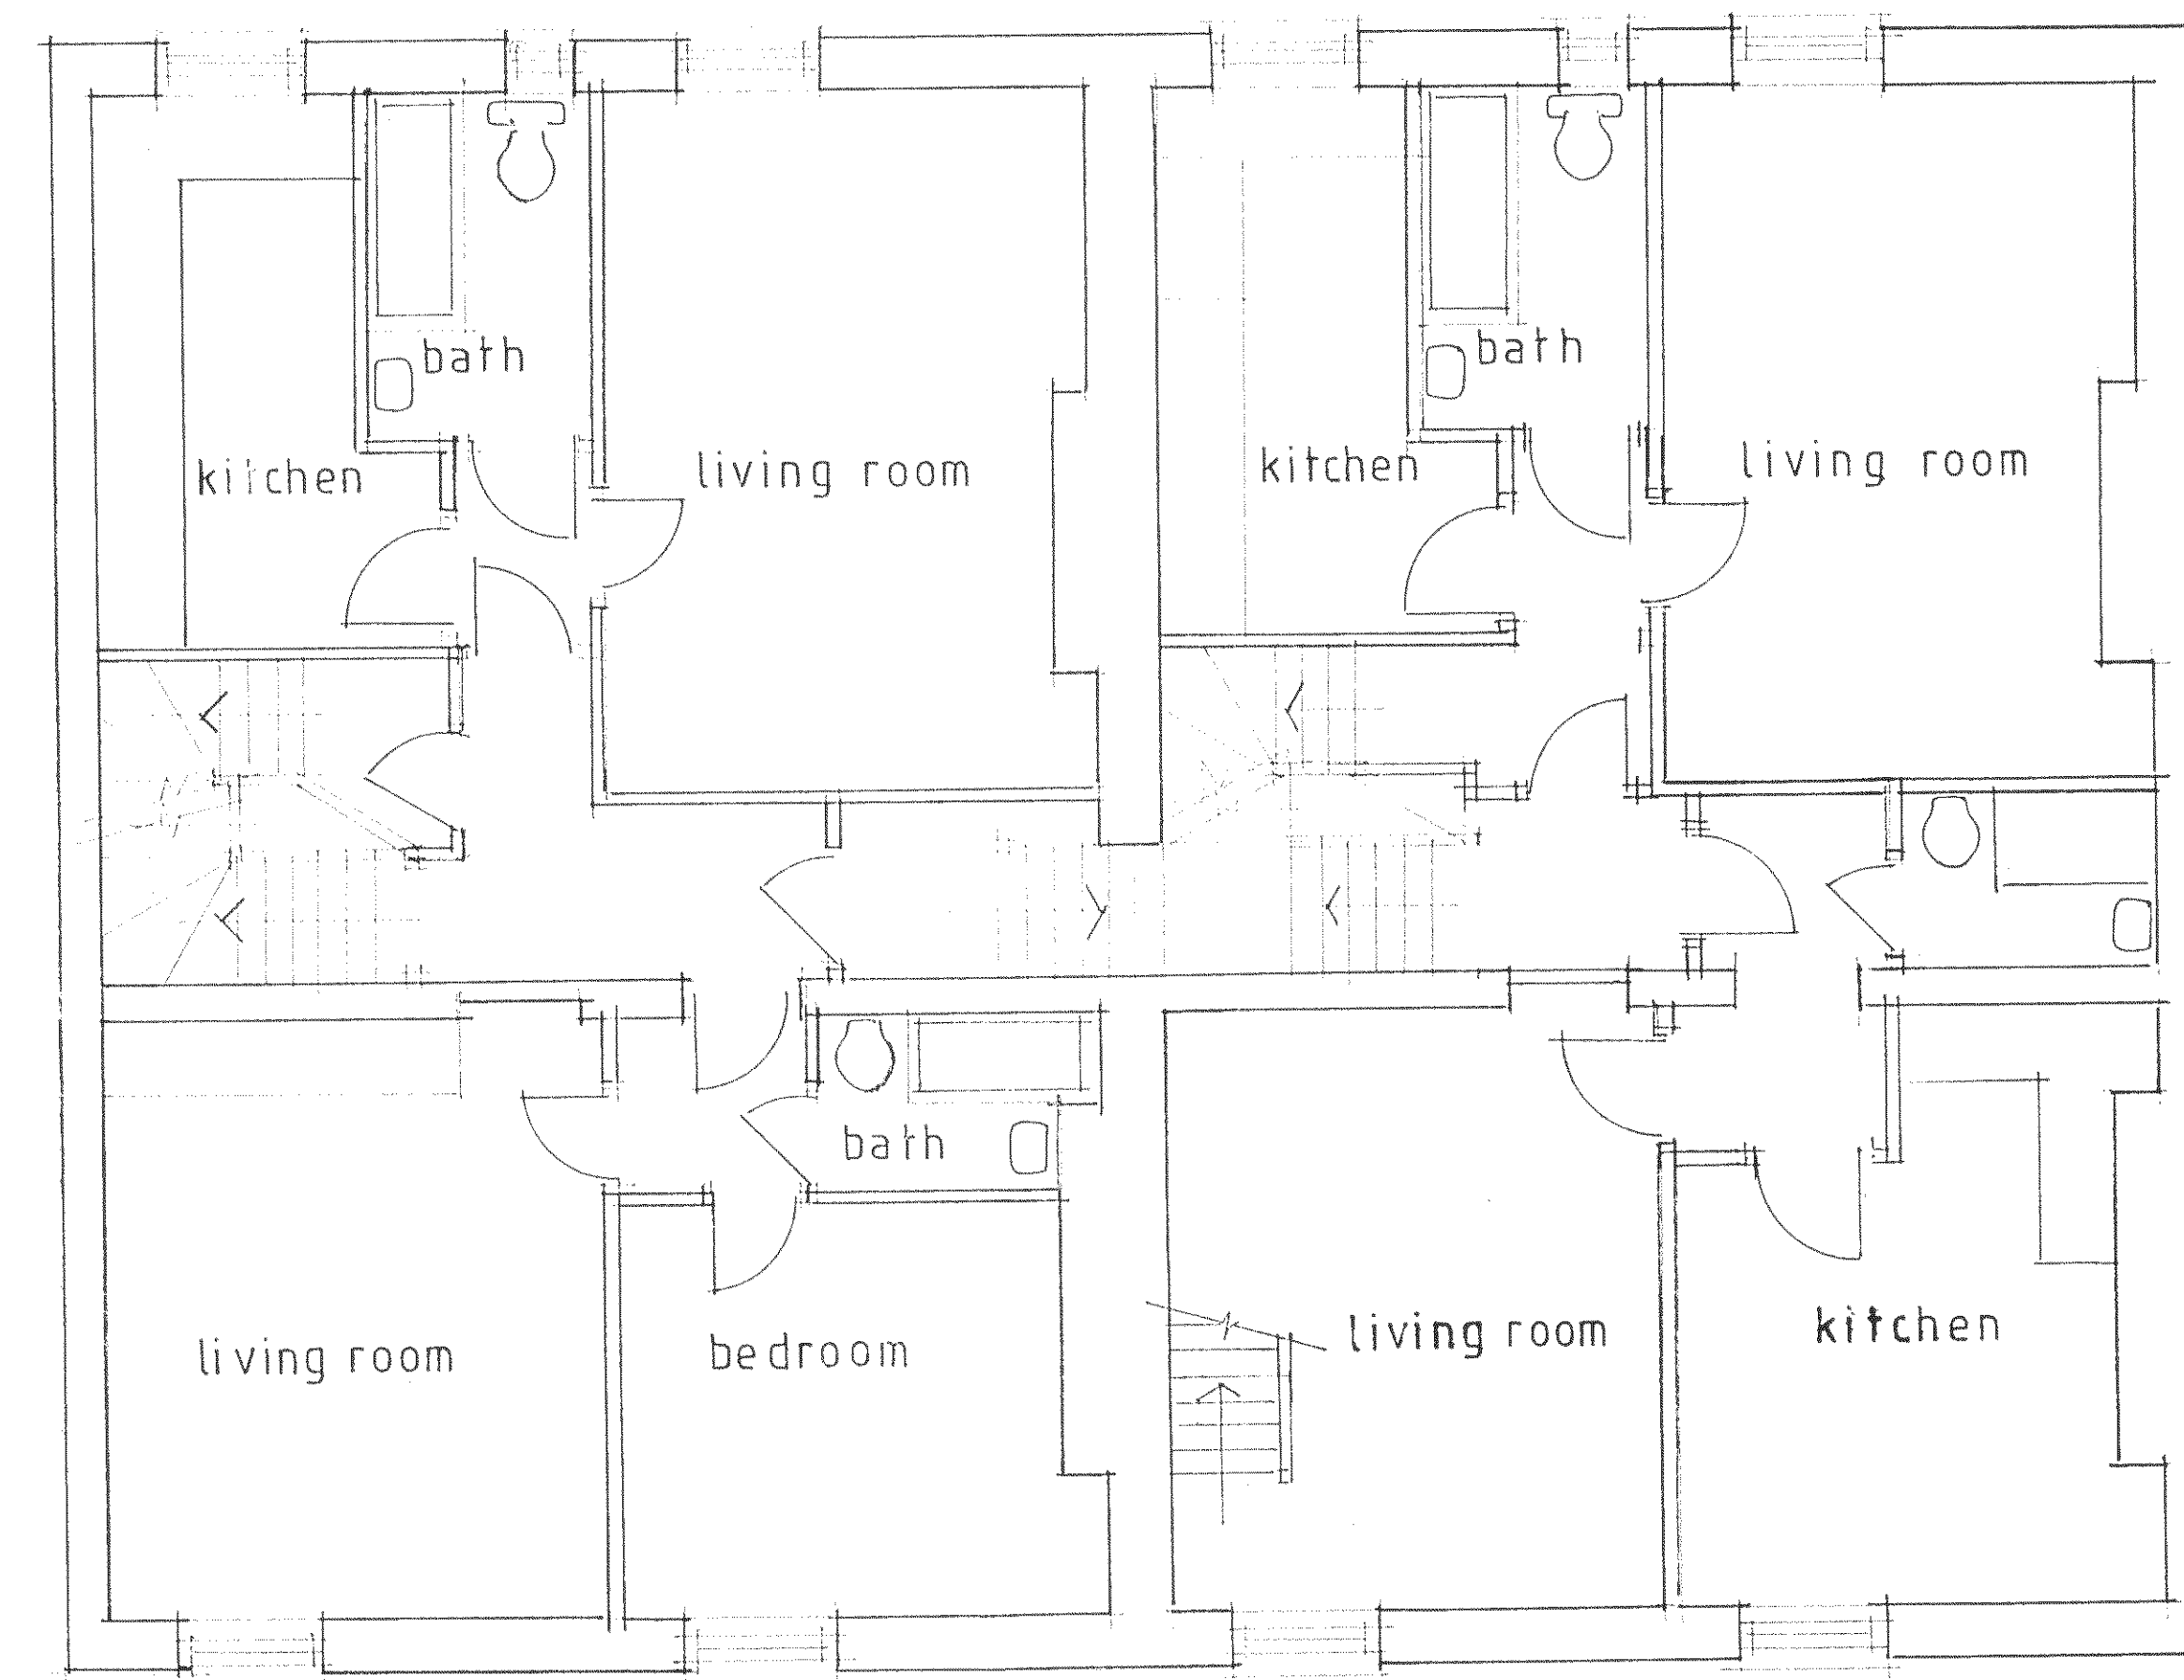

THIRD FLOOR PLAN