
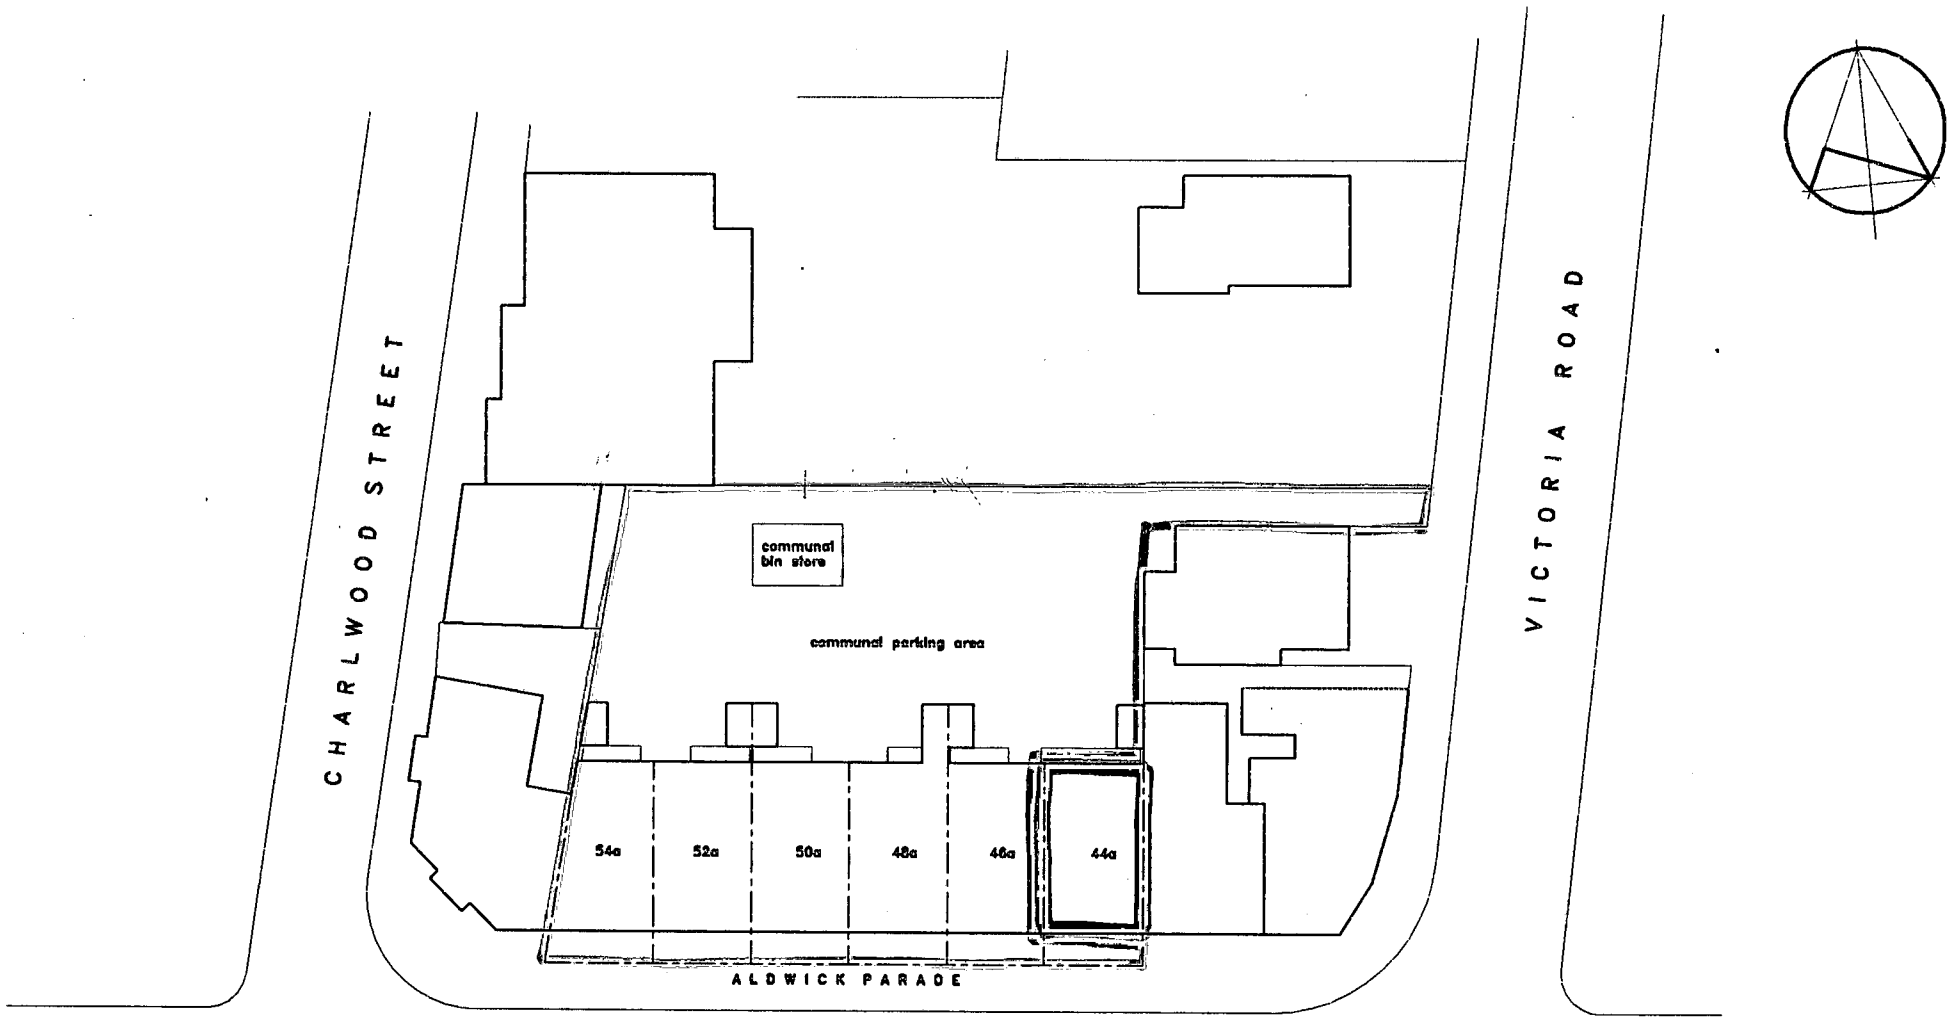


SITE BLOCK PLAN
1 : 500

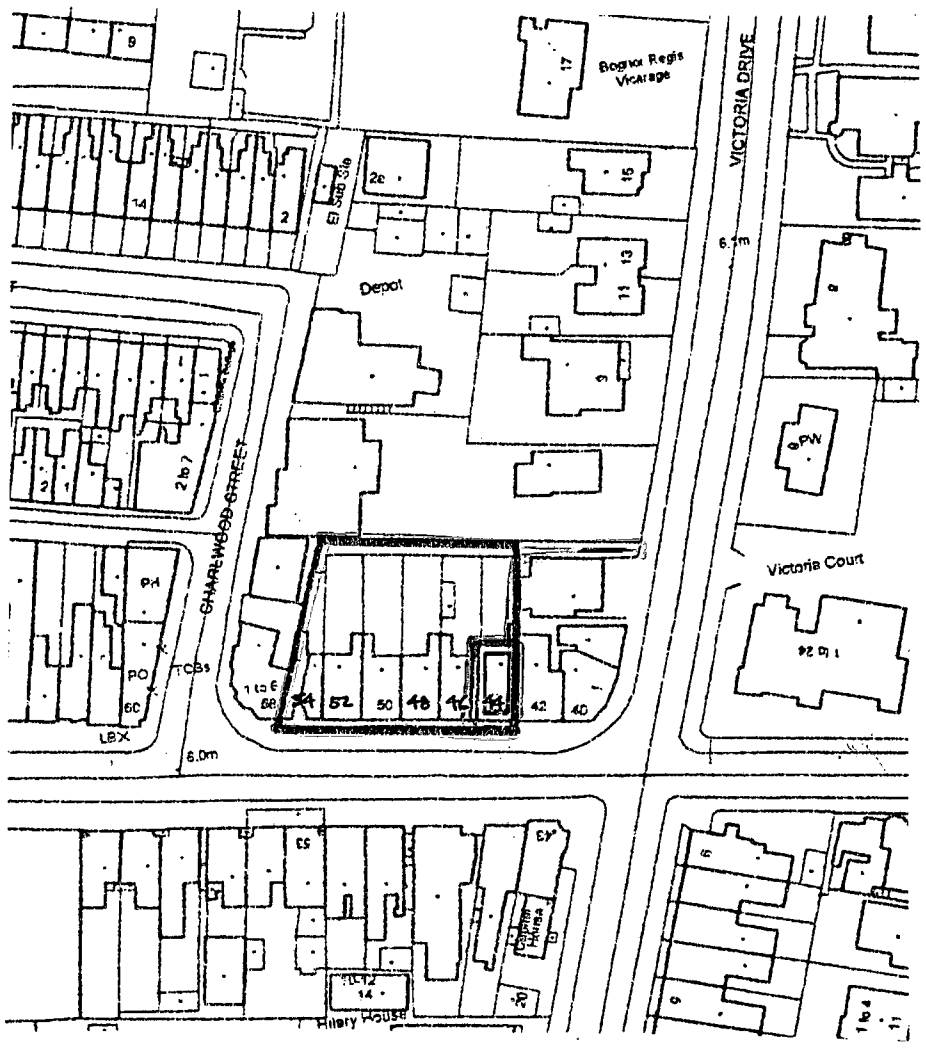

SITE LOCATION PLAN
1 : 1250

–	–	–

REVISIONS

PETER SHOESMITH

ARCHITECTURAL DESIGN & CONSTRUCTION MANAGEMENT SERVICES

THE VALLEY STUDIO 17 GORRINGE VALLEY ROAD
WILLINGDON EASTBOURNE EAST SUSSEX BN20 9SX

TEL 01323 484900 FAX 01323 484905 MOBILE 07814 836545

client
ALTON HOUSE LTD

project title
44a – 54a ALDWICK PARADE
BOGNOR REGIS

drawing title
Block & Site Location Plans

scale(s)
1:500 1:1250

date	drawn by
Mar 2008	PJS

drawing no.	rev.
0755/SP01	–