



base map

— electricity

— water

— sewerage

— telephone

— drainage (surface)

Dashed = overhead


Scale 1:1545

Date 12/8/2005

Centre = 493950 E 99482 N



NORTH

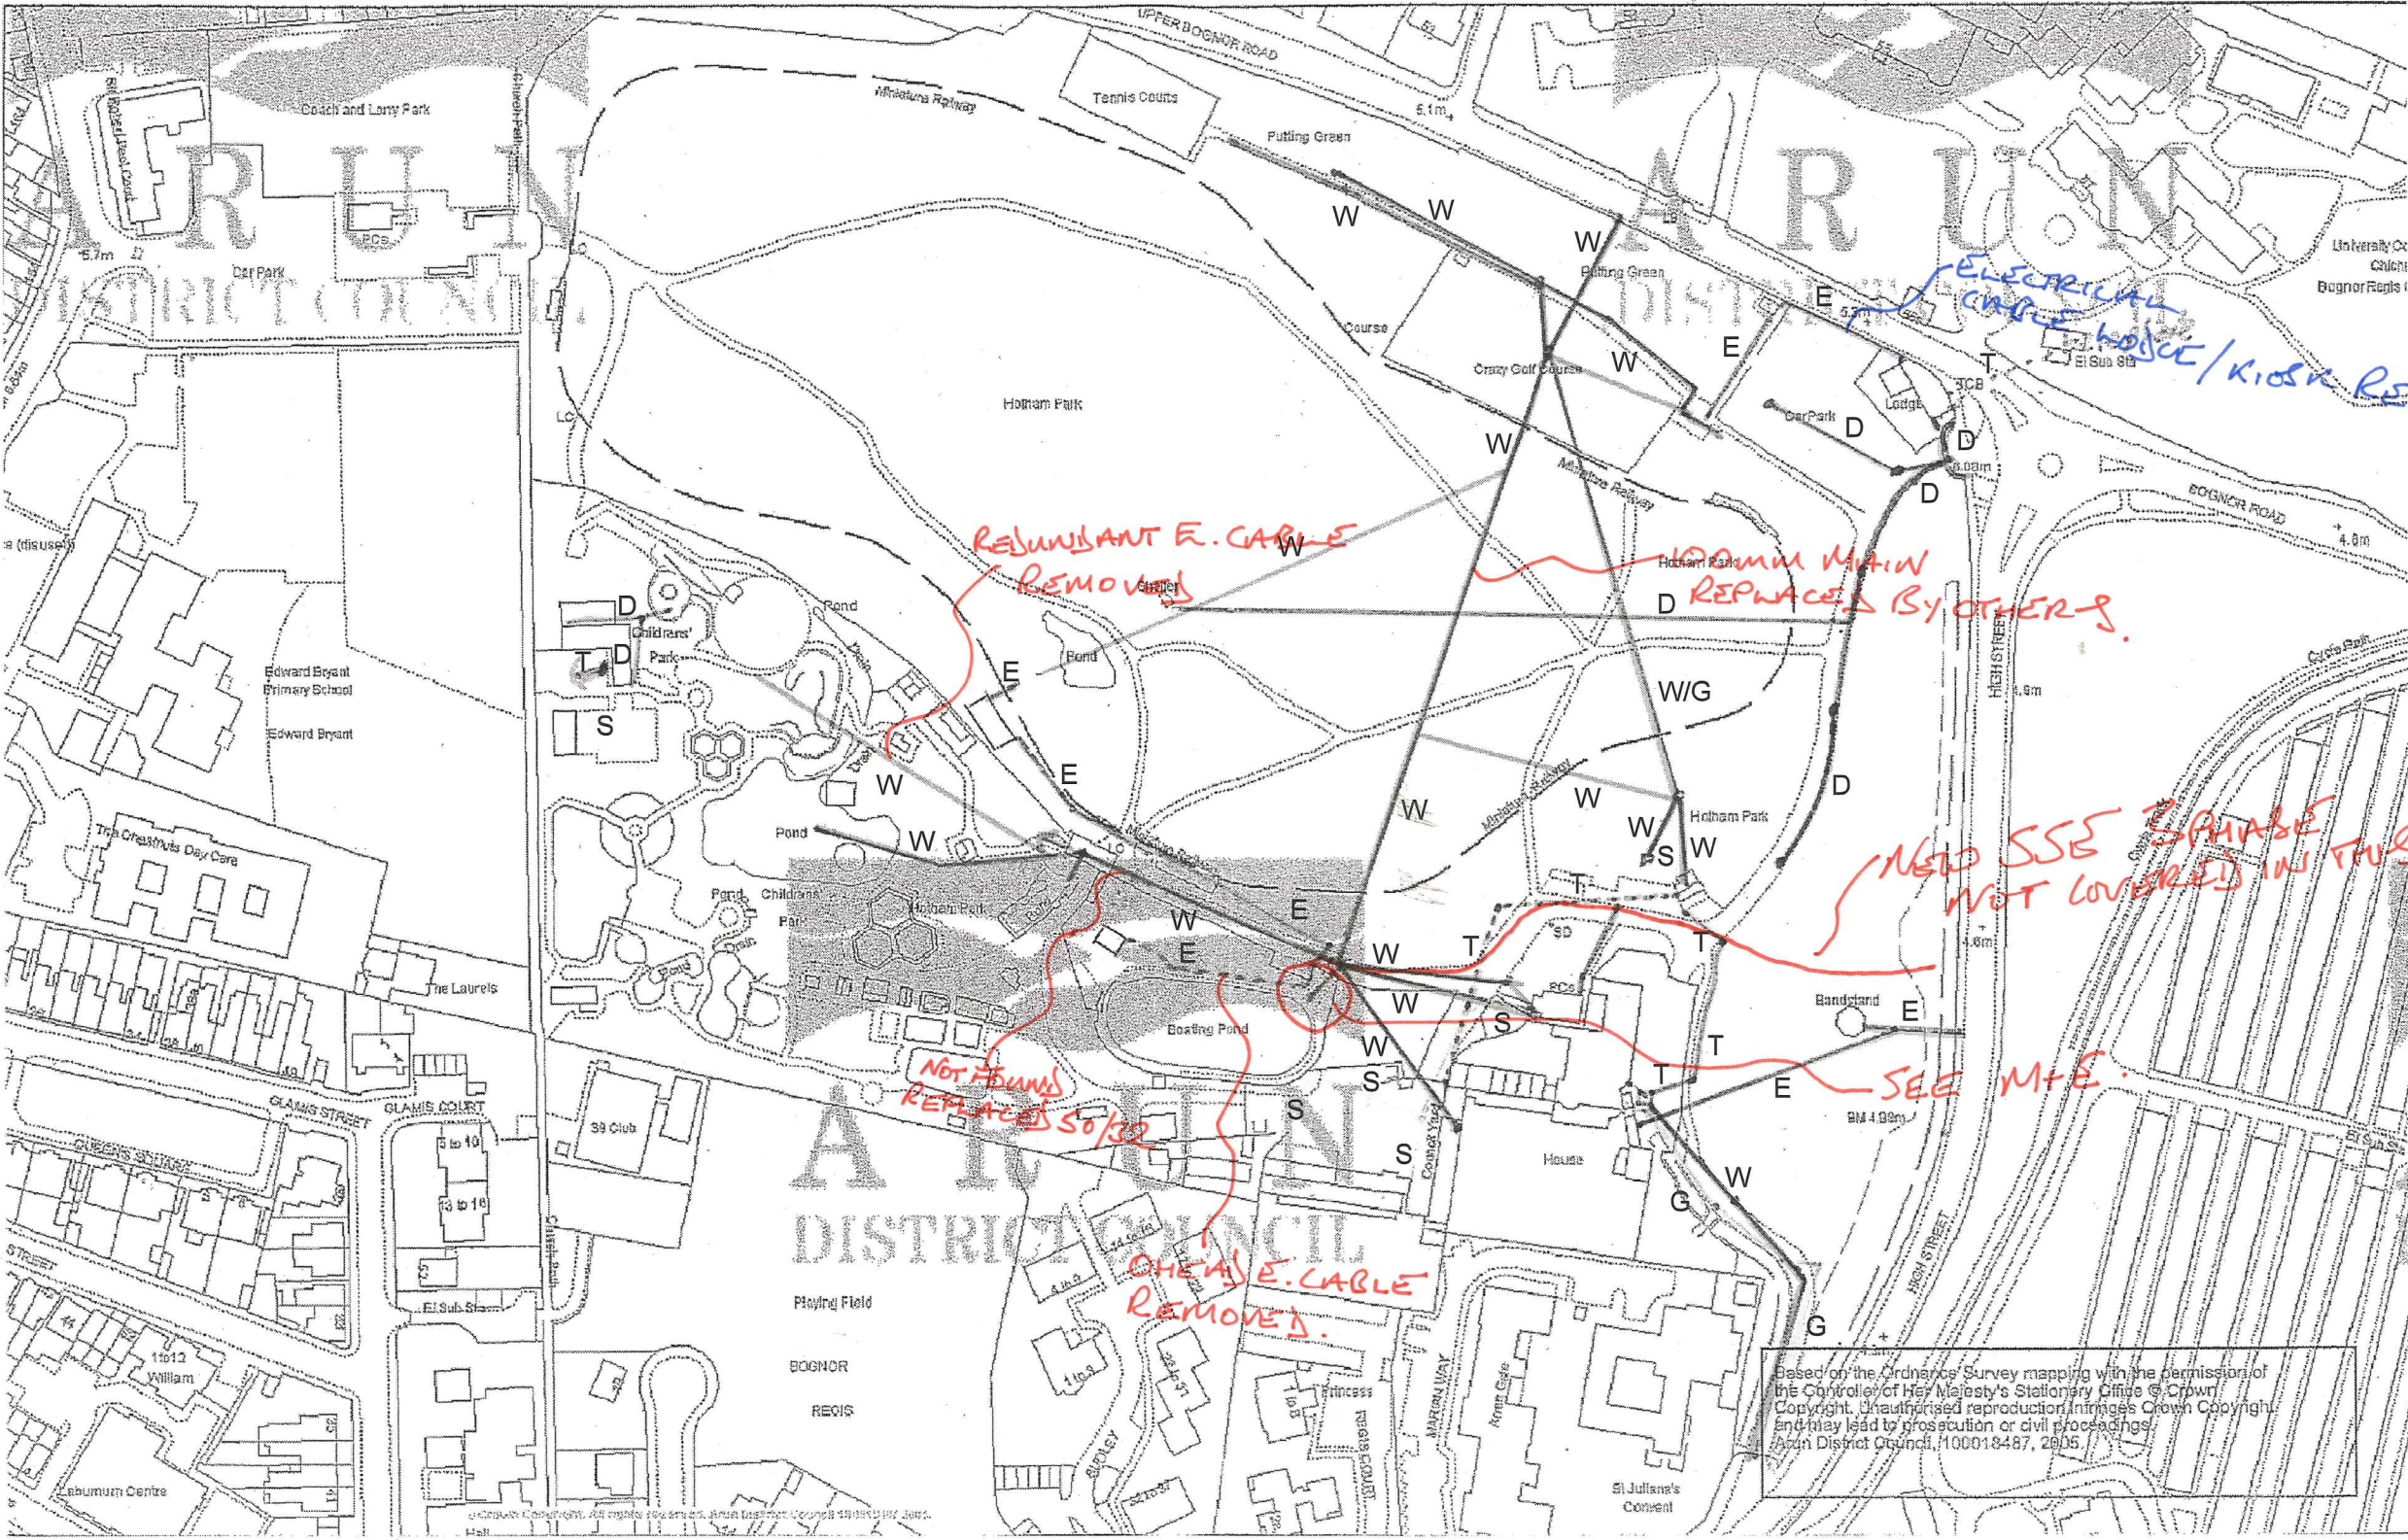

Notes
1. This document should not be relied on or used in circumstances other than those for which it was prepared and for which Chris Blandford Associates was commissioned. Chris Blandford Associates accepts no responsibility for this document to any other party other than the person by whom it was commissioned.
2. Based upon the Ordnance Survey Map with the permission of the controller of H.M. Stationary Office. © Crown Copyright Licence number - AR100017241.



KEY

E

Electricity

W

Water

G

Gas

T

Telephone

S

Sewerage

D

Drainage

Dashed = Overhead

NB Drawing is issued for information only - contractor to confirm exact locations of all services prior to any excavation / demolition works.

Rev	Description	Date	Initials
C	Contract Issue	01.10.07	CW
B	Tender Issue	31.03.07	JD
A	Draft Tender Issue	17.03.07	JD

CHRIS BLANDFORD ASSOCIATES

Environment Landscapes Planning

The Old Crown, Blackboys, Uckfield, East Sussex
Telephone : 01825 891071 Fax : 01825 891075
Email : mail@cba.co.uk Web : www.cba.co.uk



Project Title

Hotham Park Restoration

CONTRACT ISSUE

Drawing Title

Existing Services

Scale

Not To Scale

Drawn

GH

Approved

Date

20/02/2007

Drawing number

10099401_TP509

Revision

C



Supported by
The National Lottery
through the Heritage Lottery Fund



Heritage
Lottery Fund