

01 EXISTING
TREE LOCATION PLAN

NOTES


THIS PROPOSAL/DESIGN/MOOD BOARD IS DESIGNED TO AID PROSPECTIVE CLIENTS IN THEIR DELIBERATIONS REGARDING THE ESTABLISHMENT OF AN ADVENTURE GOLF COURSE. PROSPECTIVE CLIENTS MAY NOT REPRODUCE OR USE THIS PROPOSAL/DESIGN/MOOD BOARD FOR ANY PURPOSE OTHER THAN THOSE DELIBERATIONS WITHOUT THE WRITTEN PERMISSION OF HM ADVENTURE GOLF.

DRAWINGS ARE INDICATIVE ONLY. ALL DIMENSIONS AND LEVELS ARE TO BE CONFIRMED ON SITE PRIOR TO COMMENCEMENT OF ANY WORK. STRUCTURAL FRAME AND LOADINGS ARE TO BE CONFIRMED WITH AN ENGINEER PRIOR TO COMMENCEMENT OF ANY WORK.

ALL MEASUREMENTS INDICATED IN MILLIMETRES

ALL GOLF HOLES TO BE DDA COMPLIANT

issue	date	description	ints	auth
0	29.01.17	First Issue		tdo
A	09.04.17	Border amended		tdo

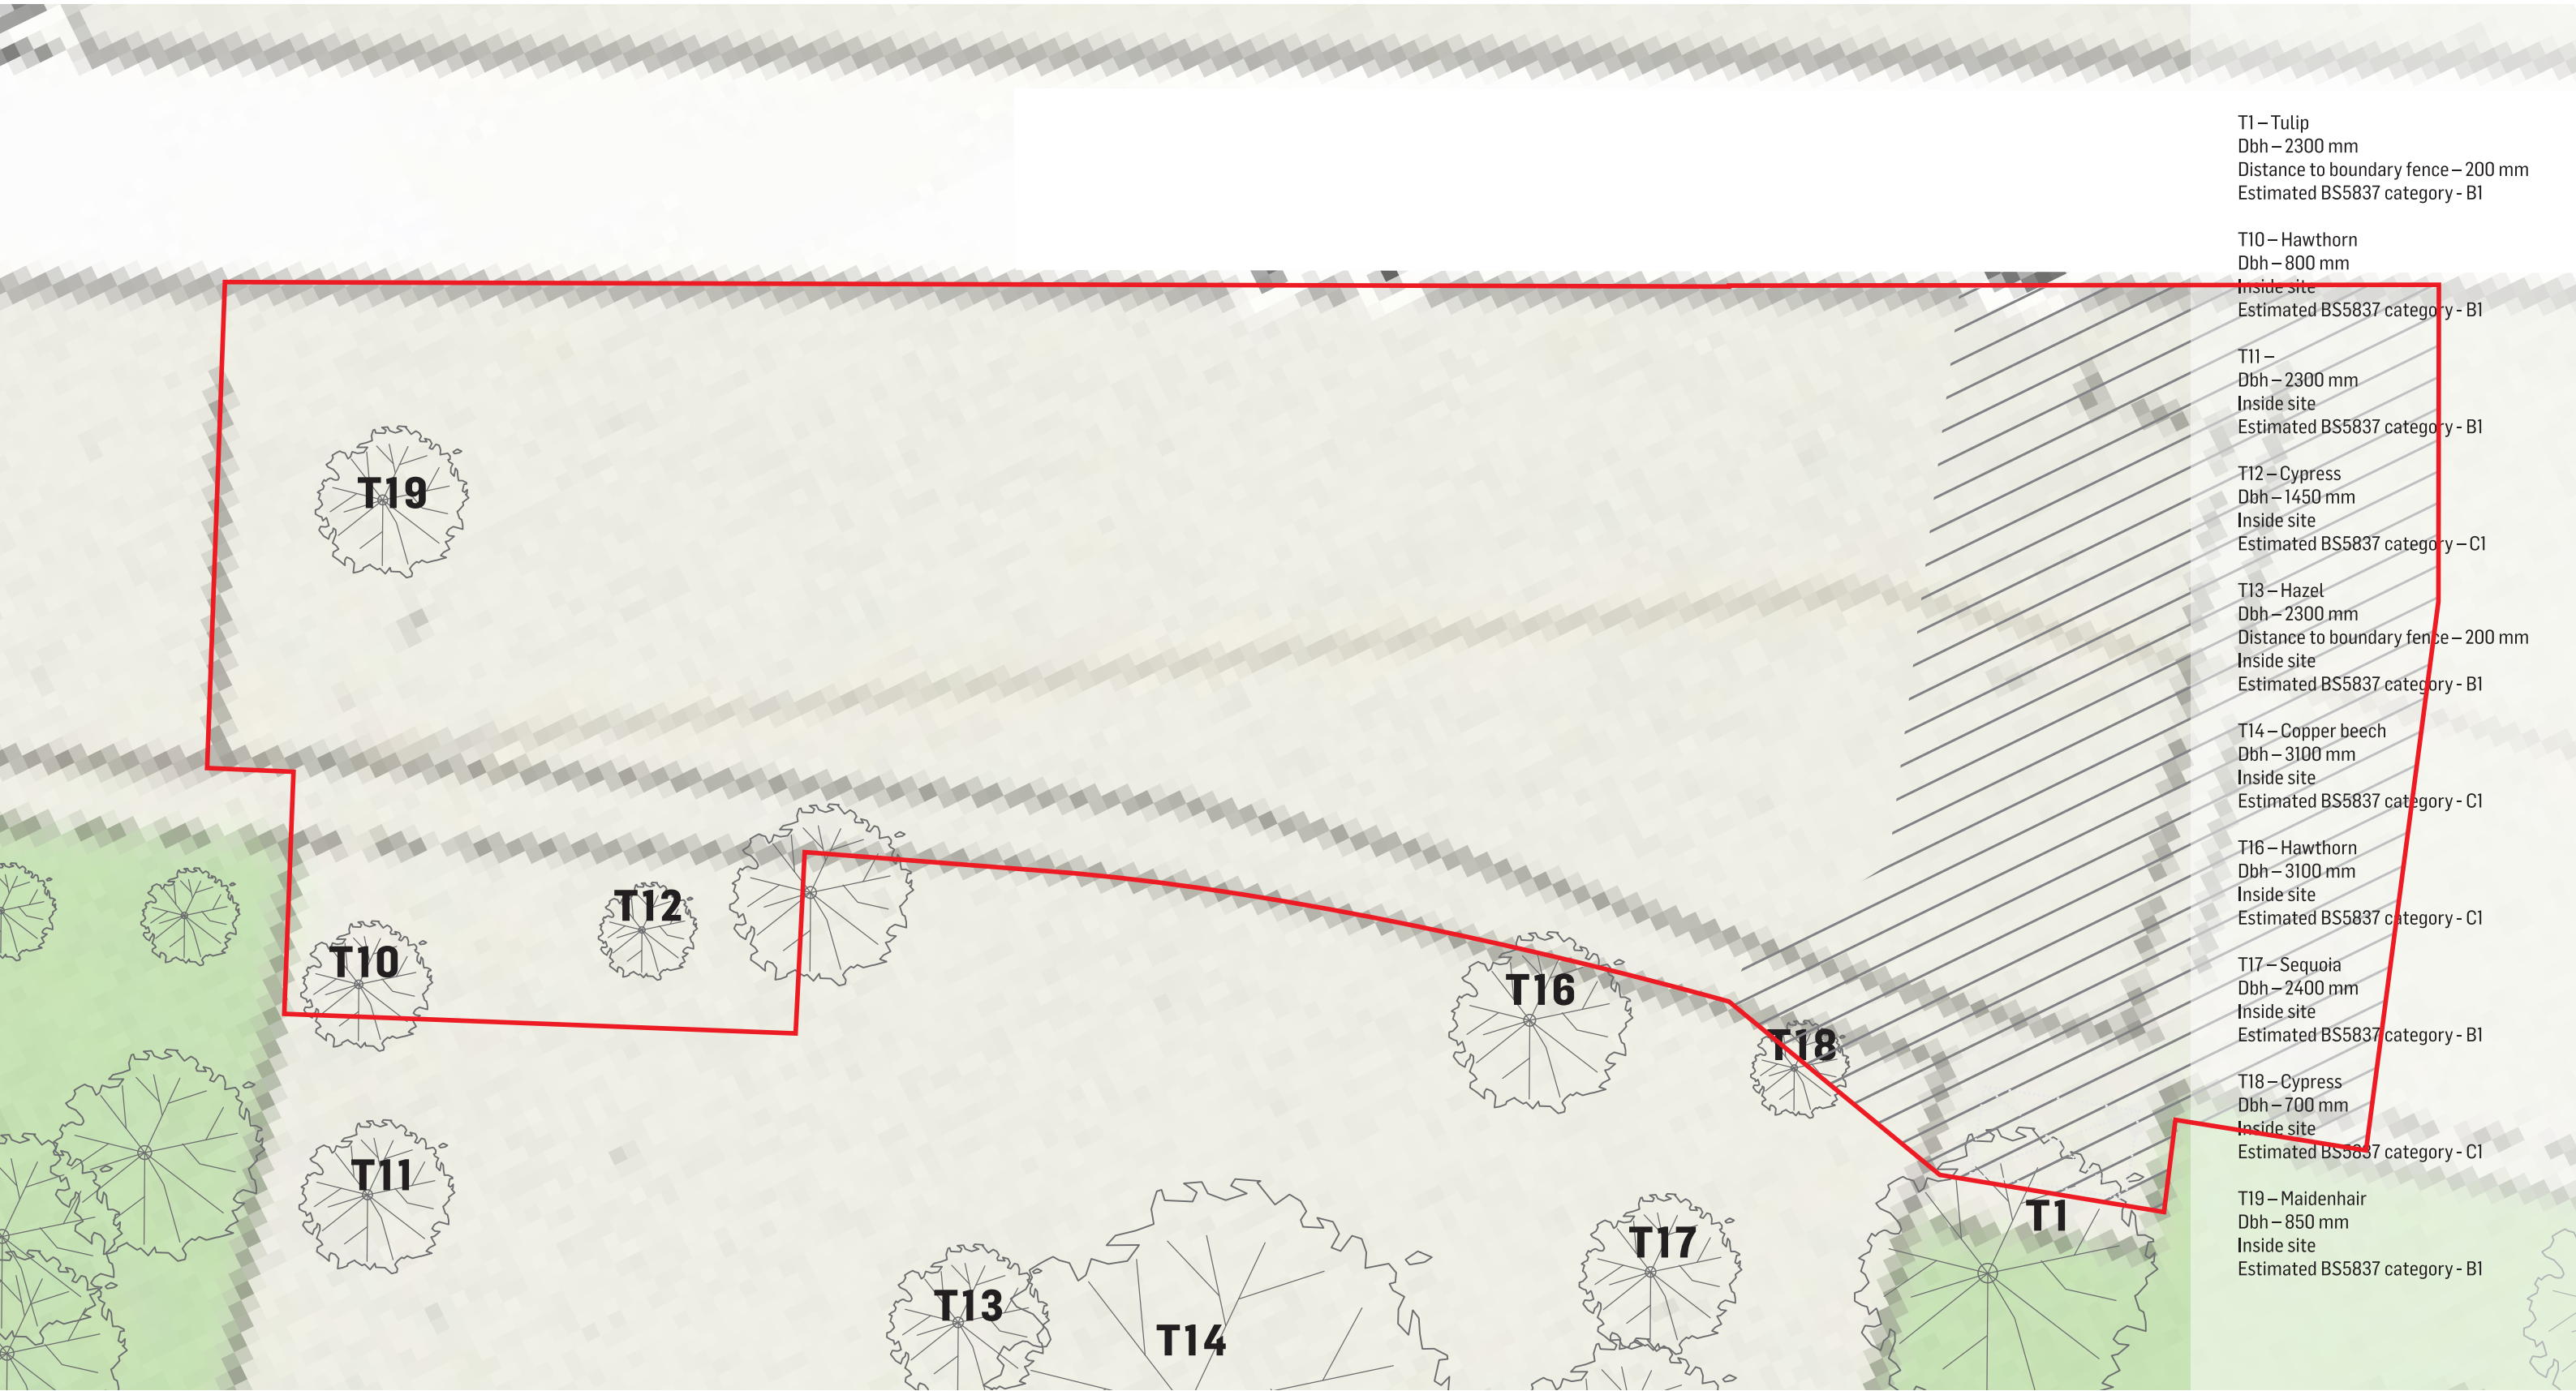

T1 – Tulip
Dbh – 2300 mm
Distance to boundary fence – 200 mm
Estimated BS5837 category - B1

T10 – Hawthorn
Dbh – 800 mm
Inside site
Estimated BS5837 category - B1

T11 –
Dbh – 2300 mm
Inside site
Estimated BS5837 category - B1

T12 – Cypress
Dbh – 1450 mm
Inside site
Estimated BS5837 category – C1

T13 – Hazel
Dbh – 2300 mm
Distance to boundary fence – 200 mm
Inside site
Estimated BS5837 category - B1

T14 – Copper beech
Dbh – 3100 mm
Inside site
Estimated BS5837 category - C1

T16 – Hawthorn
Dbh – 3100 mm
Inside site
Estimated BS5837 category - C1

T17 – Sequoia
Dbh – 2400 mm
Inside site
Estimated BS5837 category - B1

T18 – Cypress
Dbh – 700 mm
Inside site
Estimated BS5837 category - C1

T19 – Maidenhair
Dbh – 850 mm
Inside site
Estimated BS5837 category - B1

G-11011A TREE LOCATION PLAN



Bognor Regis, PO21 1HN
United Kingdom
0 10m
1:250@A3
JANUARY 2017

Confidential, © 2017 Hush Minoan Partnership Ltd t/a HM Adventure Golf. All rights reserved.

HOTHAM PARK | BOGNOR REGIS