


02 PROPOSED
SITE ELEVATIONS



KEY PLAN
1:500 @ A3

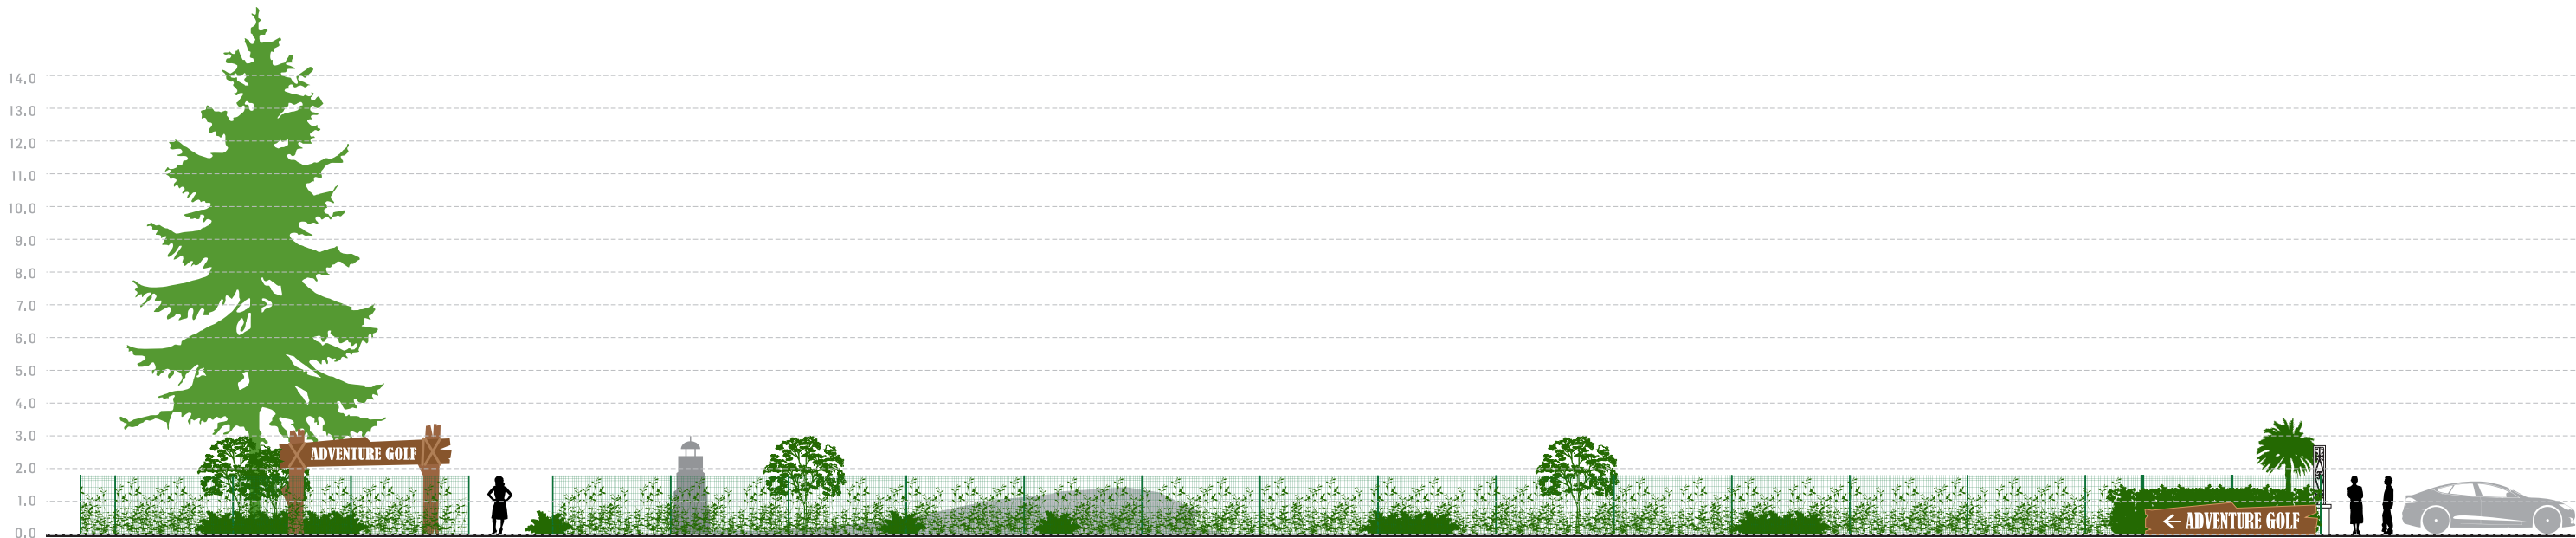

WEST ELEVATION
1:200

NOTES

THIS PROPOSAL/DESIGN/MOOD BOARD IS DESIGNED TO AID PROSPECTIVE CLIENTS IN THEIR DELIBERATIONS REGARDING THE ESTABLISHMENT OF AN ADVENTURE GOLF COURSE. PROSPECTIVE CLIENTS MAY NOT REPRODUCE OR USE THIS PROPOSAL/DESIGN/MOOD BOARD FOR ANY PURPOSE OTHER THAN THOSE DELIBERATIONS WITHOUT THE WRITTEN PERMISSION OF HM ADVENTURE GOLF.

DRAWINGS ARE INDICATIVE ONLY. ALL DIMENSIONS AND LEVELS ARE TO BE CONFIRMED ON SITE PRIOR TO COMMENCEMENT OF ANY WORK. STRUCTURAL FRAME AND LOADINGS ARE TO BE CONFIRMED WITH AN ENGINEER PRIOR TO COMMENCEMENT OF ANY WORK.

ALL MEASUREMENTS INDICATED IN MILLIMETRES

ALL GOLF HOLES TO BE DDA COMPLIANT

issue	date	description	ints	auth
0	29.01.17	First Issue		tdo
A	01.02.17	Plan updated		tdo
B	05.02.17	Plan updated		tdo
C	28.02.17	Amendments		tdo
D	09.04.17	Plan updated		tdo



SOUTH ELEVATION
1:200

