


61, Havelock Road

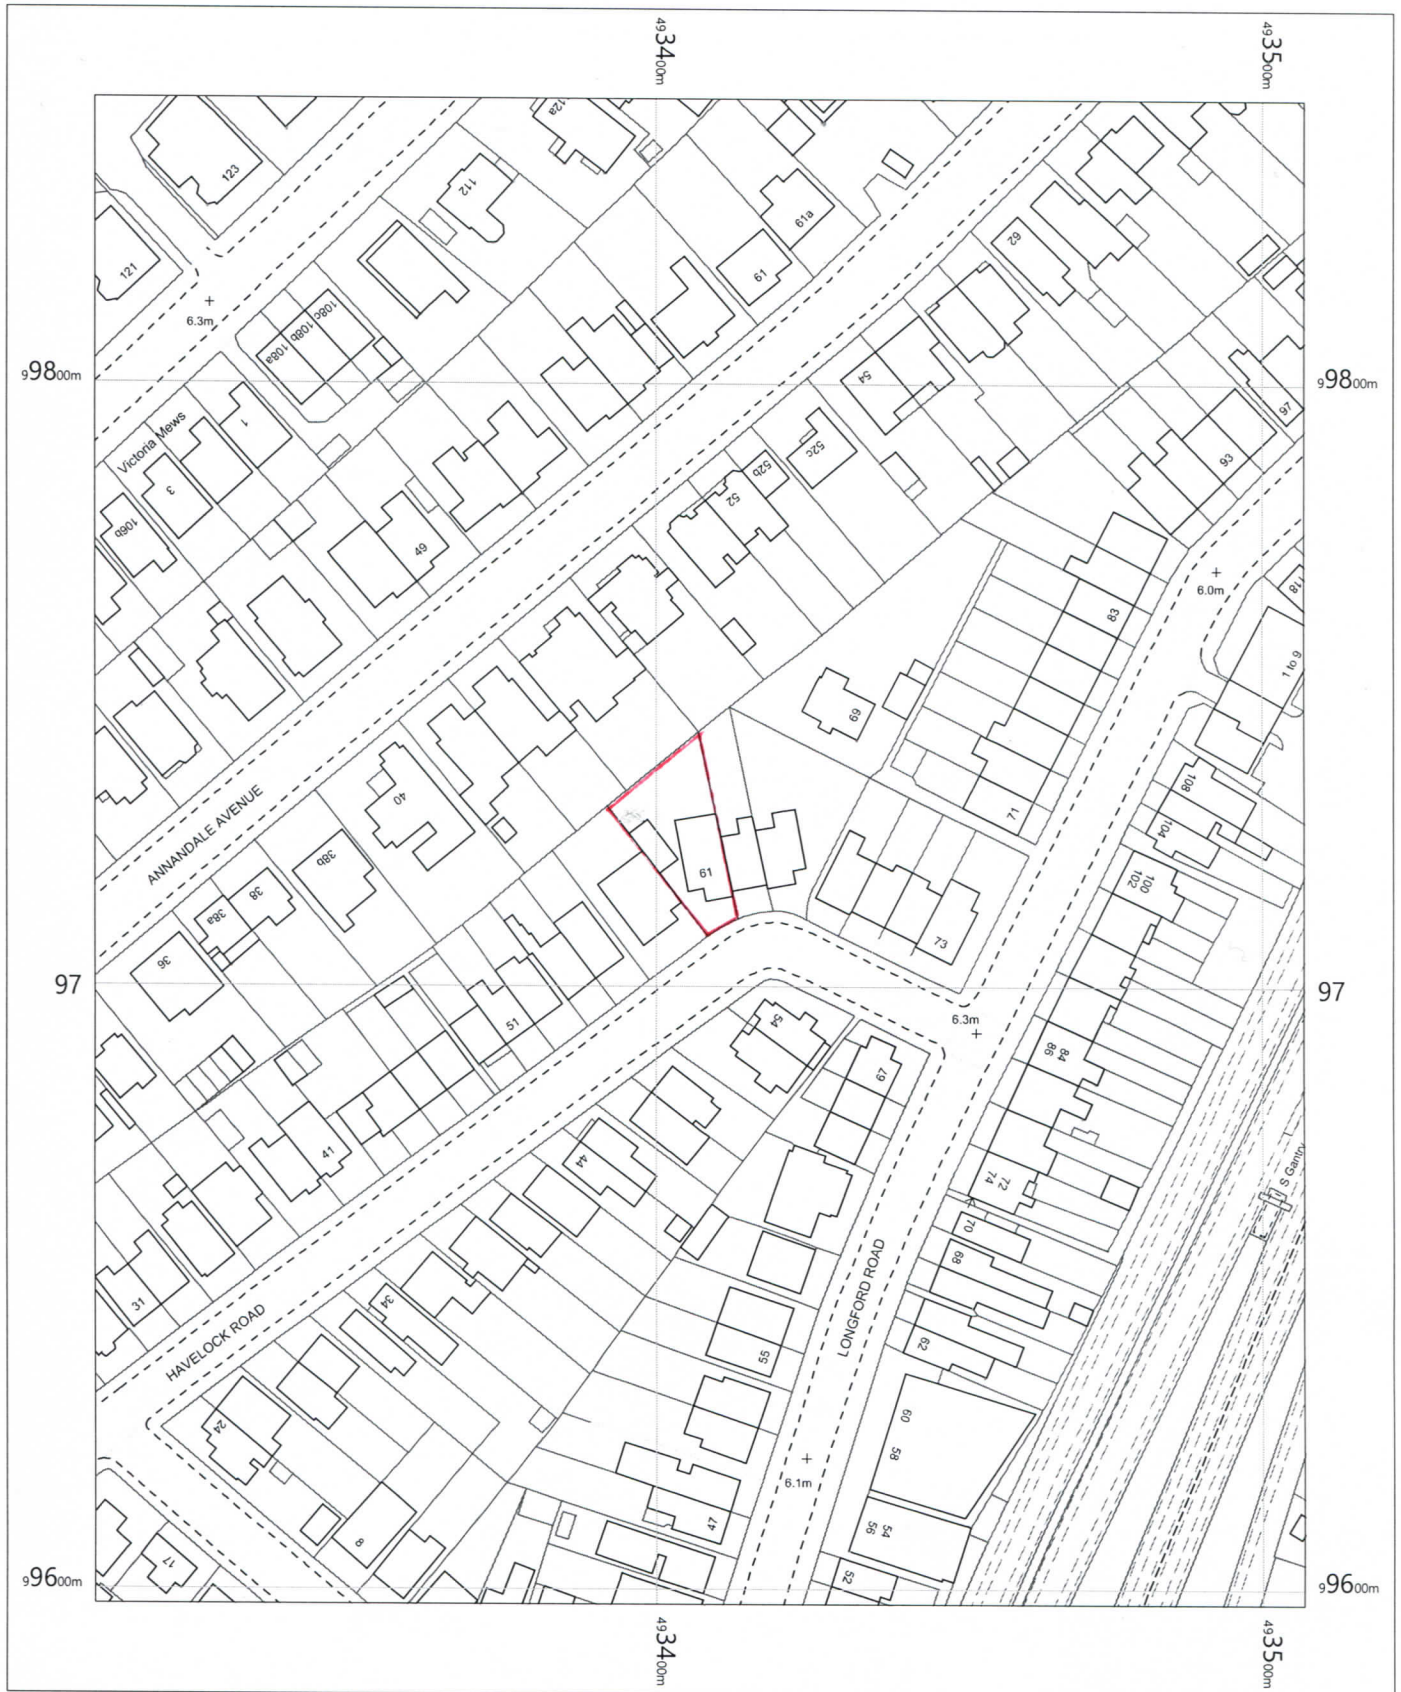


61, Havelock Road,
Bognor Regis,
West Sussex

OS MasterMap 1250/2500/10000 scale
Wednesday, February 14, 2018, ID: MDP-00690542
www.mapdataportal.co.uk

1:1250 scale print at A4, Centre: 493407 E, 99723 N

©Crown Copyright Ordnance Survey. Licence no. 100019980

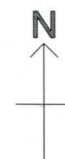

MAPS@
Aworth
SURVEY CONSULTANTS