
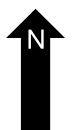
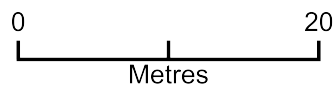


Porch

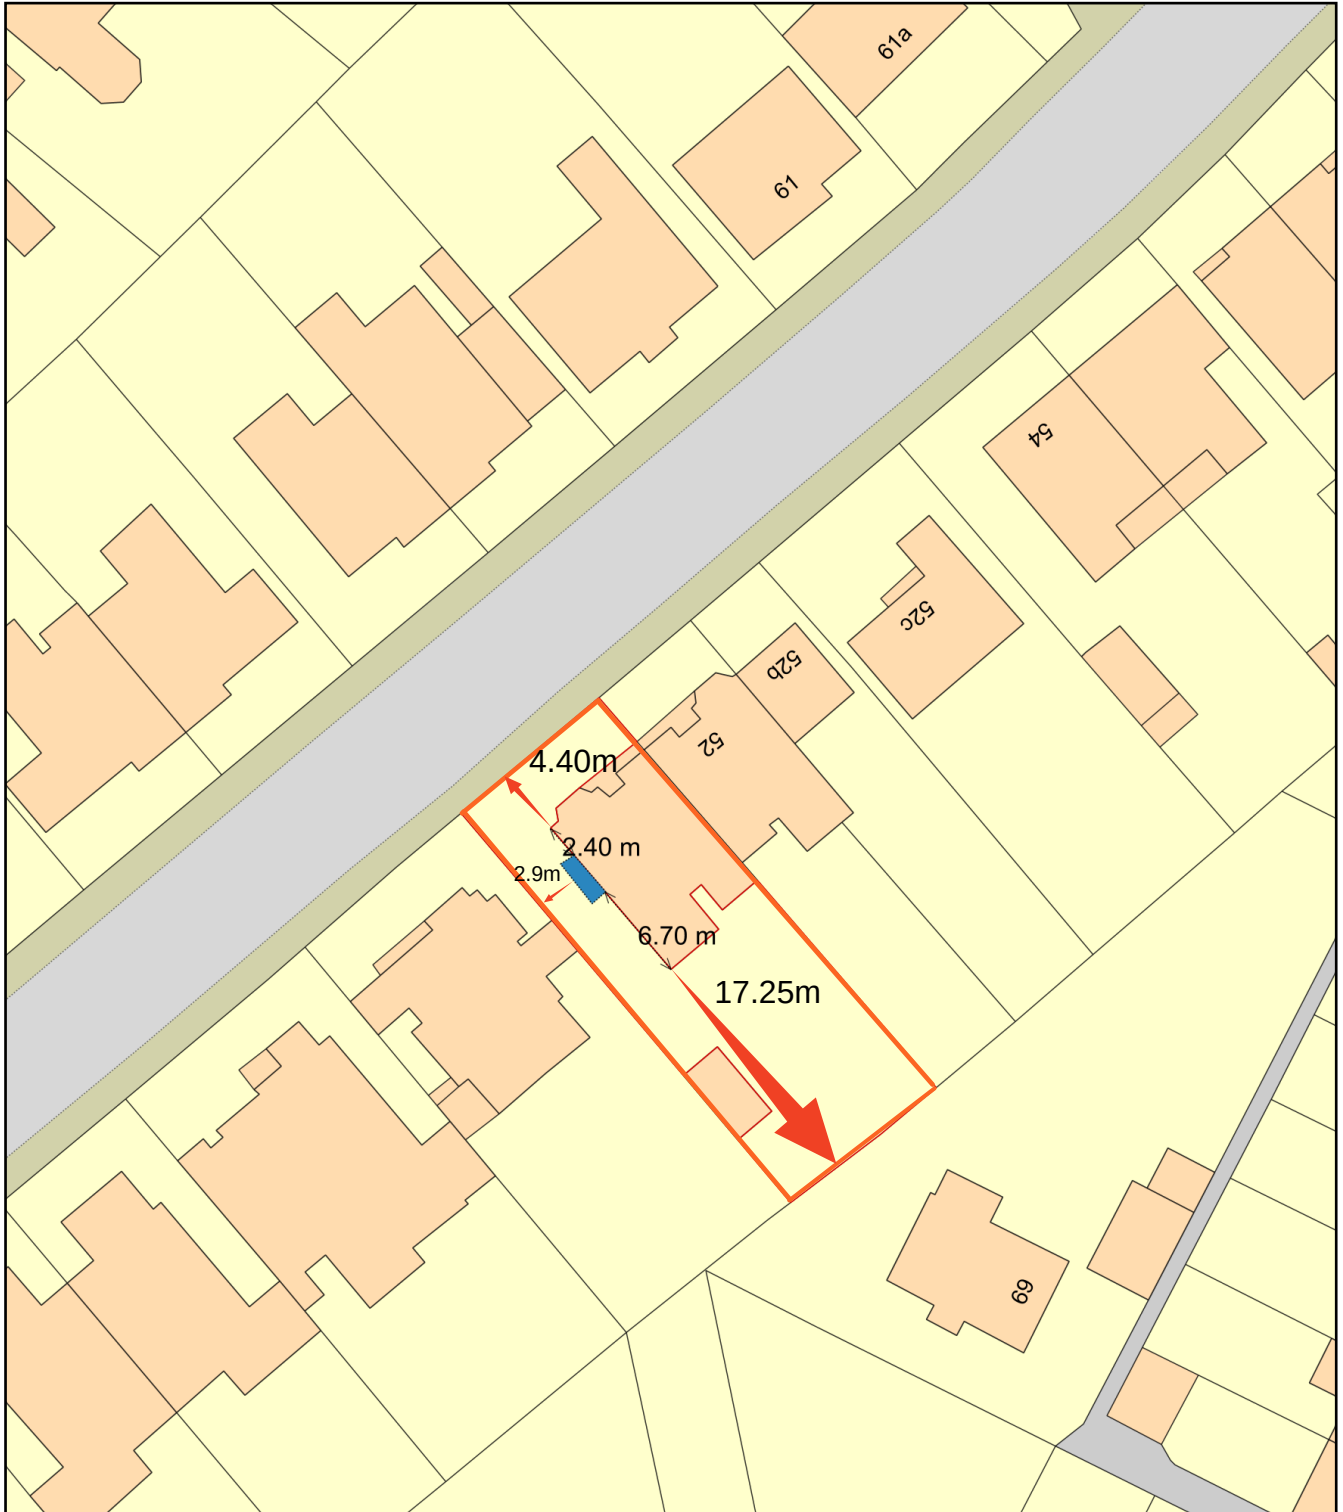

Plan Produced for: Mindaugas Klimas

Date Produced: 14 Apr 2019

Plan Number/Project ID: TQRQM19104171100457

Scale: 1:500 @ A4