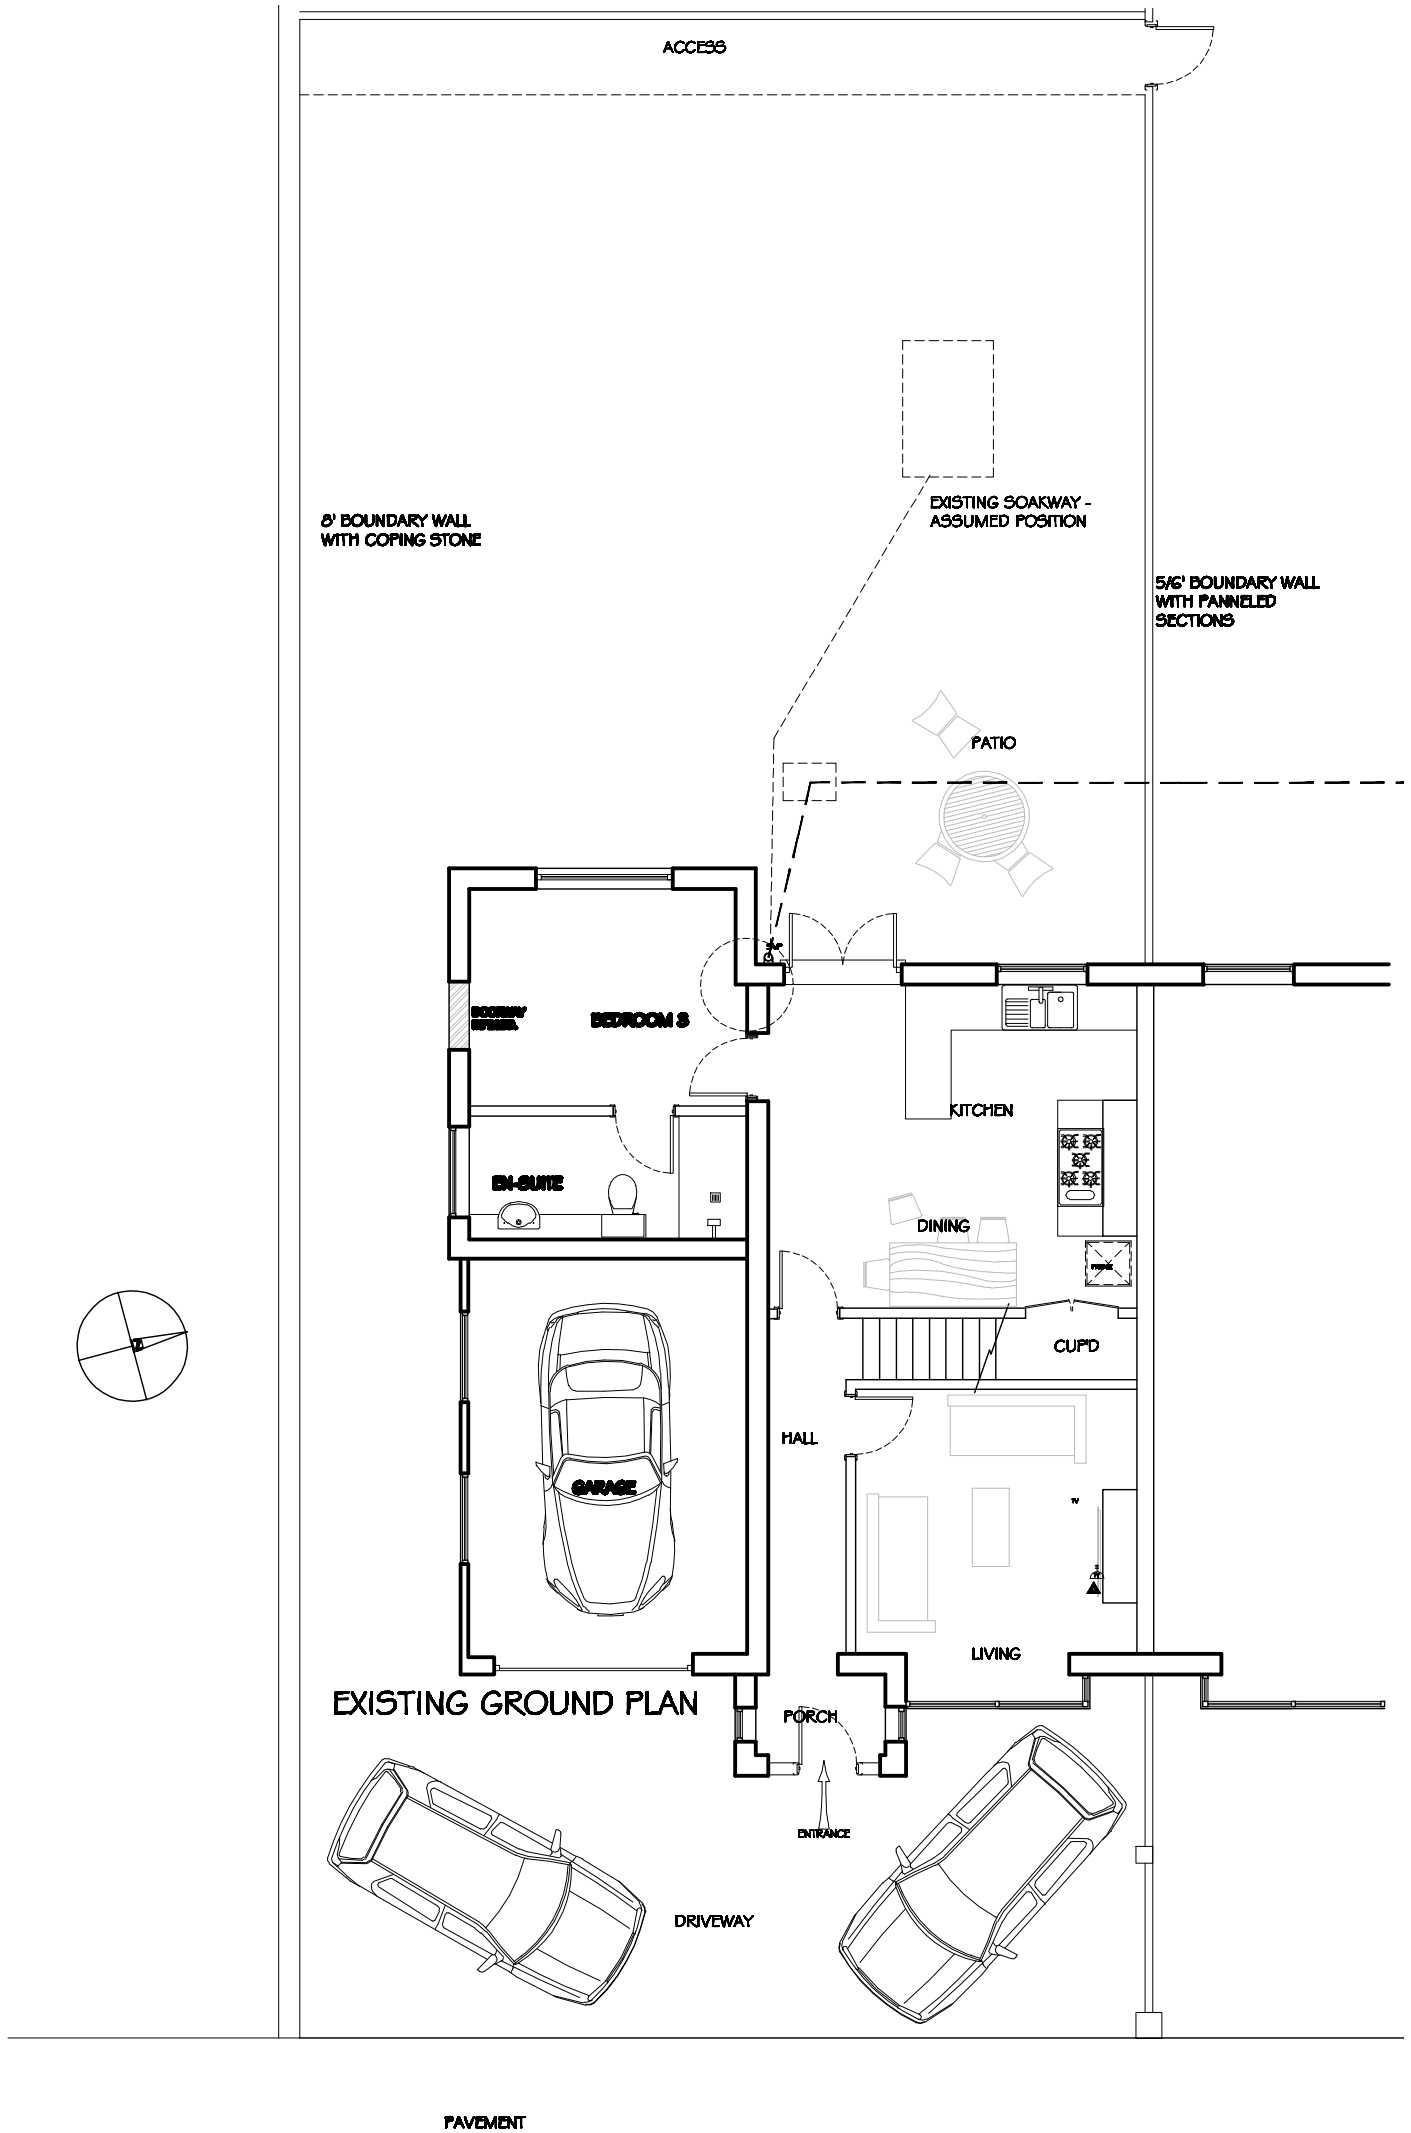

EXISTING GROUND PLAN

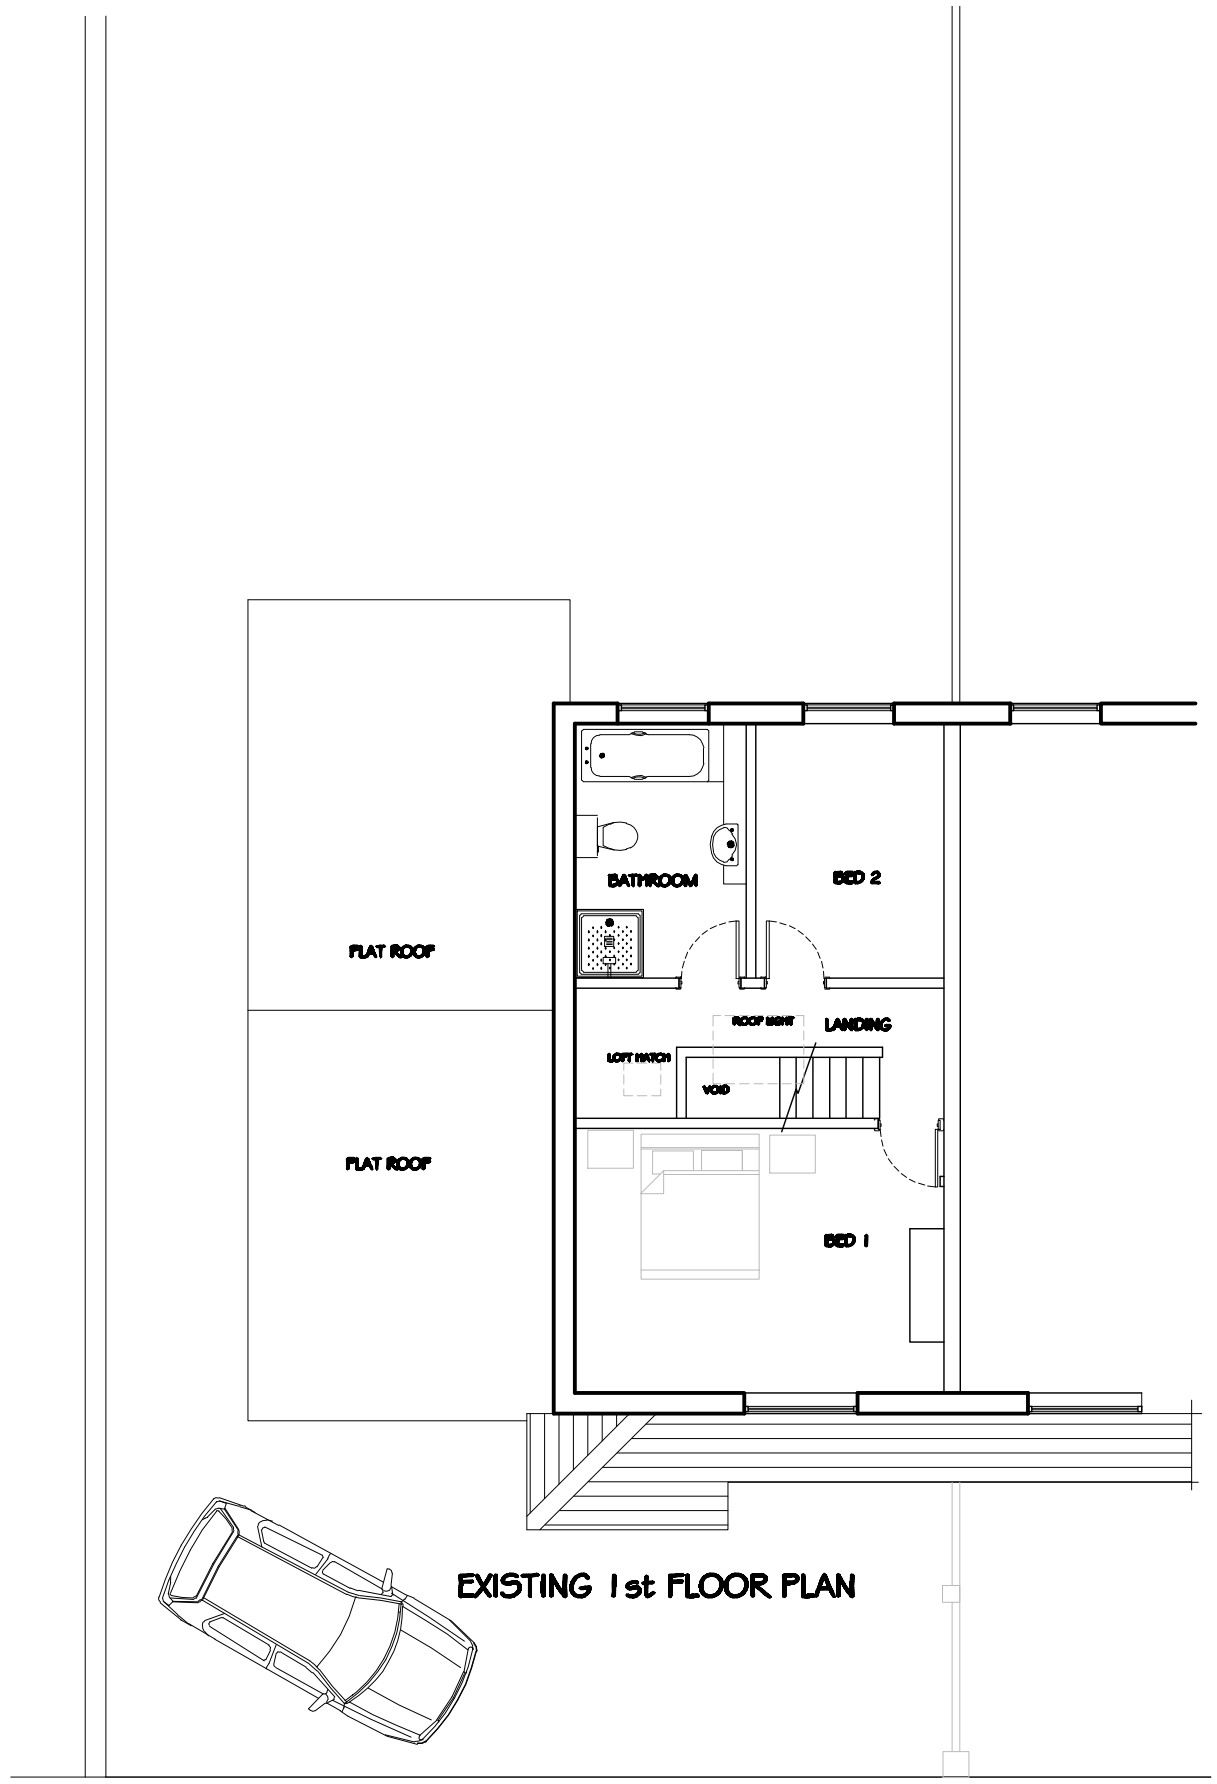

EXISTING 1st FLOOR PLAN

existing plans

Rudi Design

10 Barton Way, Bracklesham Bay, Chichester, PO20 8JD
(M): 07792 373302 (E) rudi.design.co@gmail.com

LOCATION Mrs Nicola Harry Holmwood, Town Cross Ave Bognor Regis, PO21 2DR	DRAWING Existing plan/Survey
Date April 2014	Drawn By Rudi
Drawing No RD/004/01	Scale 1:100 @ A3

ARUN DISTRICT COUNCIL 28/04/14