


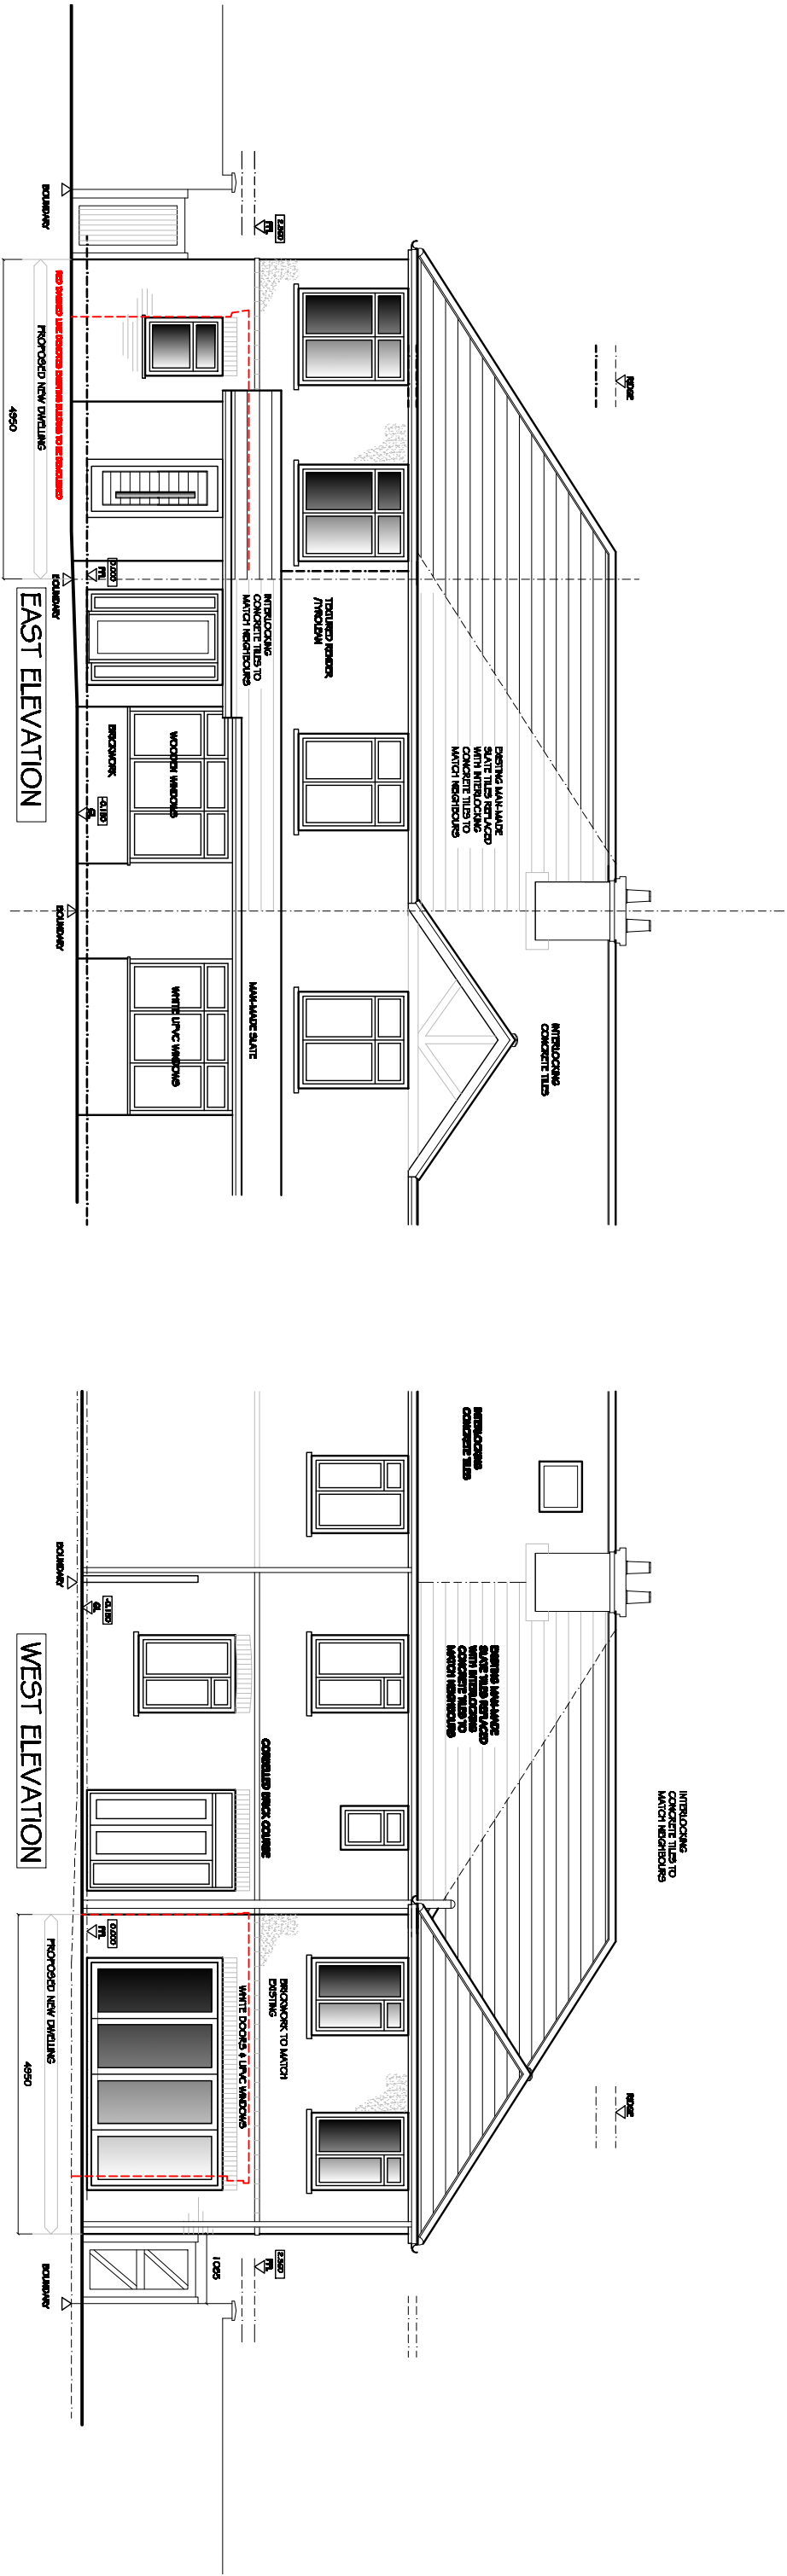

Rudi Design			
10 Barton Way, Brookhaven Bay, Chichester, PO20 5LD			
Tel: 07792 379302 @rudi.design rudi.design.co@gmail.com			
Contact: Mrs Nicole Henry			
Holmwood, Town Cross Ave			
Bognor Regis, PO21 2DR			
Date: April 2014			
Drawing No: R0004004			
Scale: 1:100 @ A5			
Drawn By: Rudi			
Proposed Elevations			

proposed elevations