

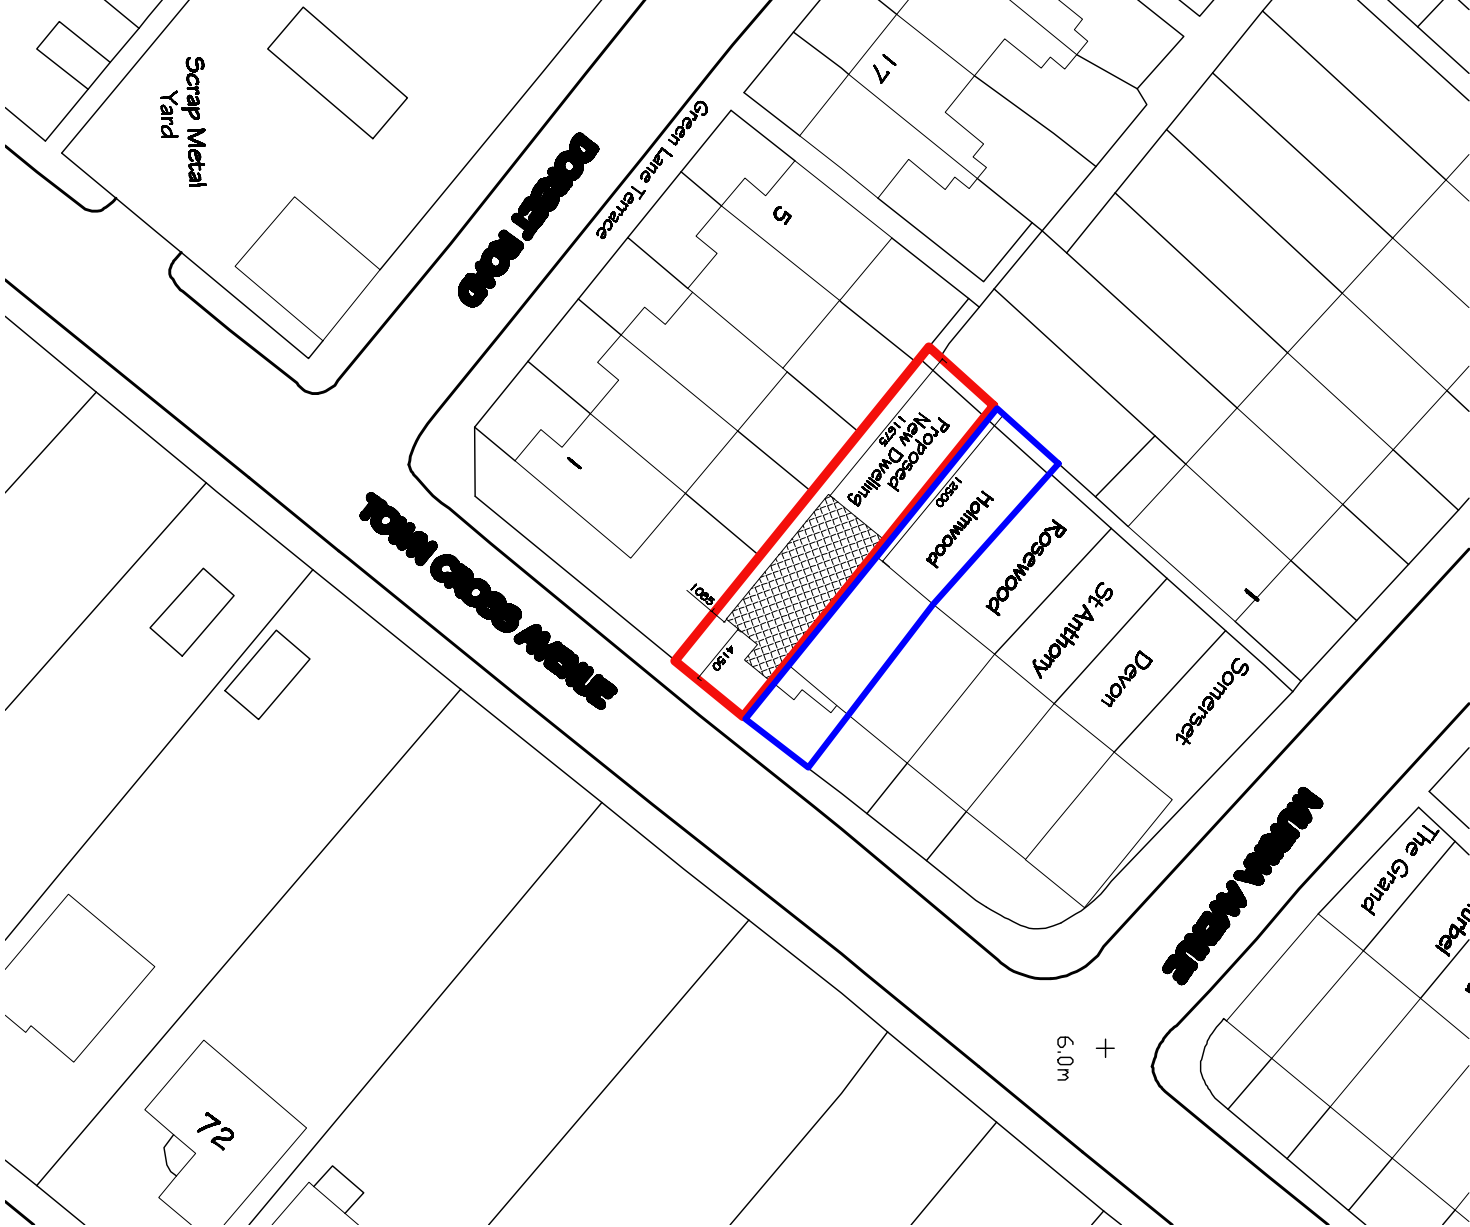


BLOCK PLAN 1:500

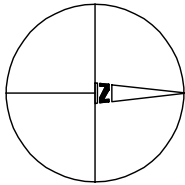

LOCATION PLAN 1:1250

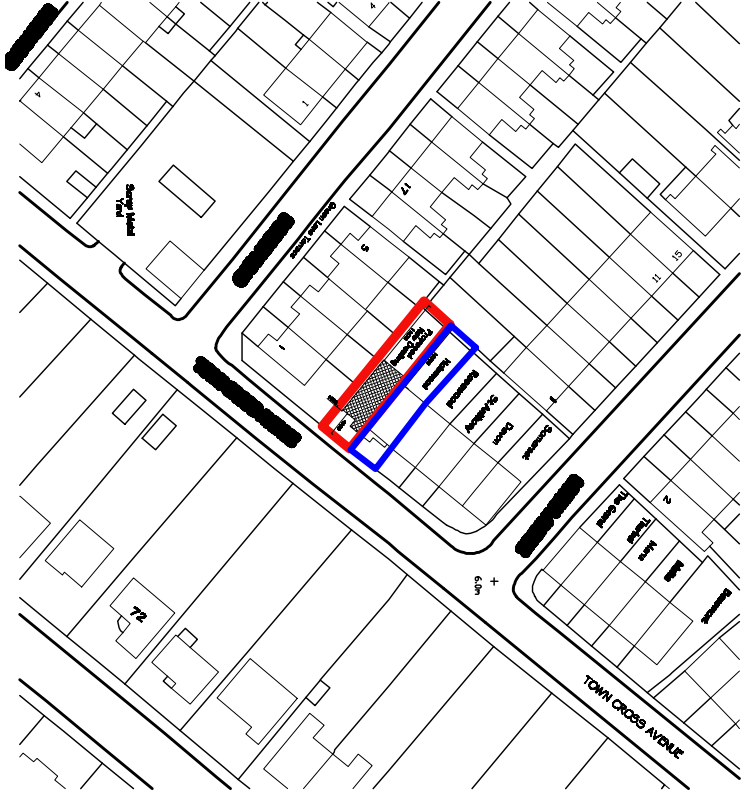

REV A: FURTHER DIMENSIONS ADDED TO BLOCK PLAN 09/05/14

Rudi Design

10 Barton Way, Bexleyheath Bay, Chislehurst, PO20 8AD
Mob 07792 579502 Q rudi.design.co@gmail.com

Location: Lisa Nicols Henry
Holmwood, Town Cross Ave
Doggor Regis, PO21 2DK

Date	Drawn By	Scale
April 2014	Rudi	1:1250 & 1:500 @ A3