
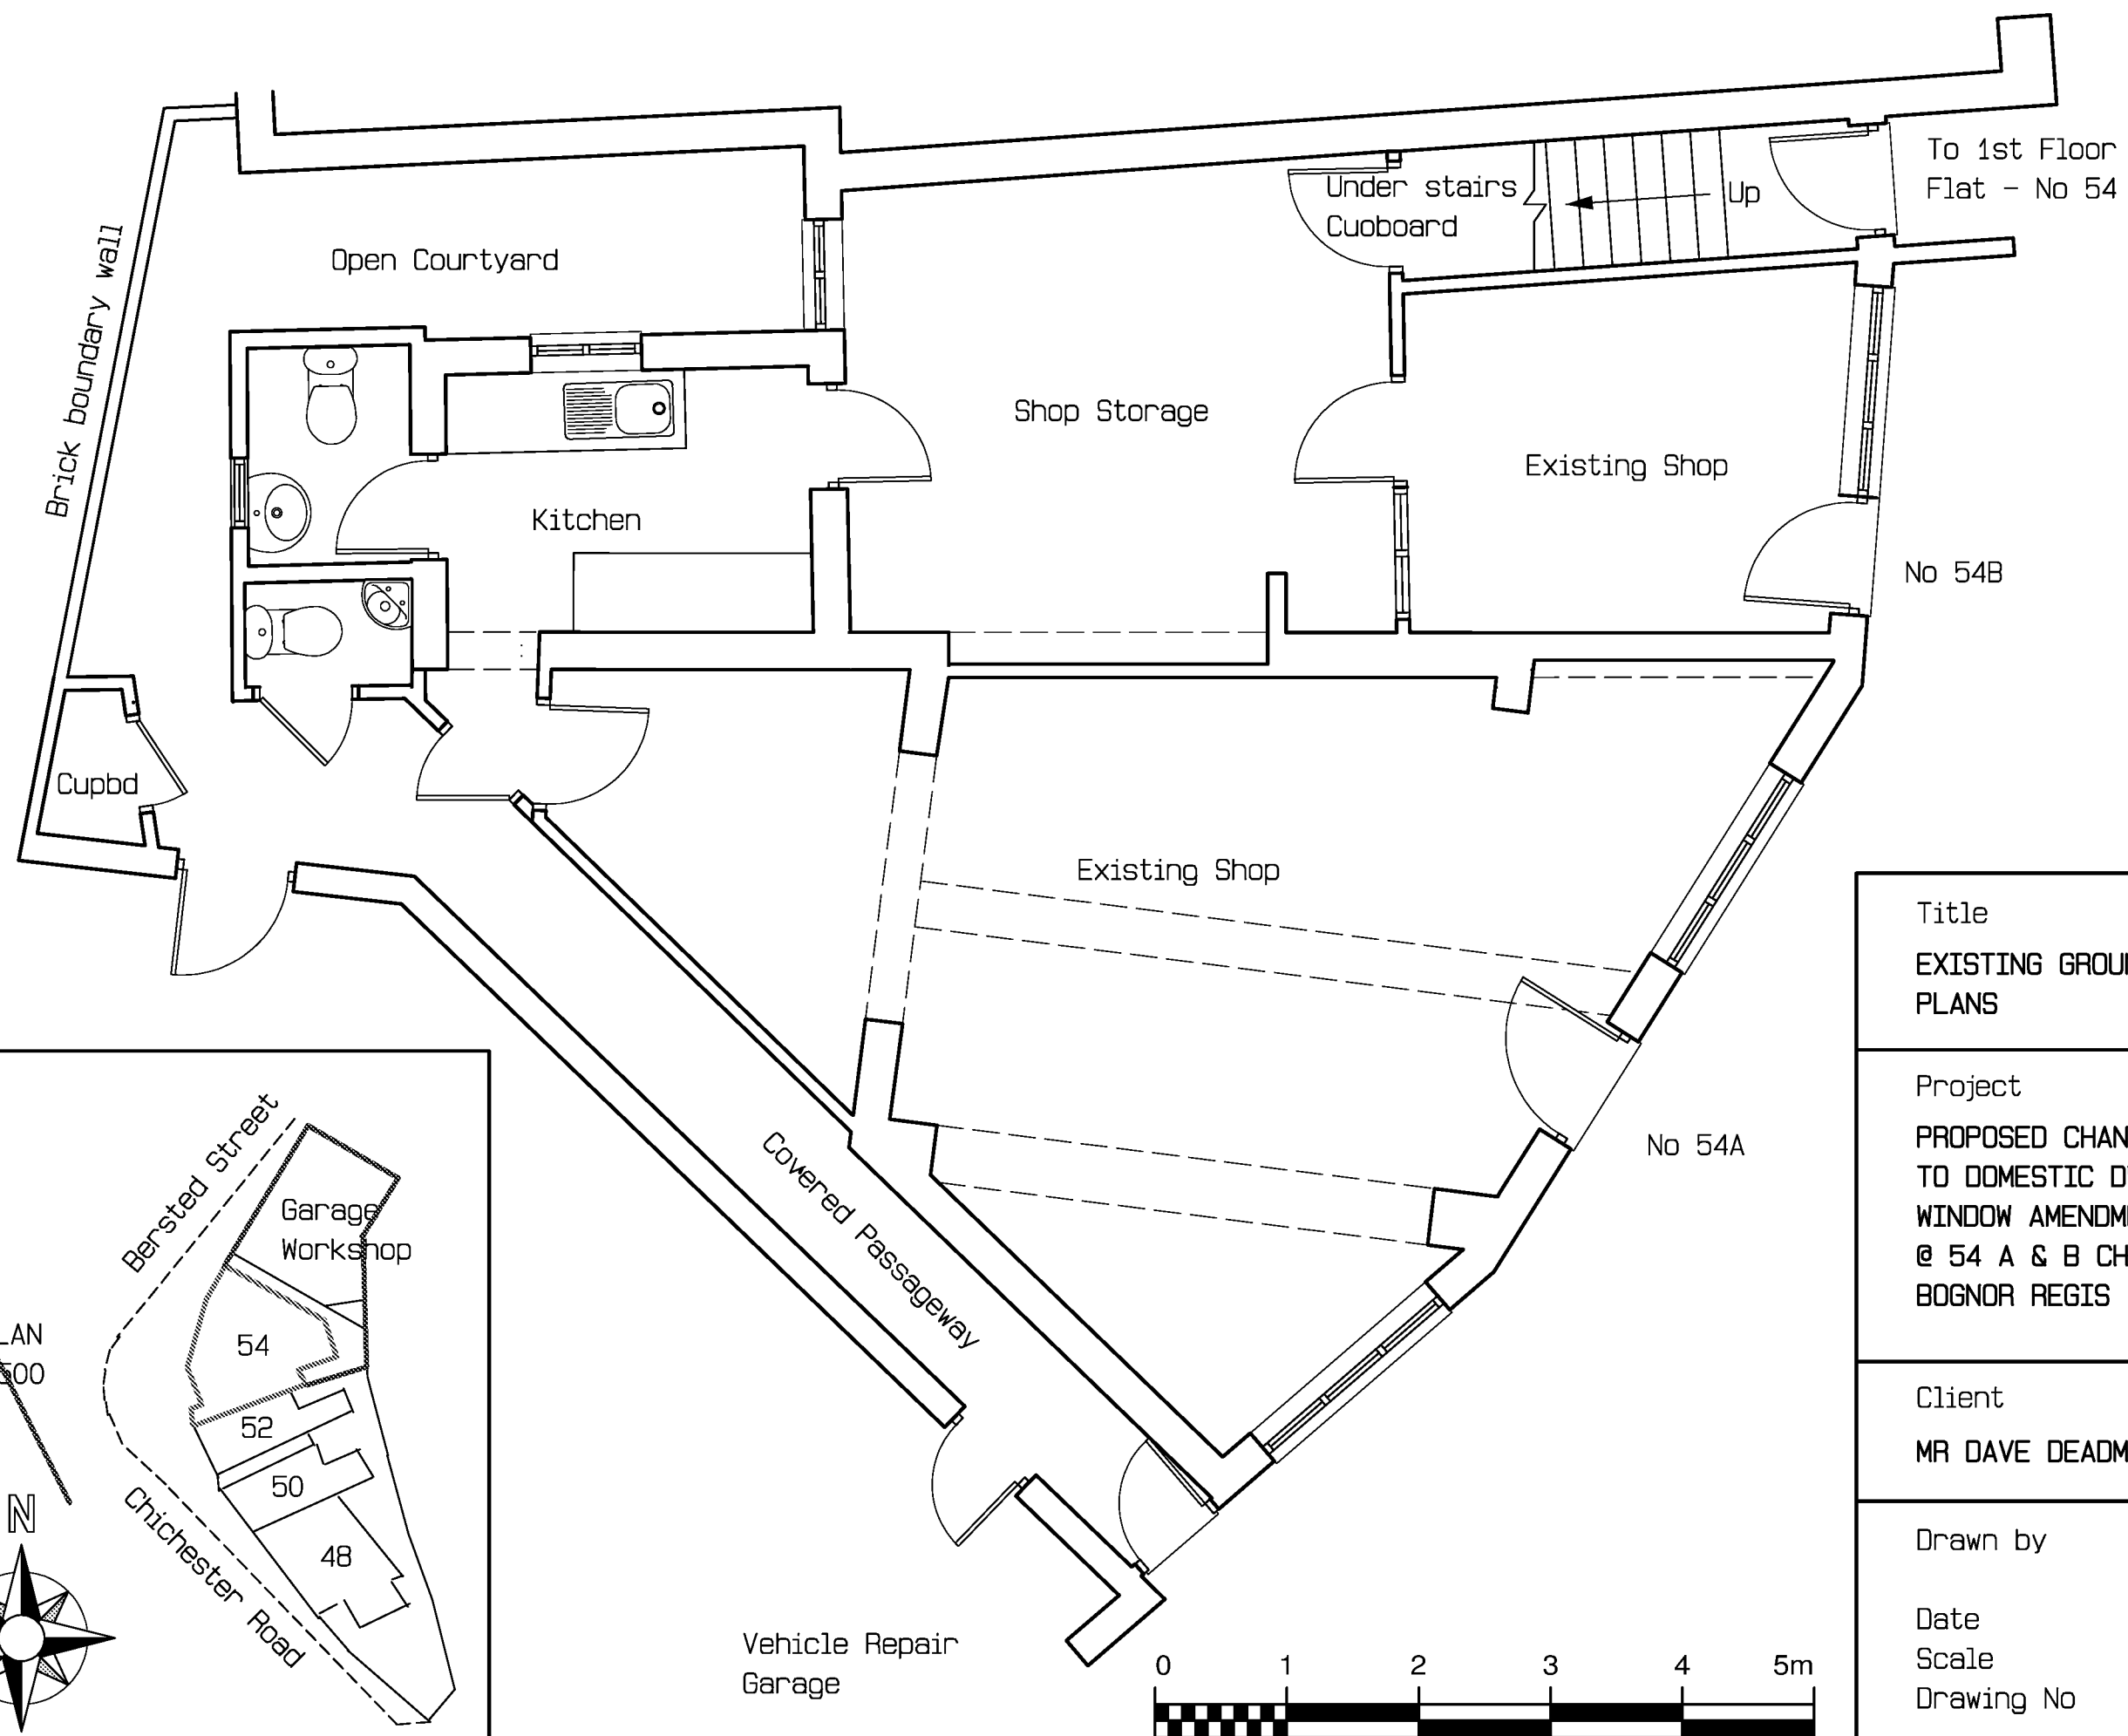
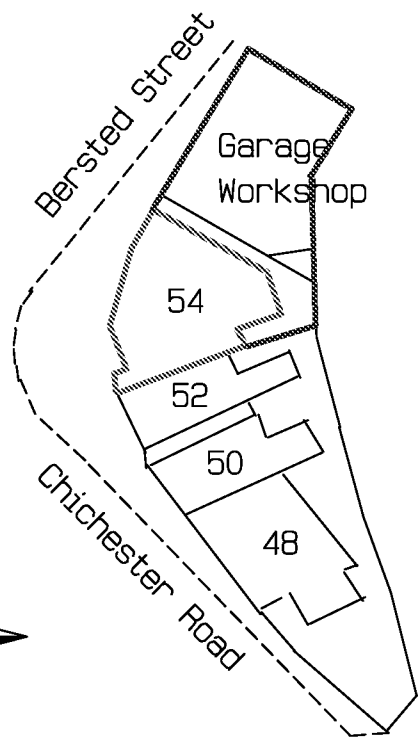


BLOCK PLAN
Scale 1:500

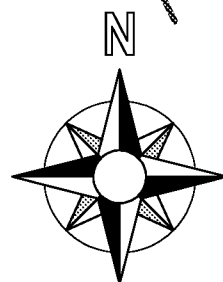

Title
EXISTING GROUND FLOOR & BLOCK PLANS

Project
PROPOSED CHANGE OF USE FROM SHOP
TO DOMESTIC DWELLING + FRONT
WINDOW AMENDMENTS
@ 54 A & B CHICHESTER ROAD
BOGNOR REGIS PO21 2XJ

Client
MR DAVE DEADMAN

Drawn by Richard Hollands
GROVE DESIGN UK
Date April 2017
Scale 1 : 50 & 1:500 @ A3
Drawing No 17-04-GD-202-01A
(A) Block Plan incl