



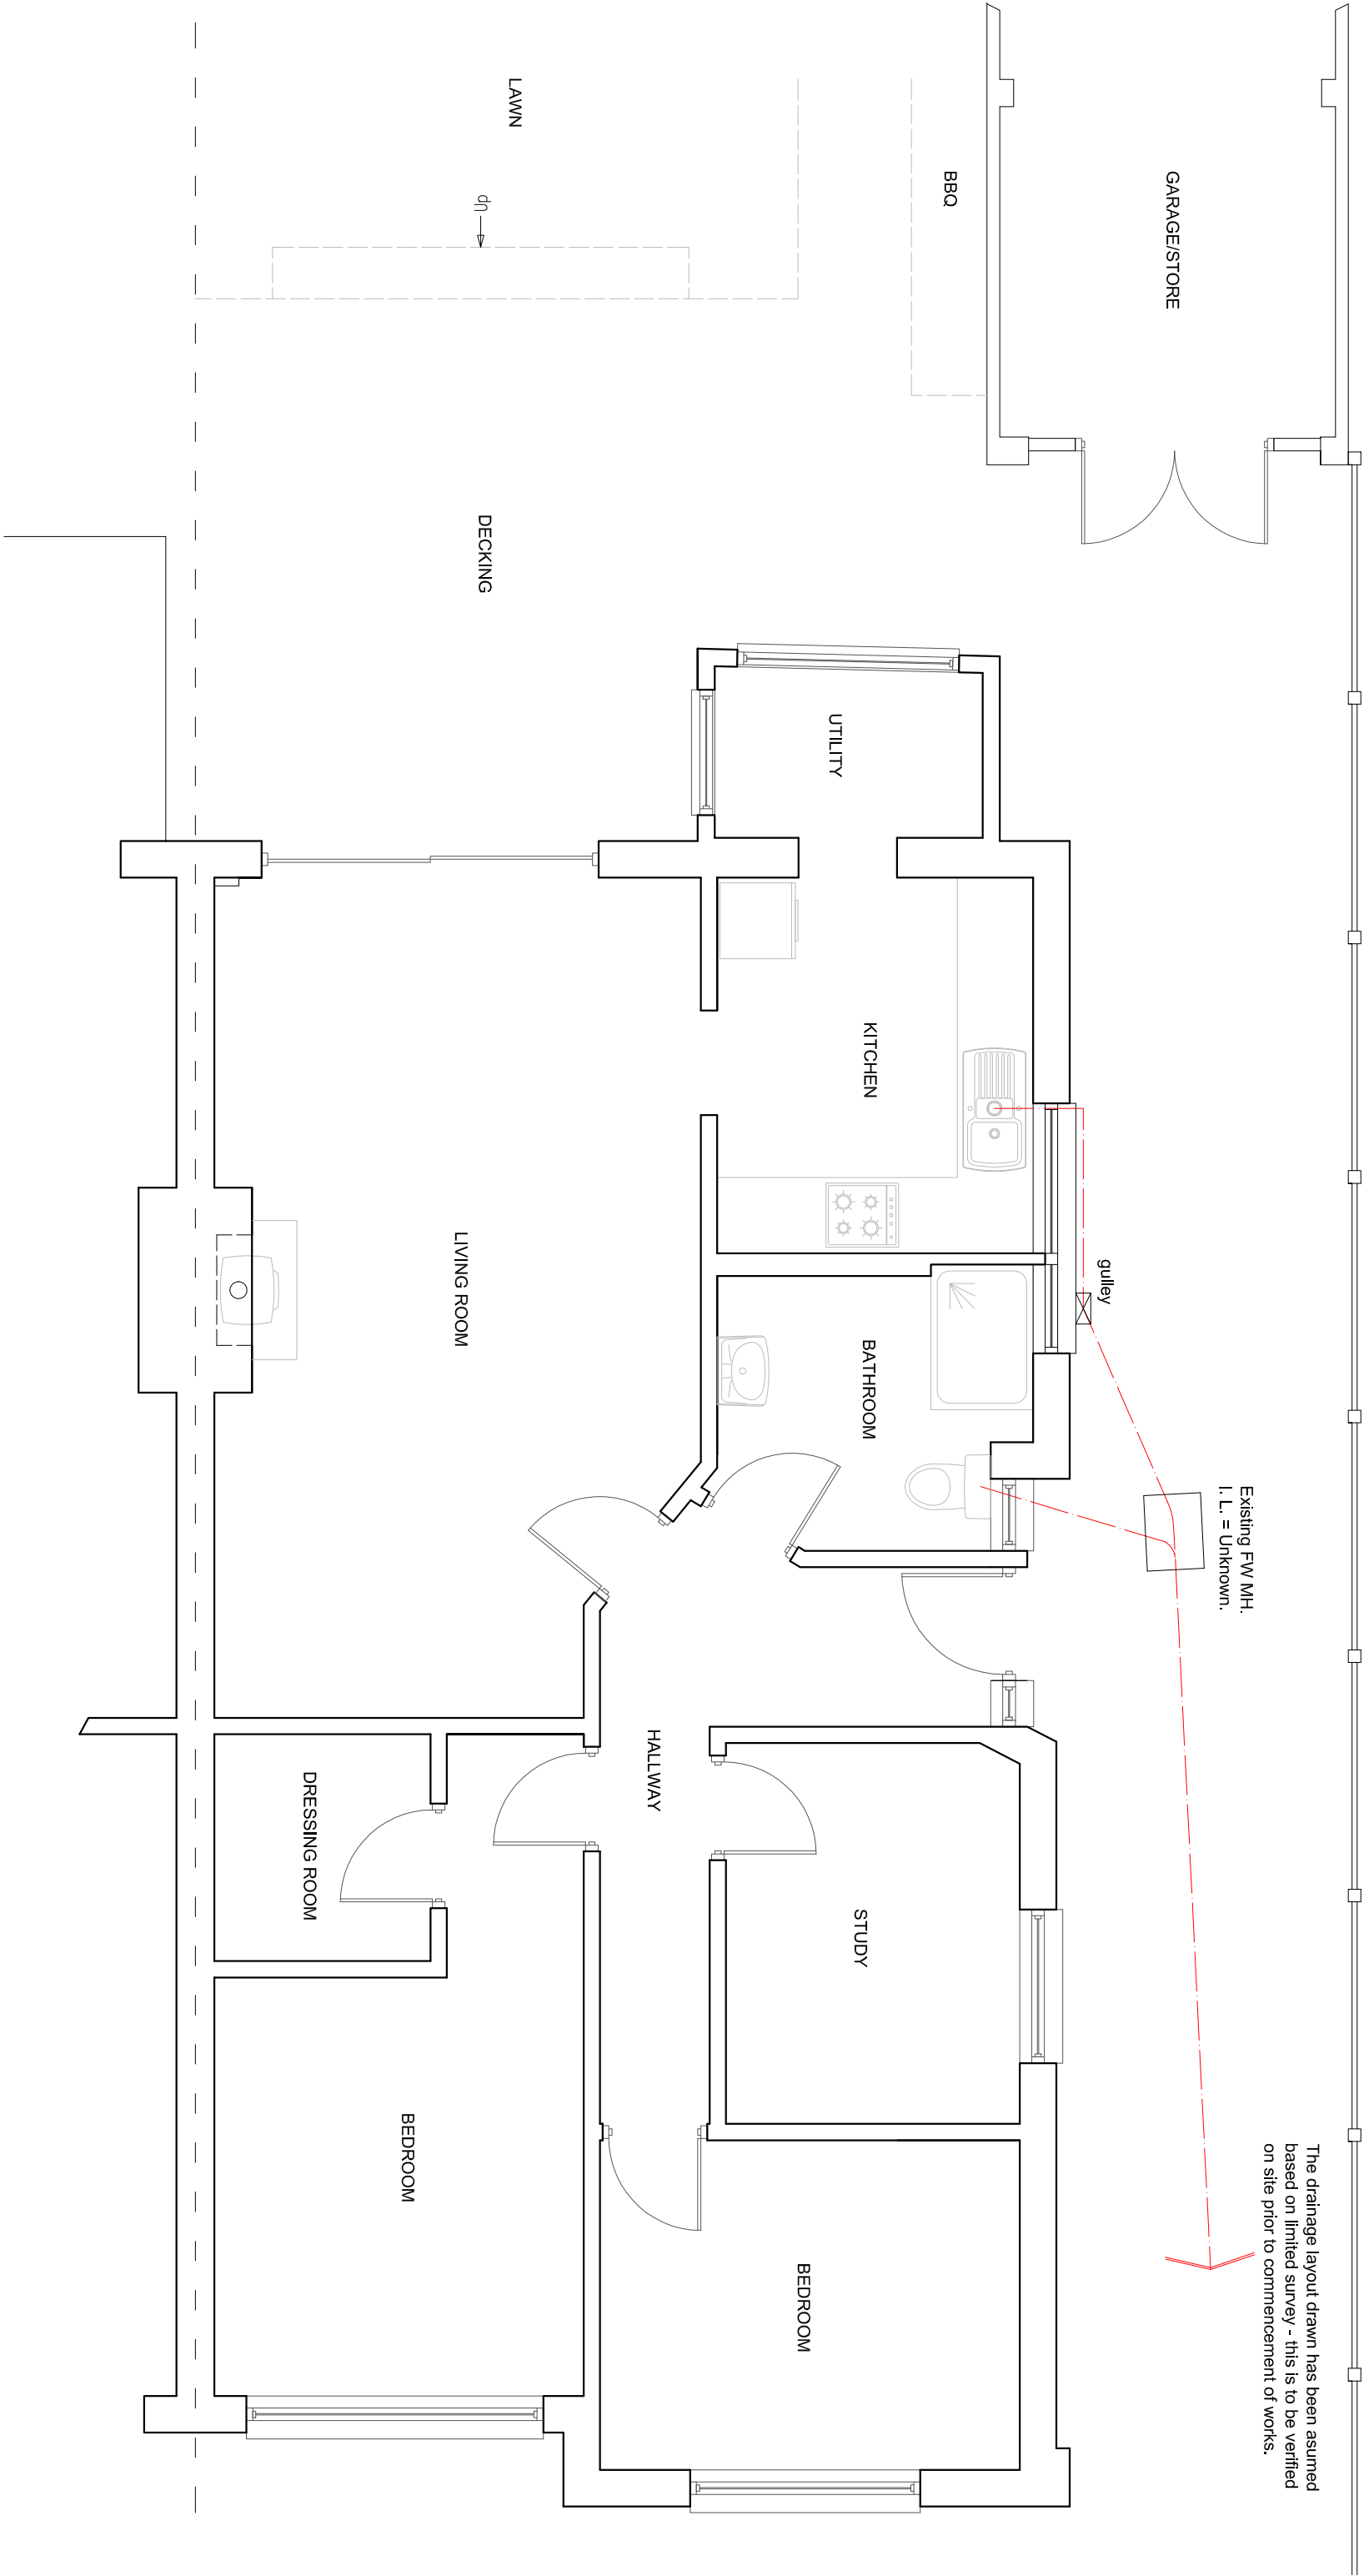

EXISTING GROUND FLOOR PLAN

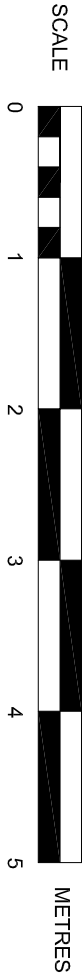

SUSSEX BUILDING CONSULTANCY LIMITED		 LABC partner
105 HIGHCROFT CRESCENT, BOGNOR REGIS, WEST SUSSEX.		
SCALE - 1/50 REV - DATE - 10/02/2019		
		3 NORTHCOTE ROAD BOGNOR REGIS PO21 8LZ TEL/FAX - (01243) 861379