

SIDE ELEVATION


FRONT ELEVATION

NOTES

ROOF - Concrete interlocking tiles to pitched roof.

WALLS - Mixture of painted render and face brickwork with some stained timber weatherboarding to front gable.

WINDOWS/DOORS - White framed PVC double glazed units.

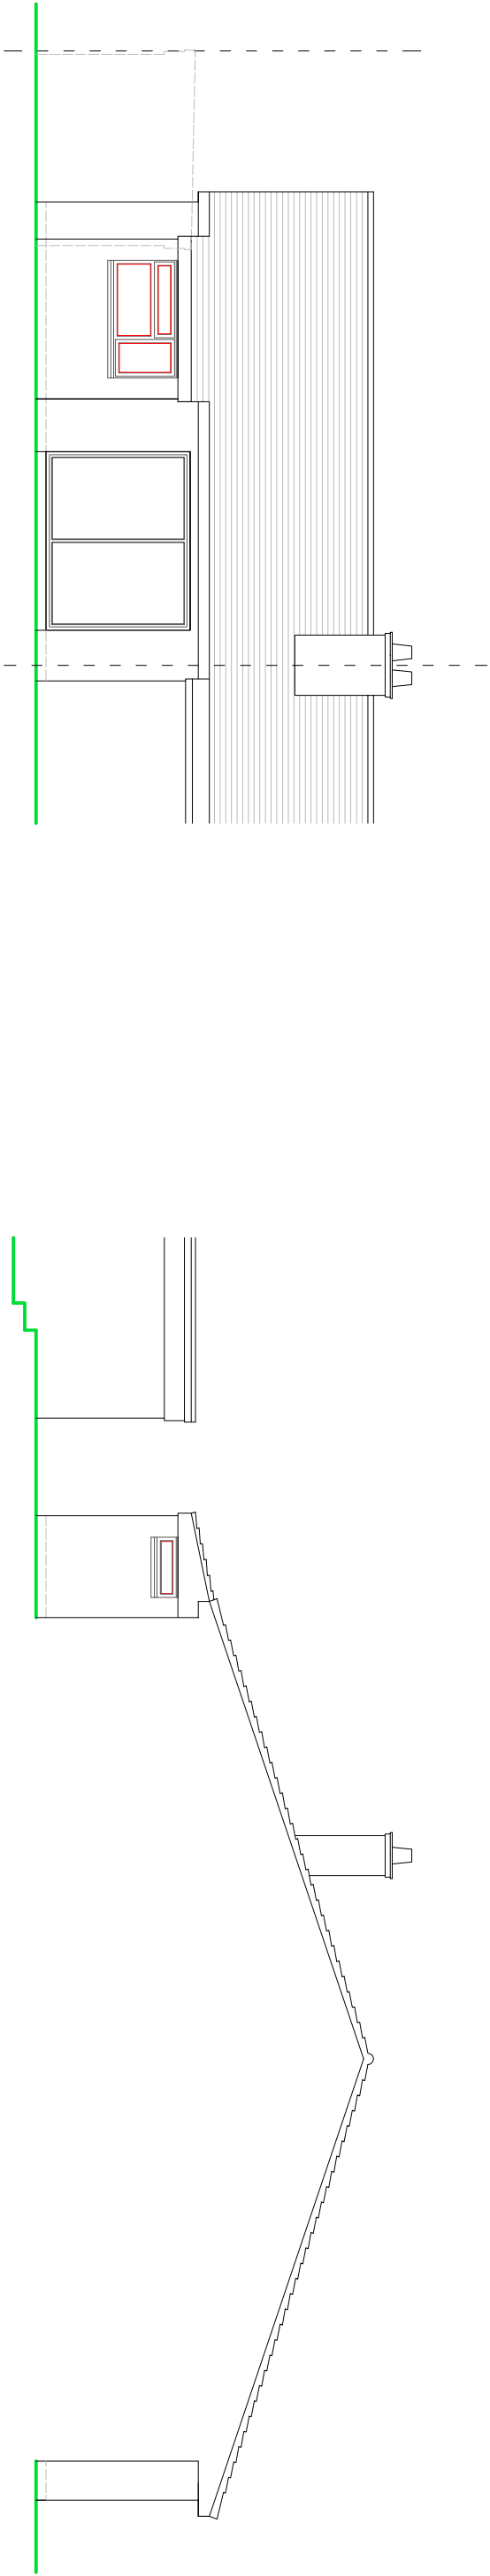

REAR ELEVATION

SIDE ELEVATION



EXISTING ELEVATIONS

SUSSEX BUILDING CONSULTANCY LIMITED

105 HIGHCROFT CRESCENT,
BOGNOR REGIS, WEST SUSSEX.

SCALE - 1/100 REV - DATE - 06/03/2019

LABC

partner

3 NORTHCOTE ROAD
BOGNOR REGIS
PO21 3LZ
TEL - (01243) 861379