



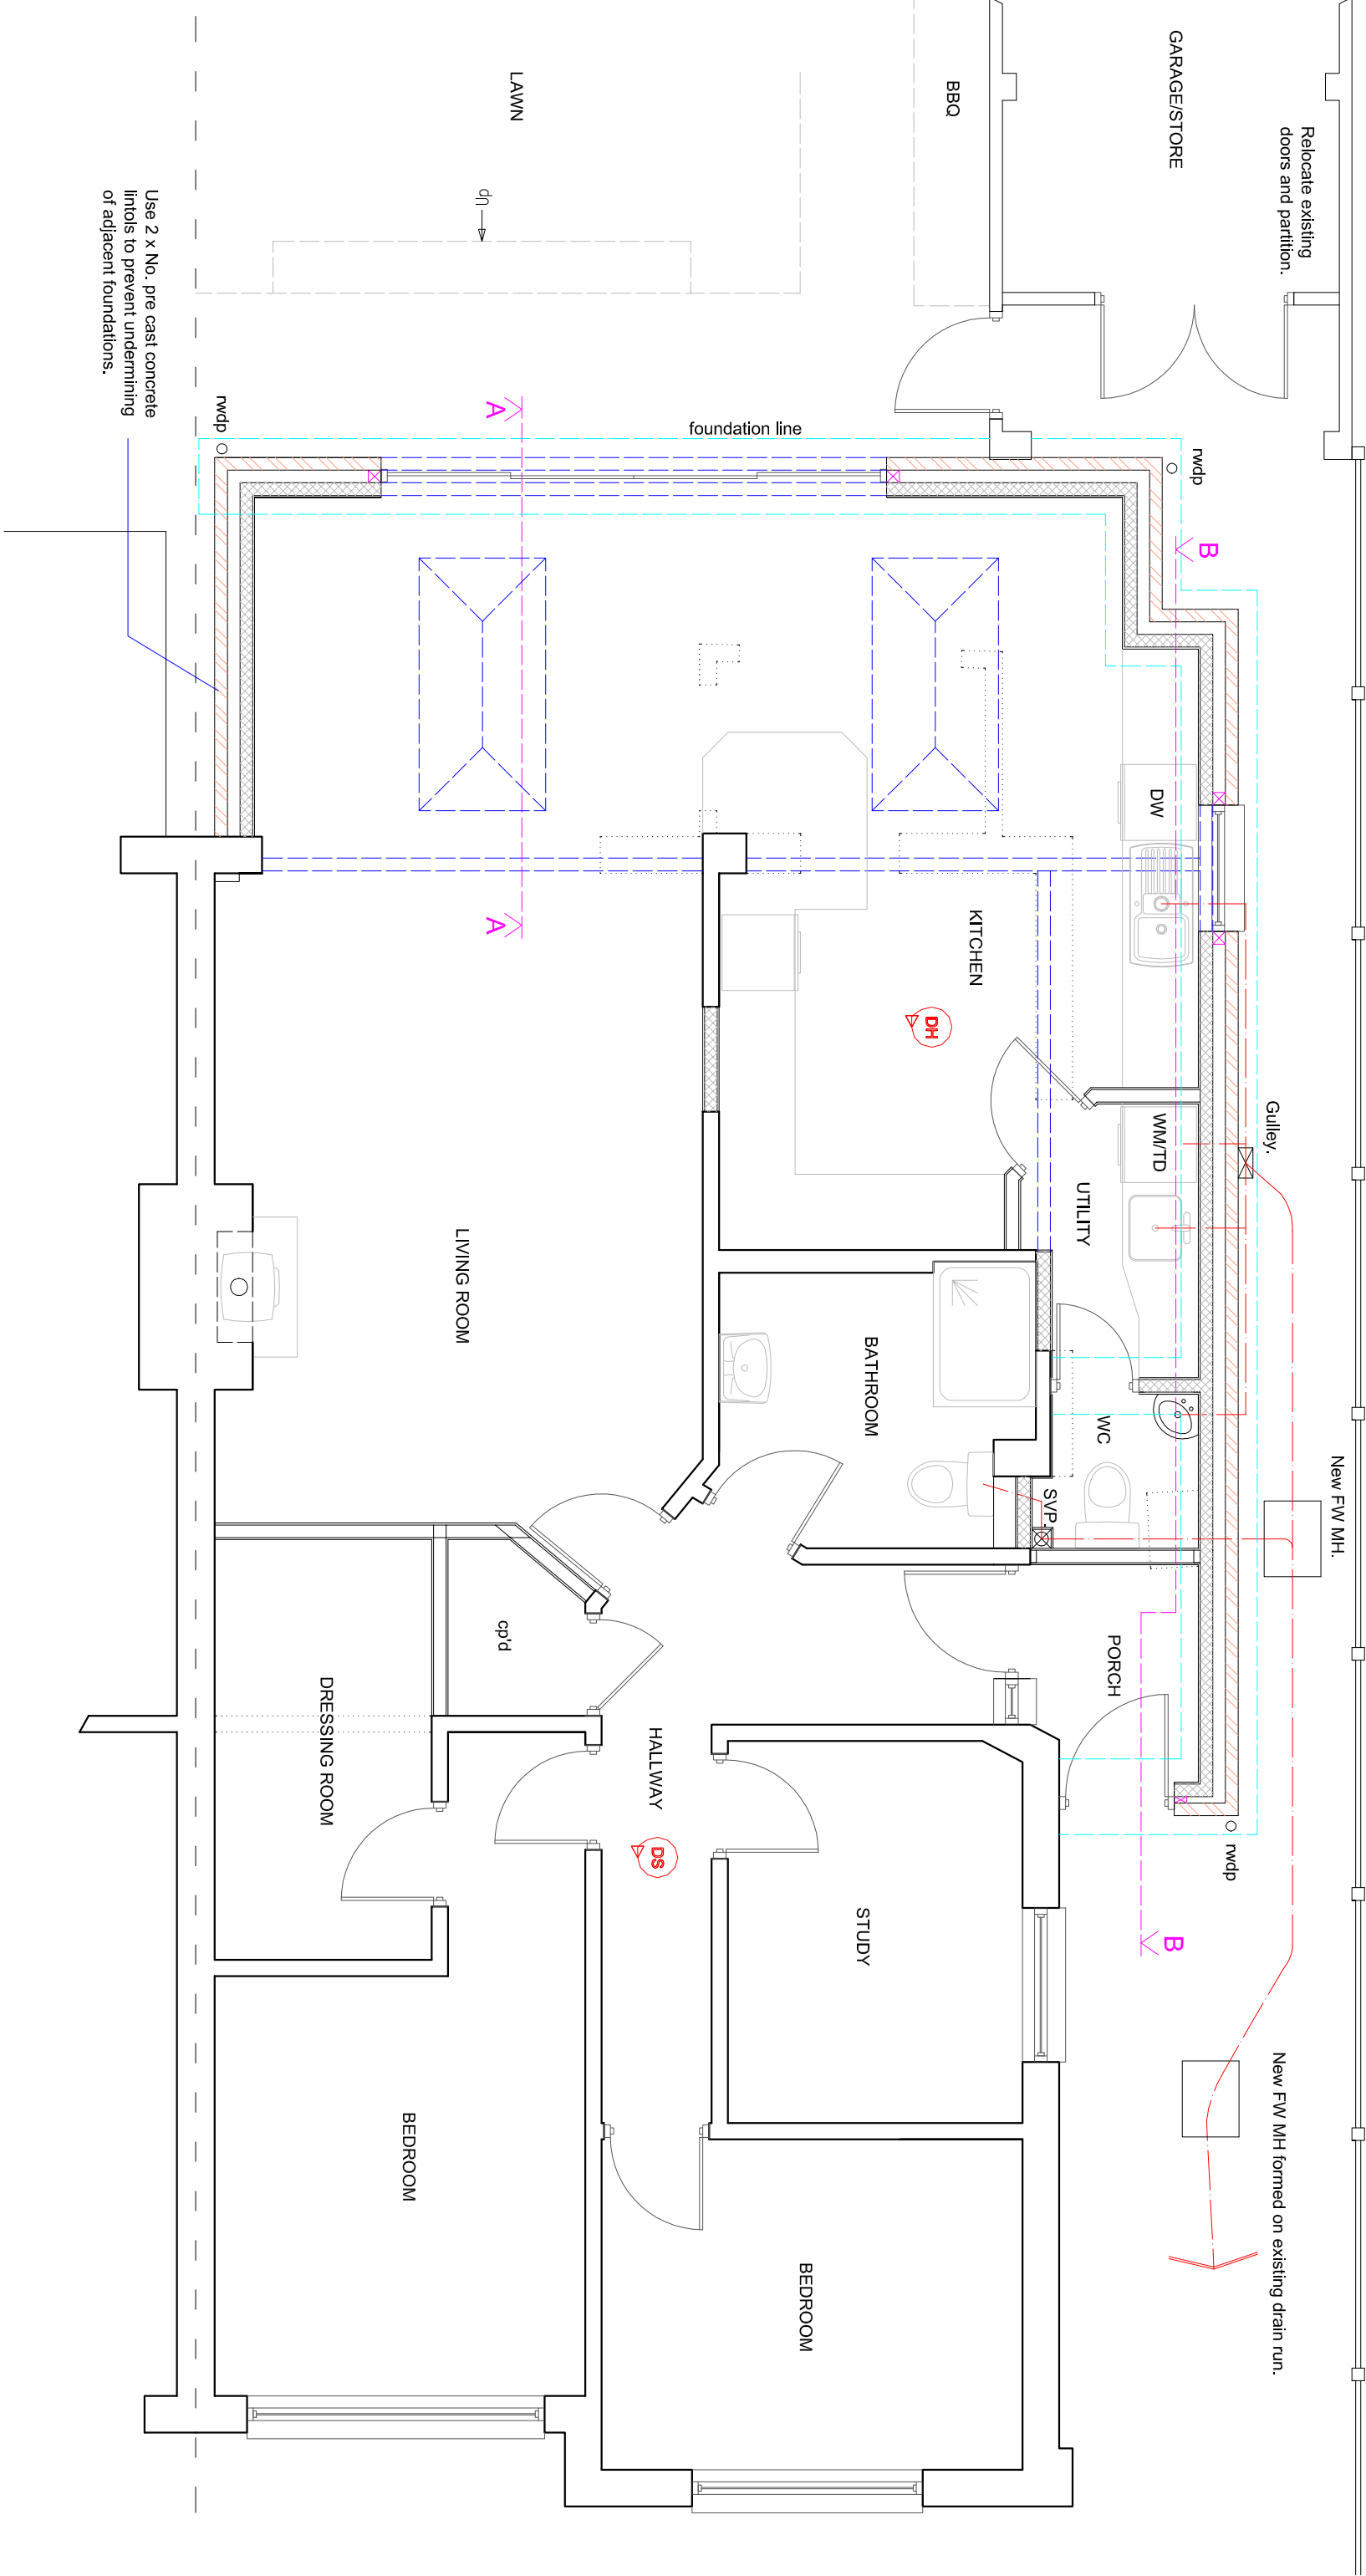

PROPOSED GROUND FLOOR PLAN

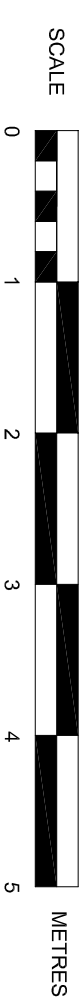

**SUSSEX BUILDING CONSULTANCY LIMITED**

105 HIGHCROFT CRESCENT, BOGNOR REGIS,  
WEST SUSSEX.

SCALE - 1/50 REV - D DATE - 06/04/2019

LABC

partner

3 NORTHGOTE ROAD  
BOGNOR REGIS  
PO21 3LZ

TEL/FAX - (01243) 861379