

SIDE ELEVATION


FRONT ELEVATION

NOTES


ROOF - Concrete interlocking tiles to pitched roof to match.

WALLS - Face brickwork to match existing.


WINDOWS/DOORS - White framed PVC double glazed units.

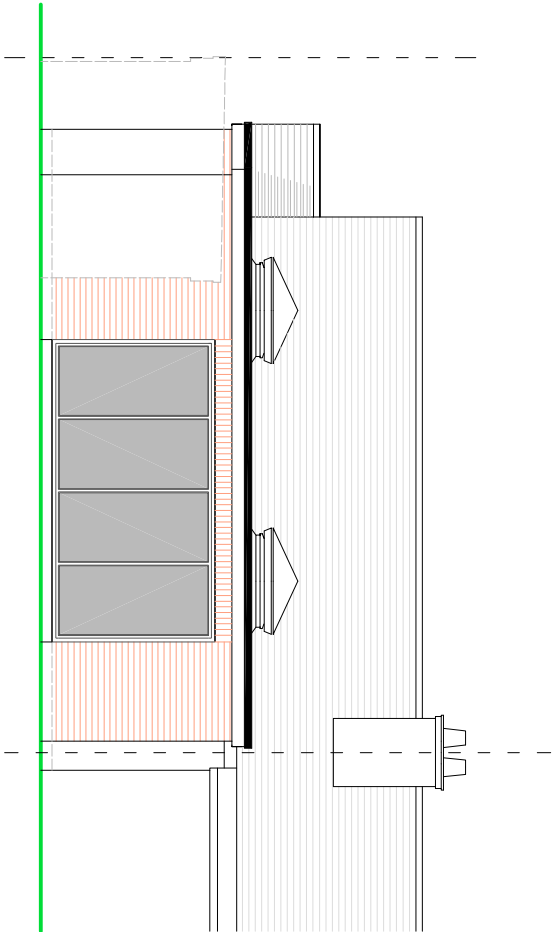

REAR ELEVATION

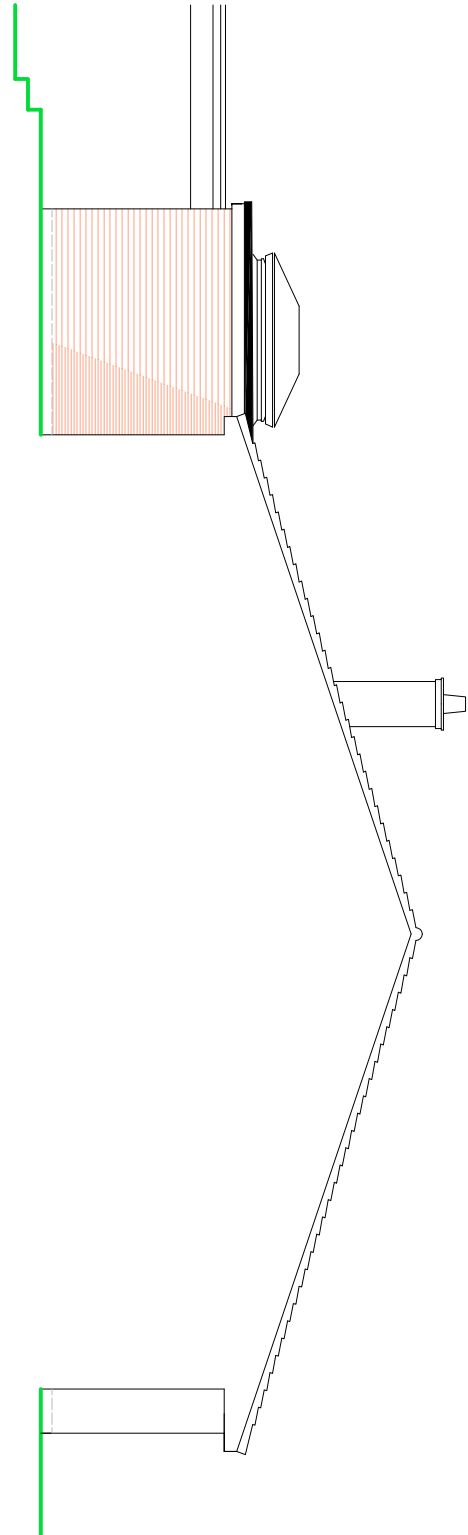

SIDE ELEVATION

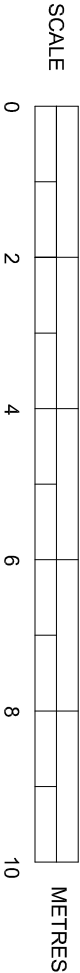

PROPOSED ELEVATIONS

SUSSEX BUILDING CONSULTANCY LIMITED	
105 HIGHCROFT CRESCENT, BOGNOR REGIS, WEST SUSSEX.	
SCALE - 1/100 REV - B	DATE - 22/03/2019
 LABC partner	
3 NORTHGATE ROAD BOGNOR REGIS PO21 3LZ TEL - (01243) 861379	