



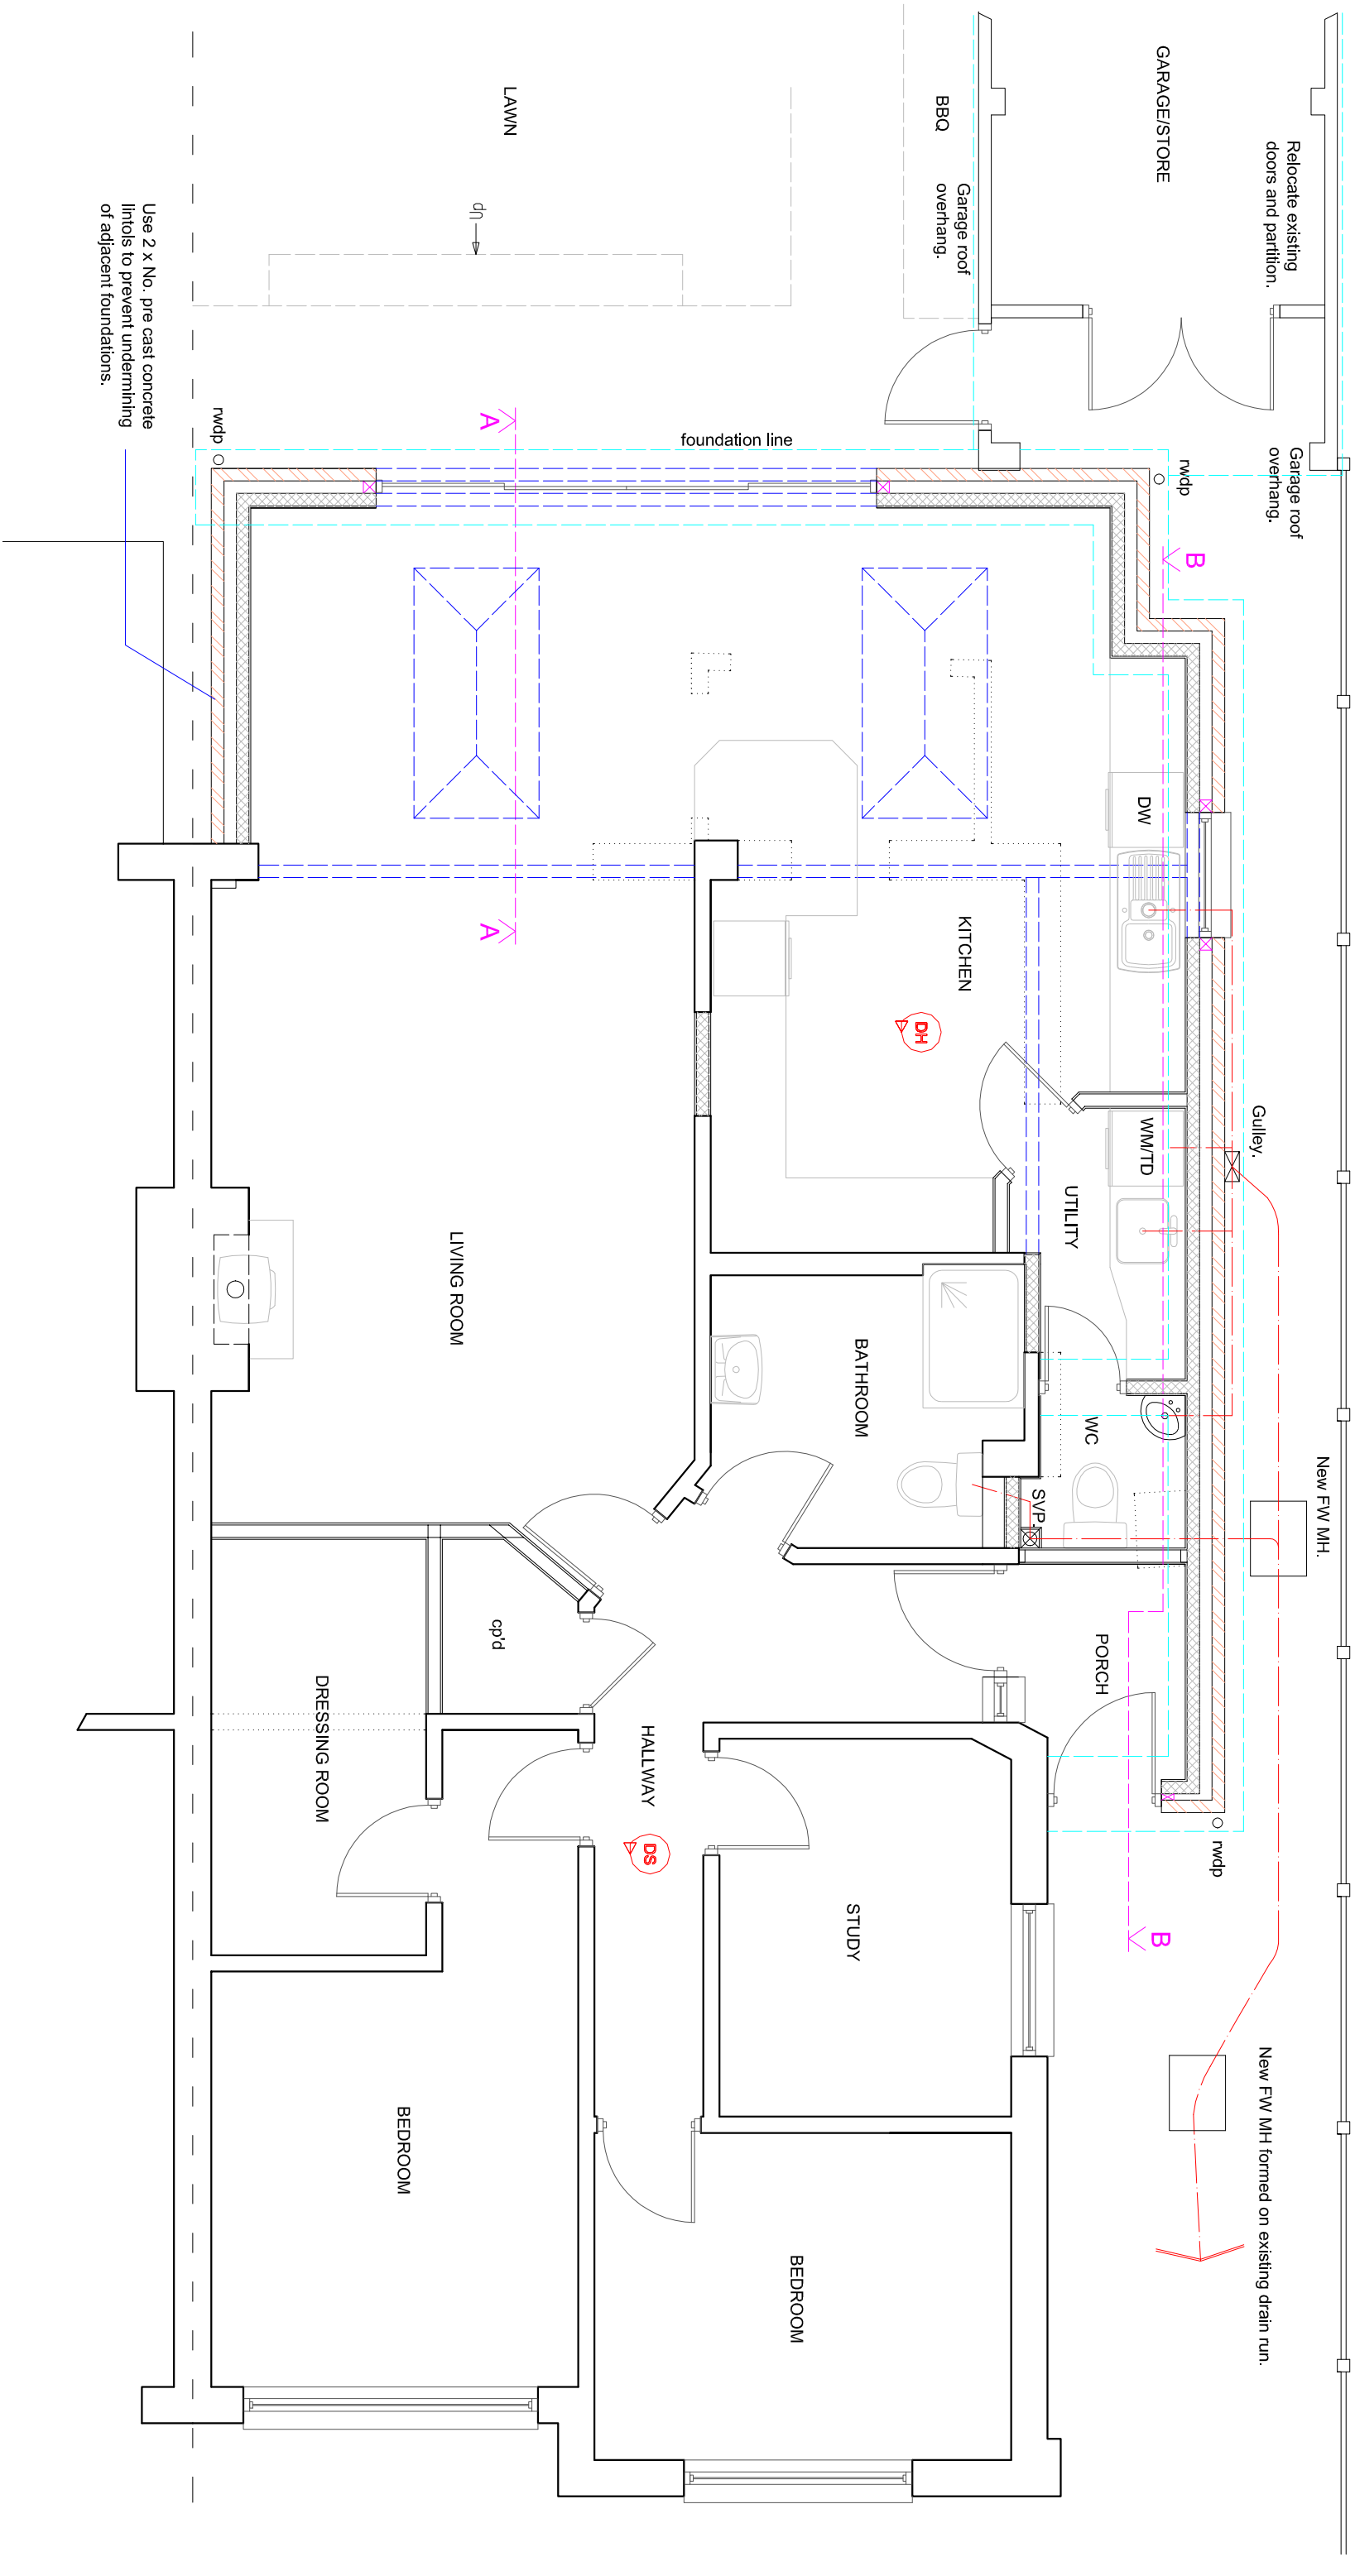

PROPOSED GROUND FLOOR PLAN

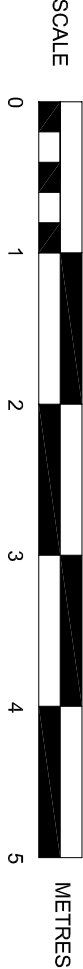

SUSSEX BUILDING CONSULTANCY LIMITED

105 HIGHCROFT CRESCENT, BOGNOR REGIS,
WEST SUSSEX.

SCALE - 1/50 REV - E DATE - 21/05/2019



partner
LABC

3 NORTHGOTE ROAD
BOGNOR REGIS
PO21 5LZ
TEL/FAX - (01243) 861379