


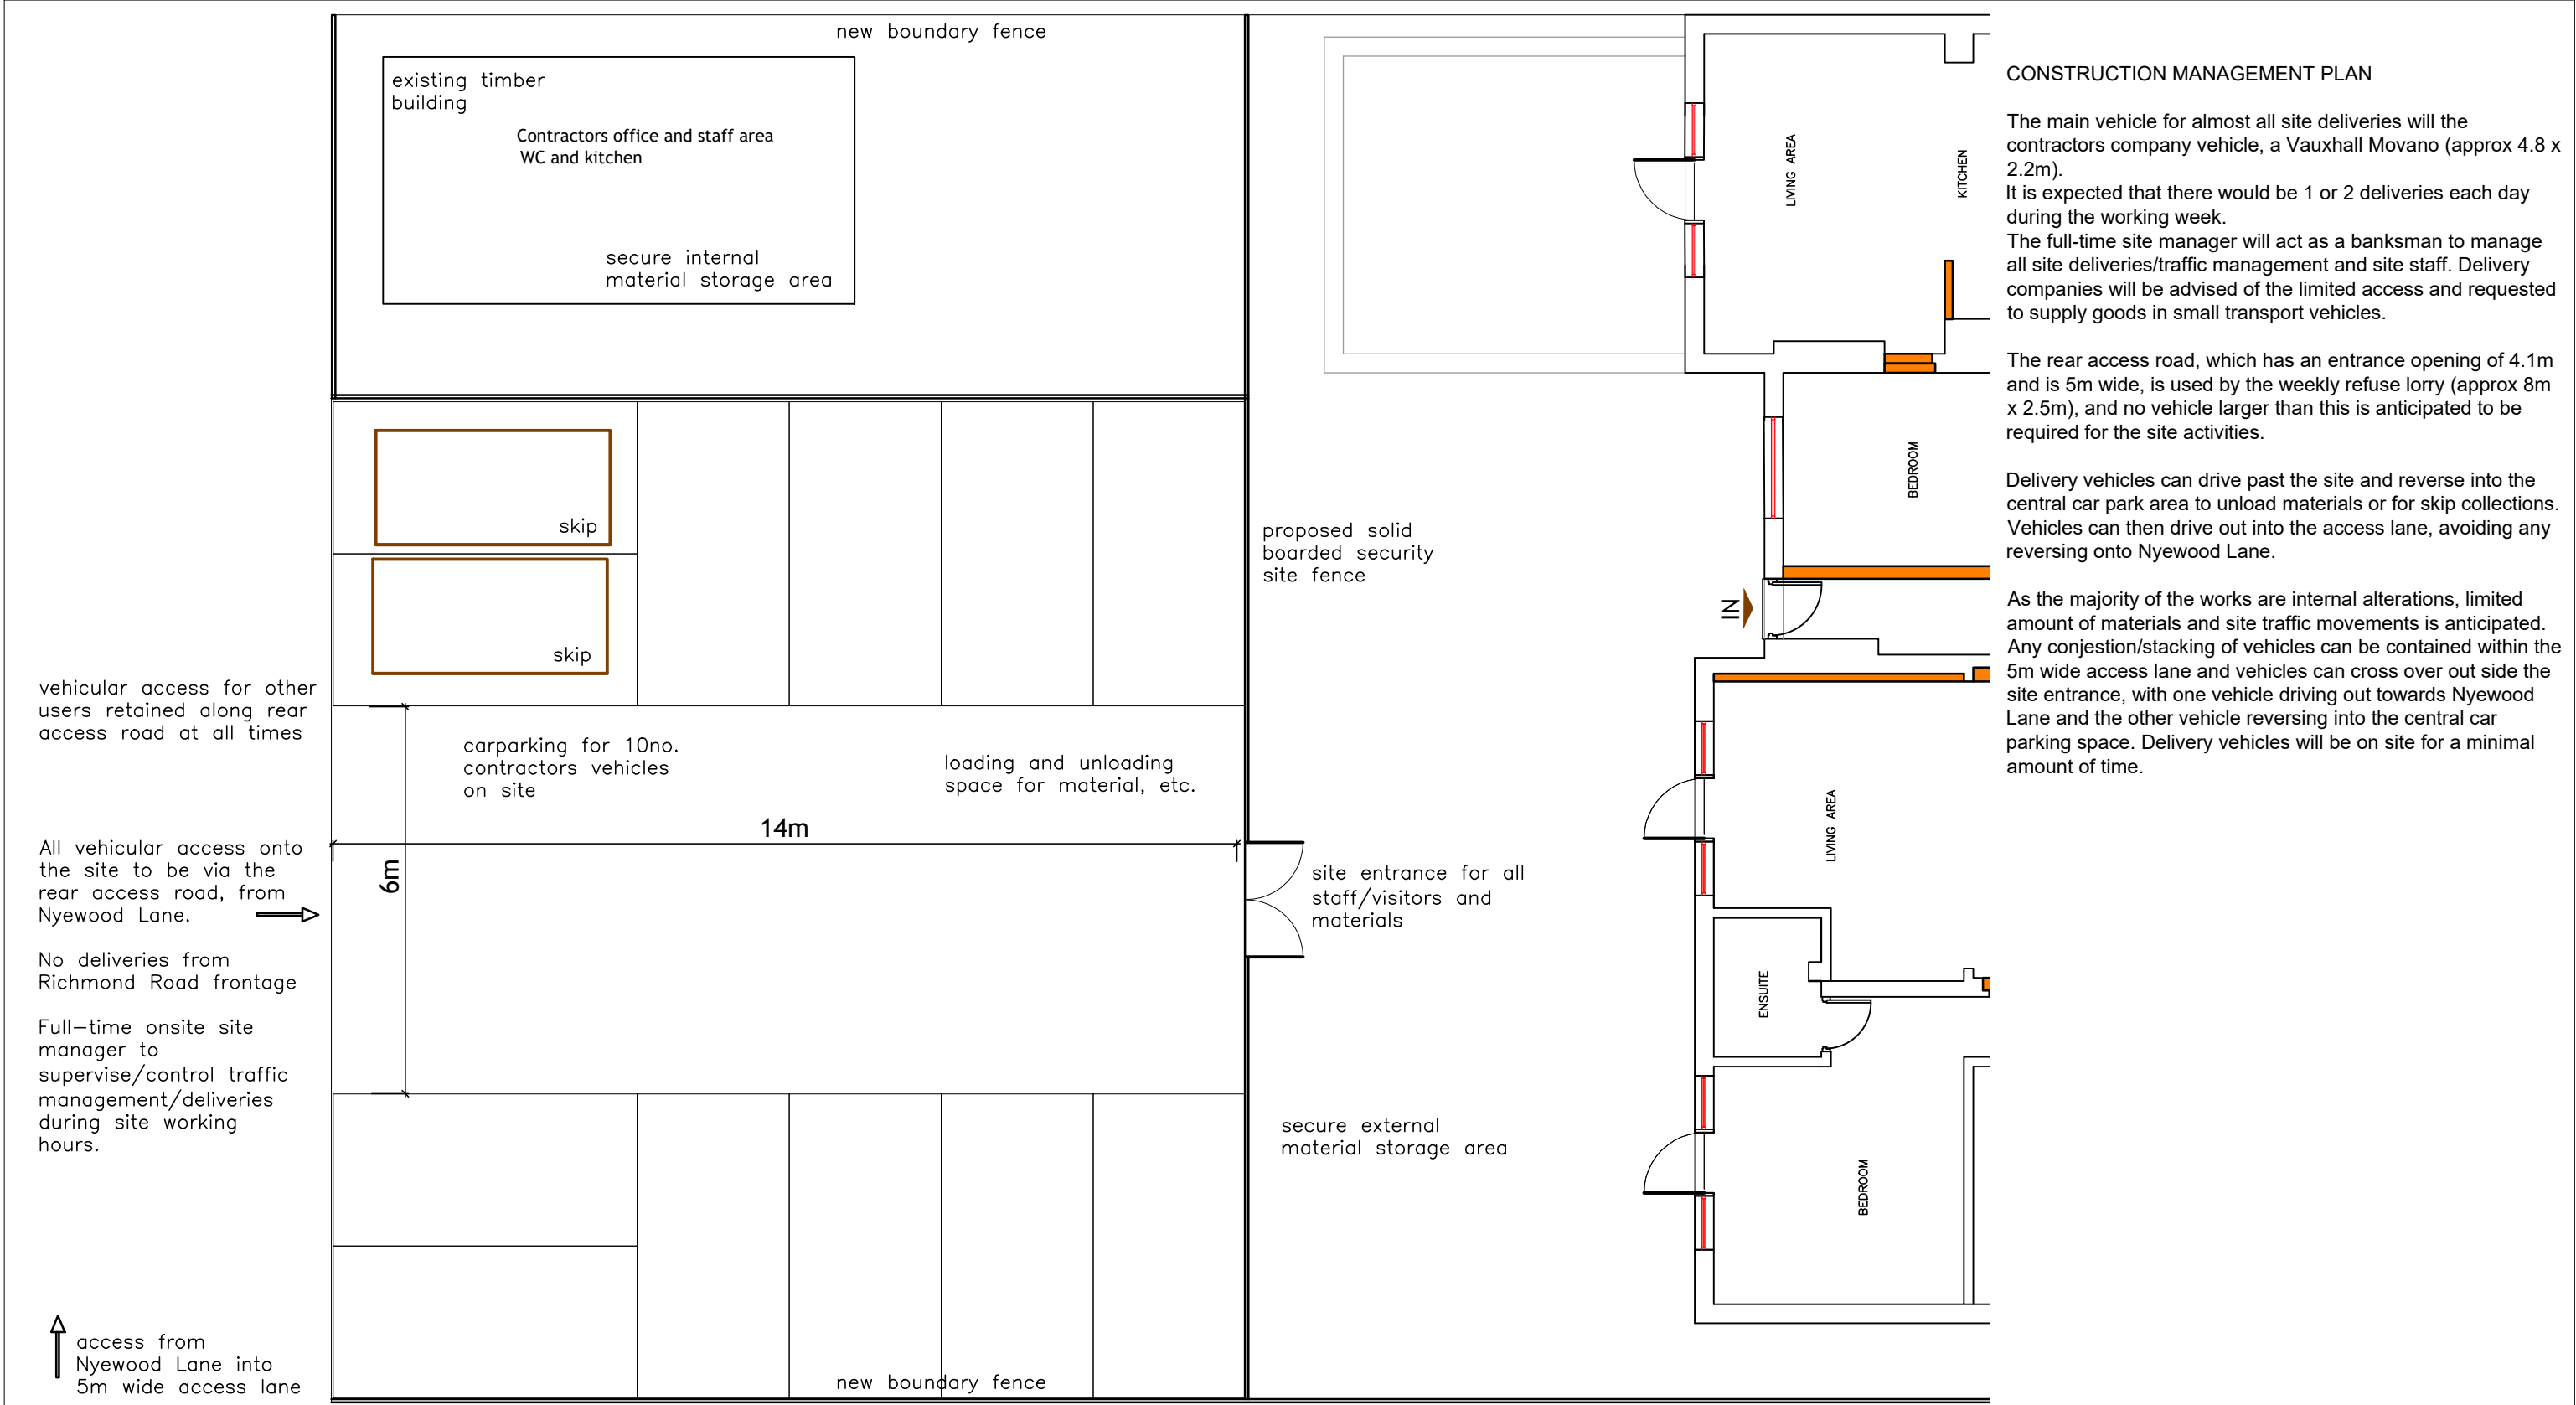

AMdesign

ARCHITECTURE DESIGN DEVELOPMENT
Leeza Aldis-Hobbs ARB RIBA SPAB

Mob: 07756 329400
e-mail: leeza@amdesignltd.co.uk

PROJECT
**13-17 RICHMOND AVE
BOGNOR REGIS
WEST SUSSEX
PO21 2YE**
PROJECT STAGE
PLANNING

DRAWING
CONSTRUCTION PLAN
DRAWING No
313/07
REVISION
SCALE 1:50
DATE APRIL 20
DRAWN LA
CHECKED

LETTER	REVISION	DATE
This scheme is subject to town planning and all other necessary consents. All dimensions and levels to be checked on site. This drawing is to be read in conjunction with other relevant drawings and documents. Report all discrepancies to the Architect before work commences. AM Design is the trading name of AM Design Ltd © AM Design Ltd. All rights reserved.		

