


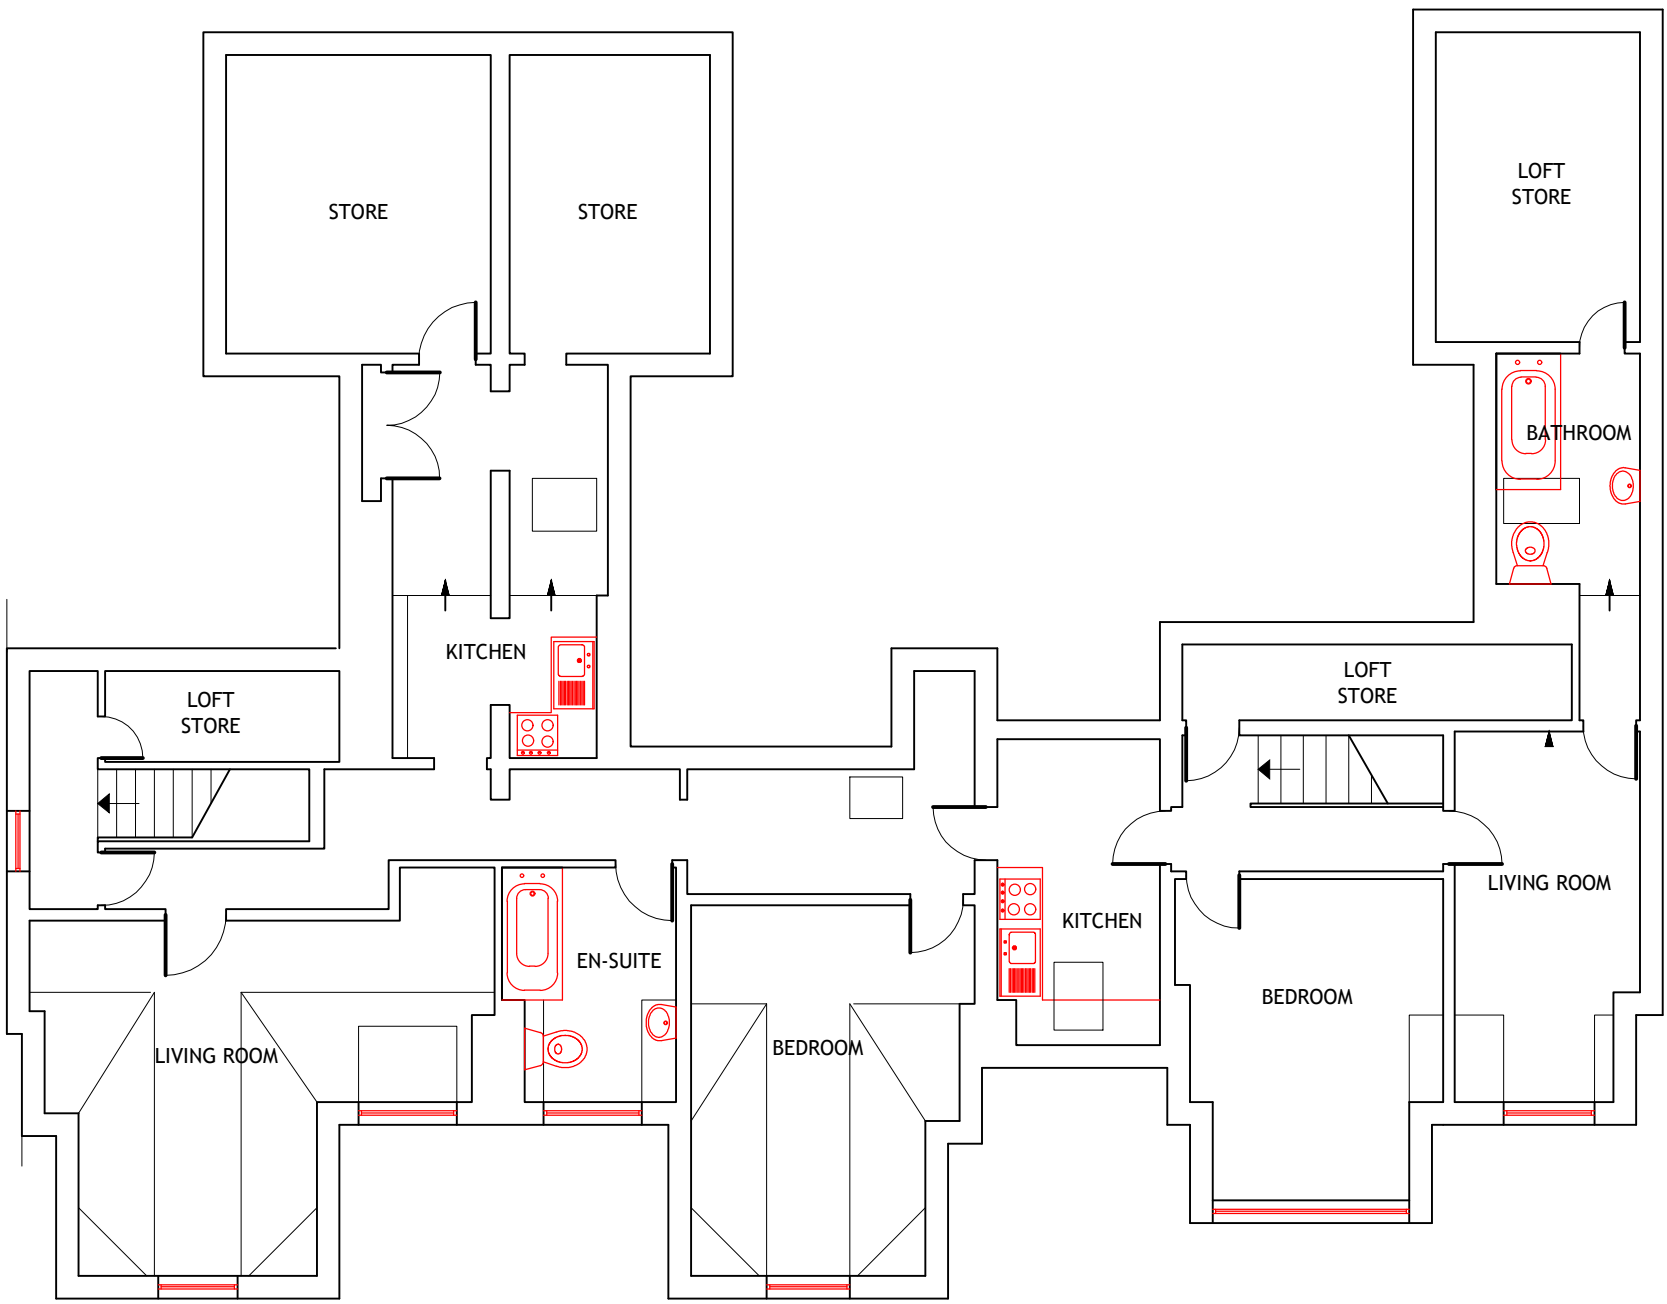


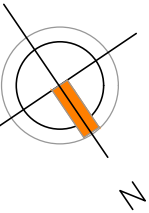

SECOND FLOOR

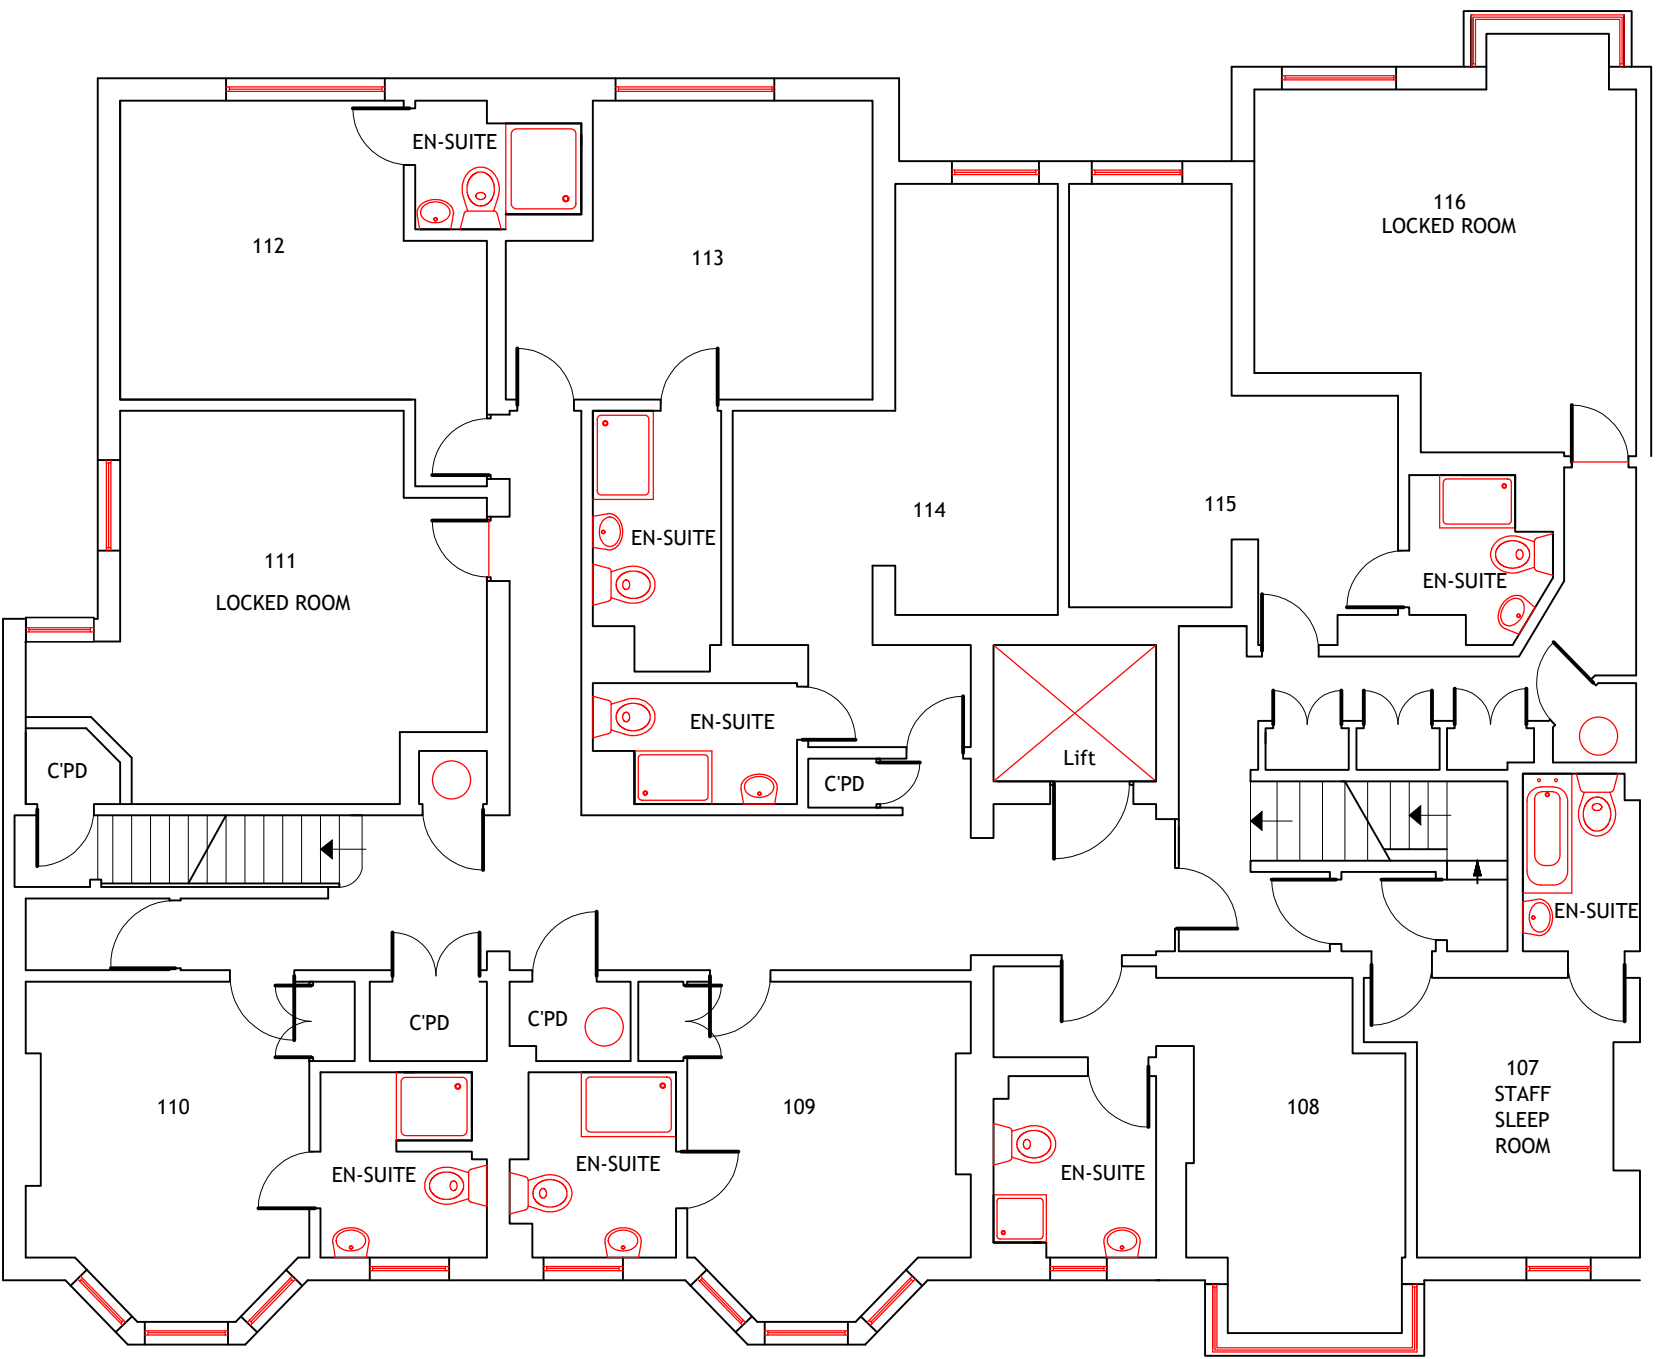

FIRST FLOOR

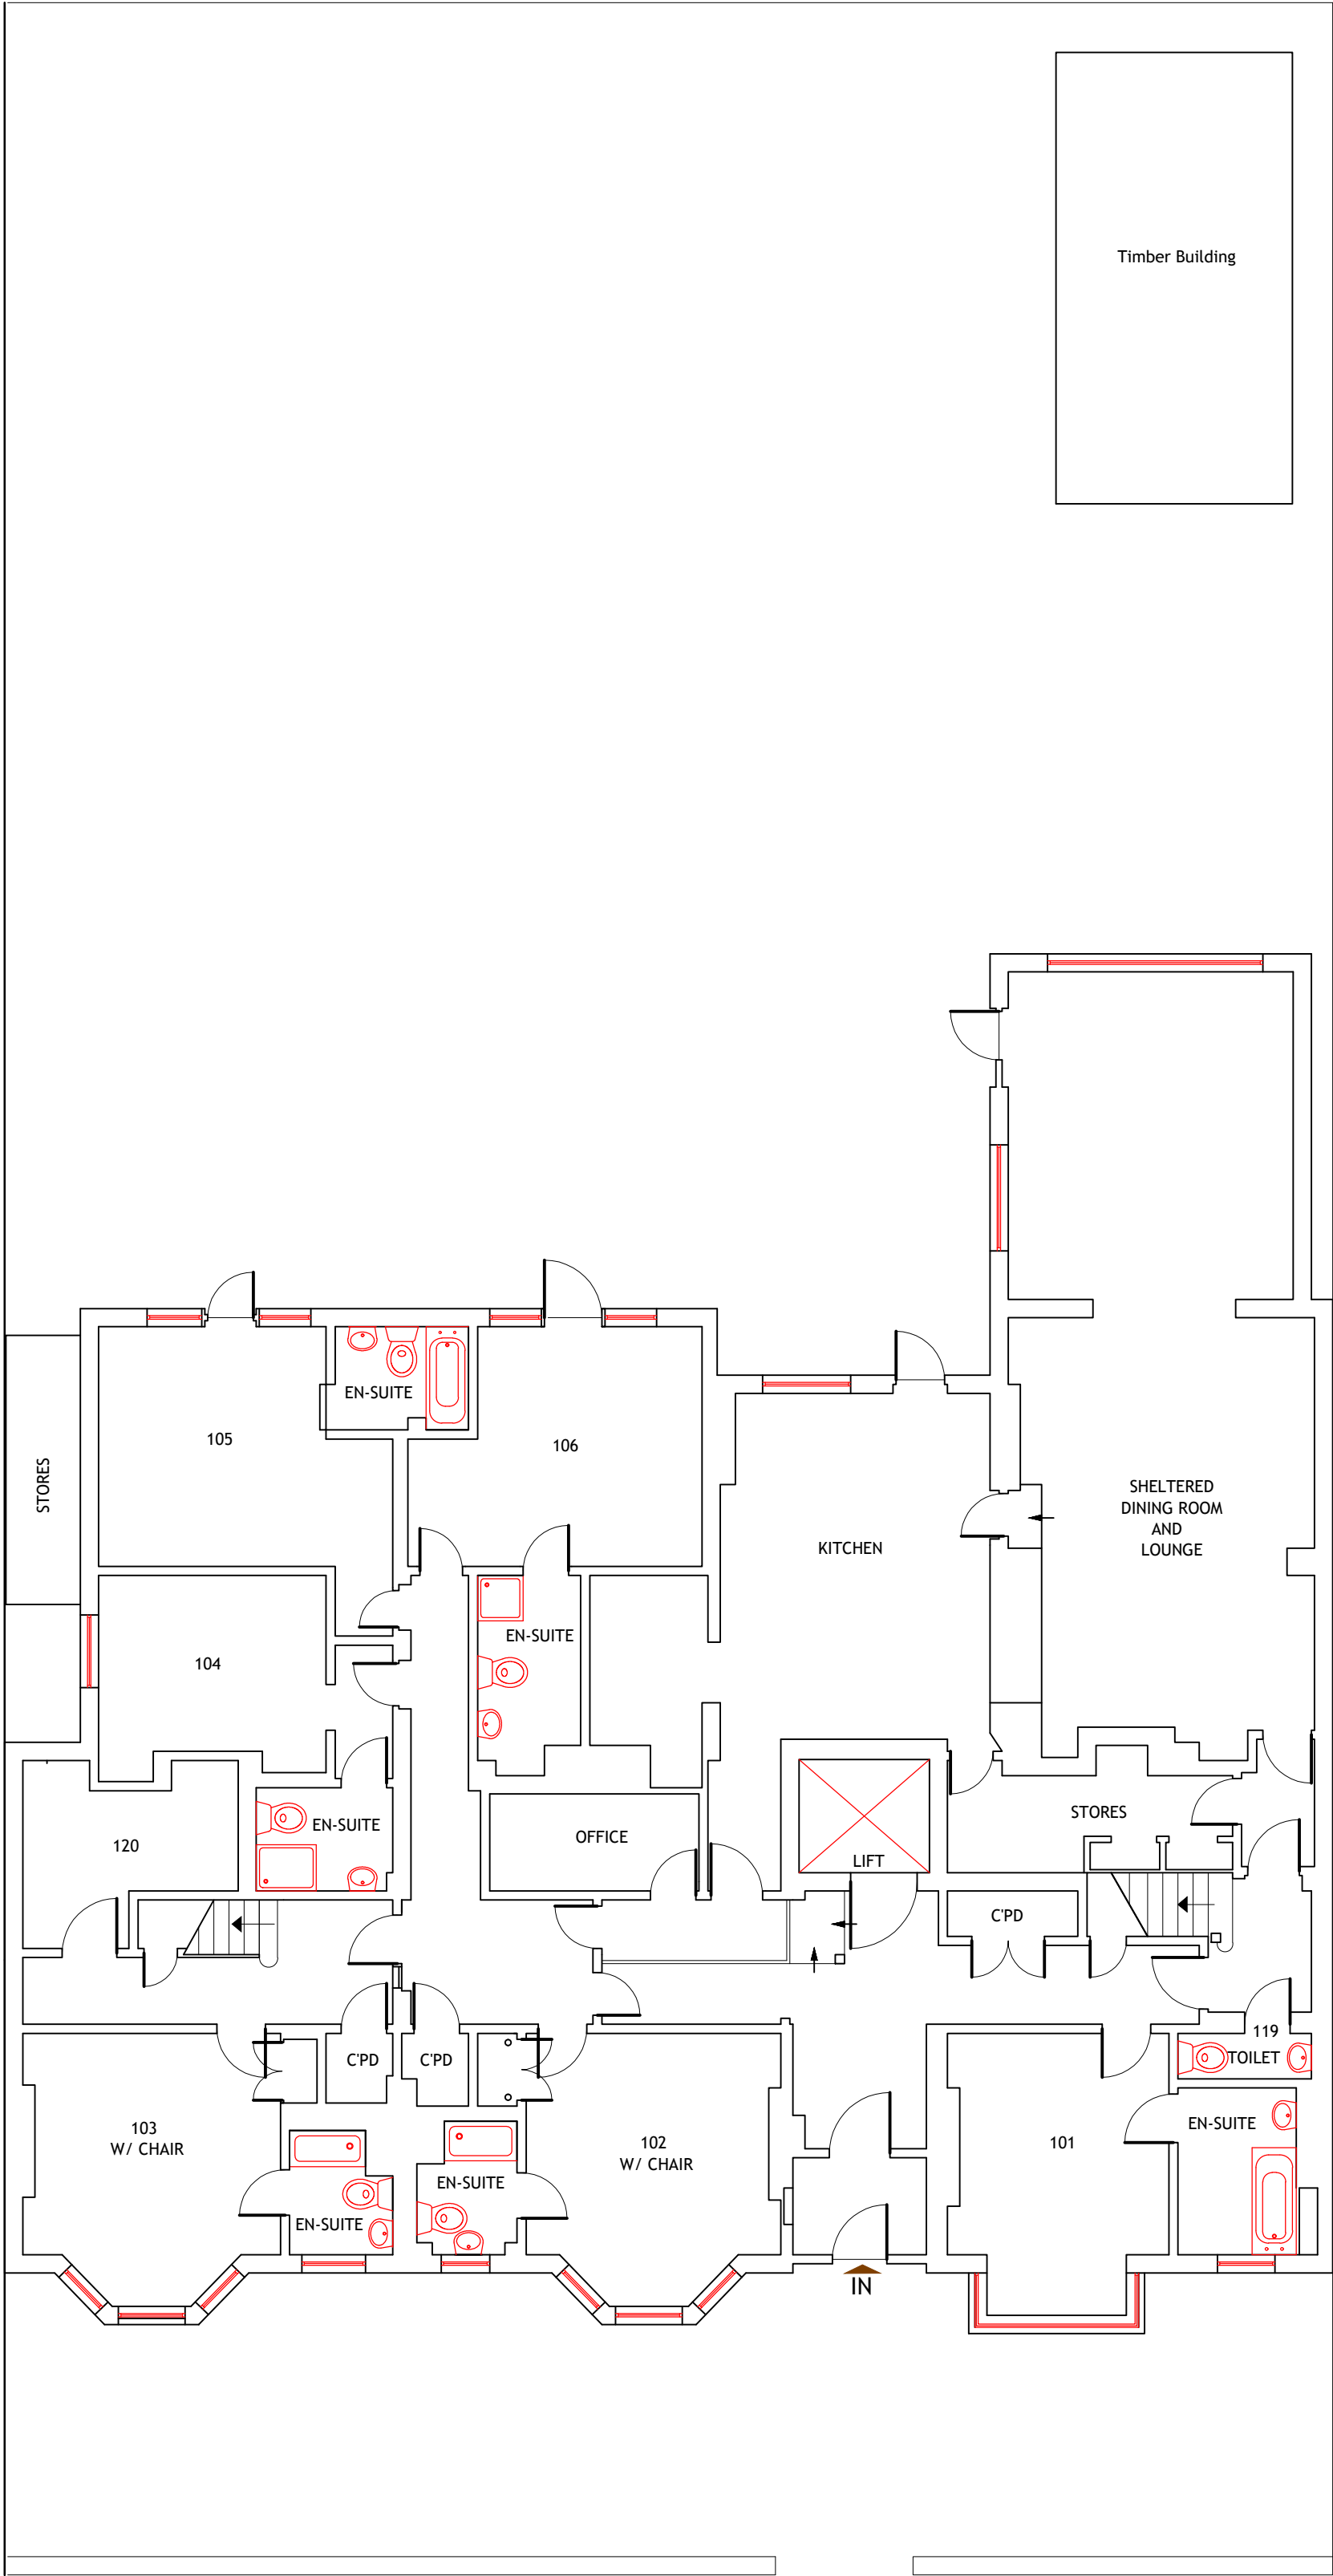

GROUND FLOOR

Note: Survey carried out by others
Not for construction.
All dims to be checked on site.