



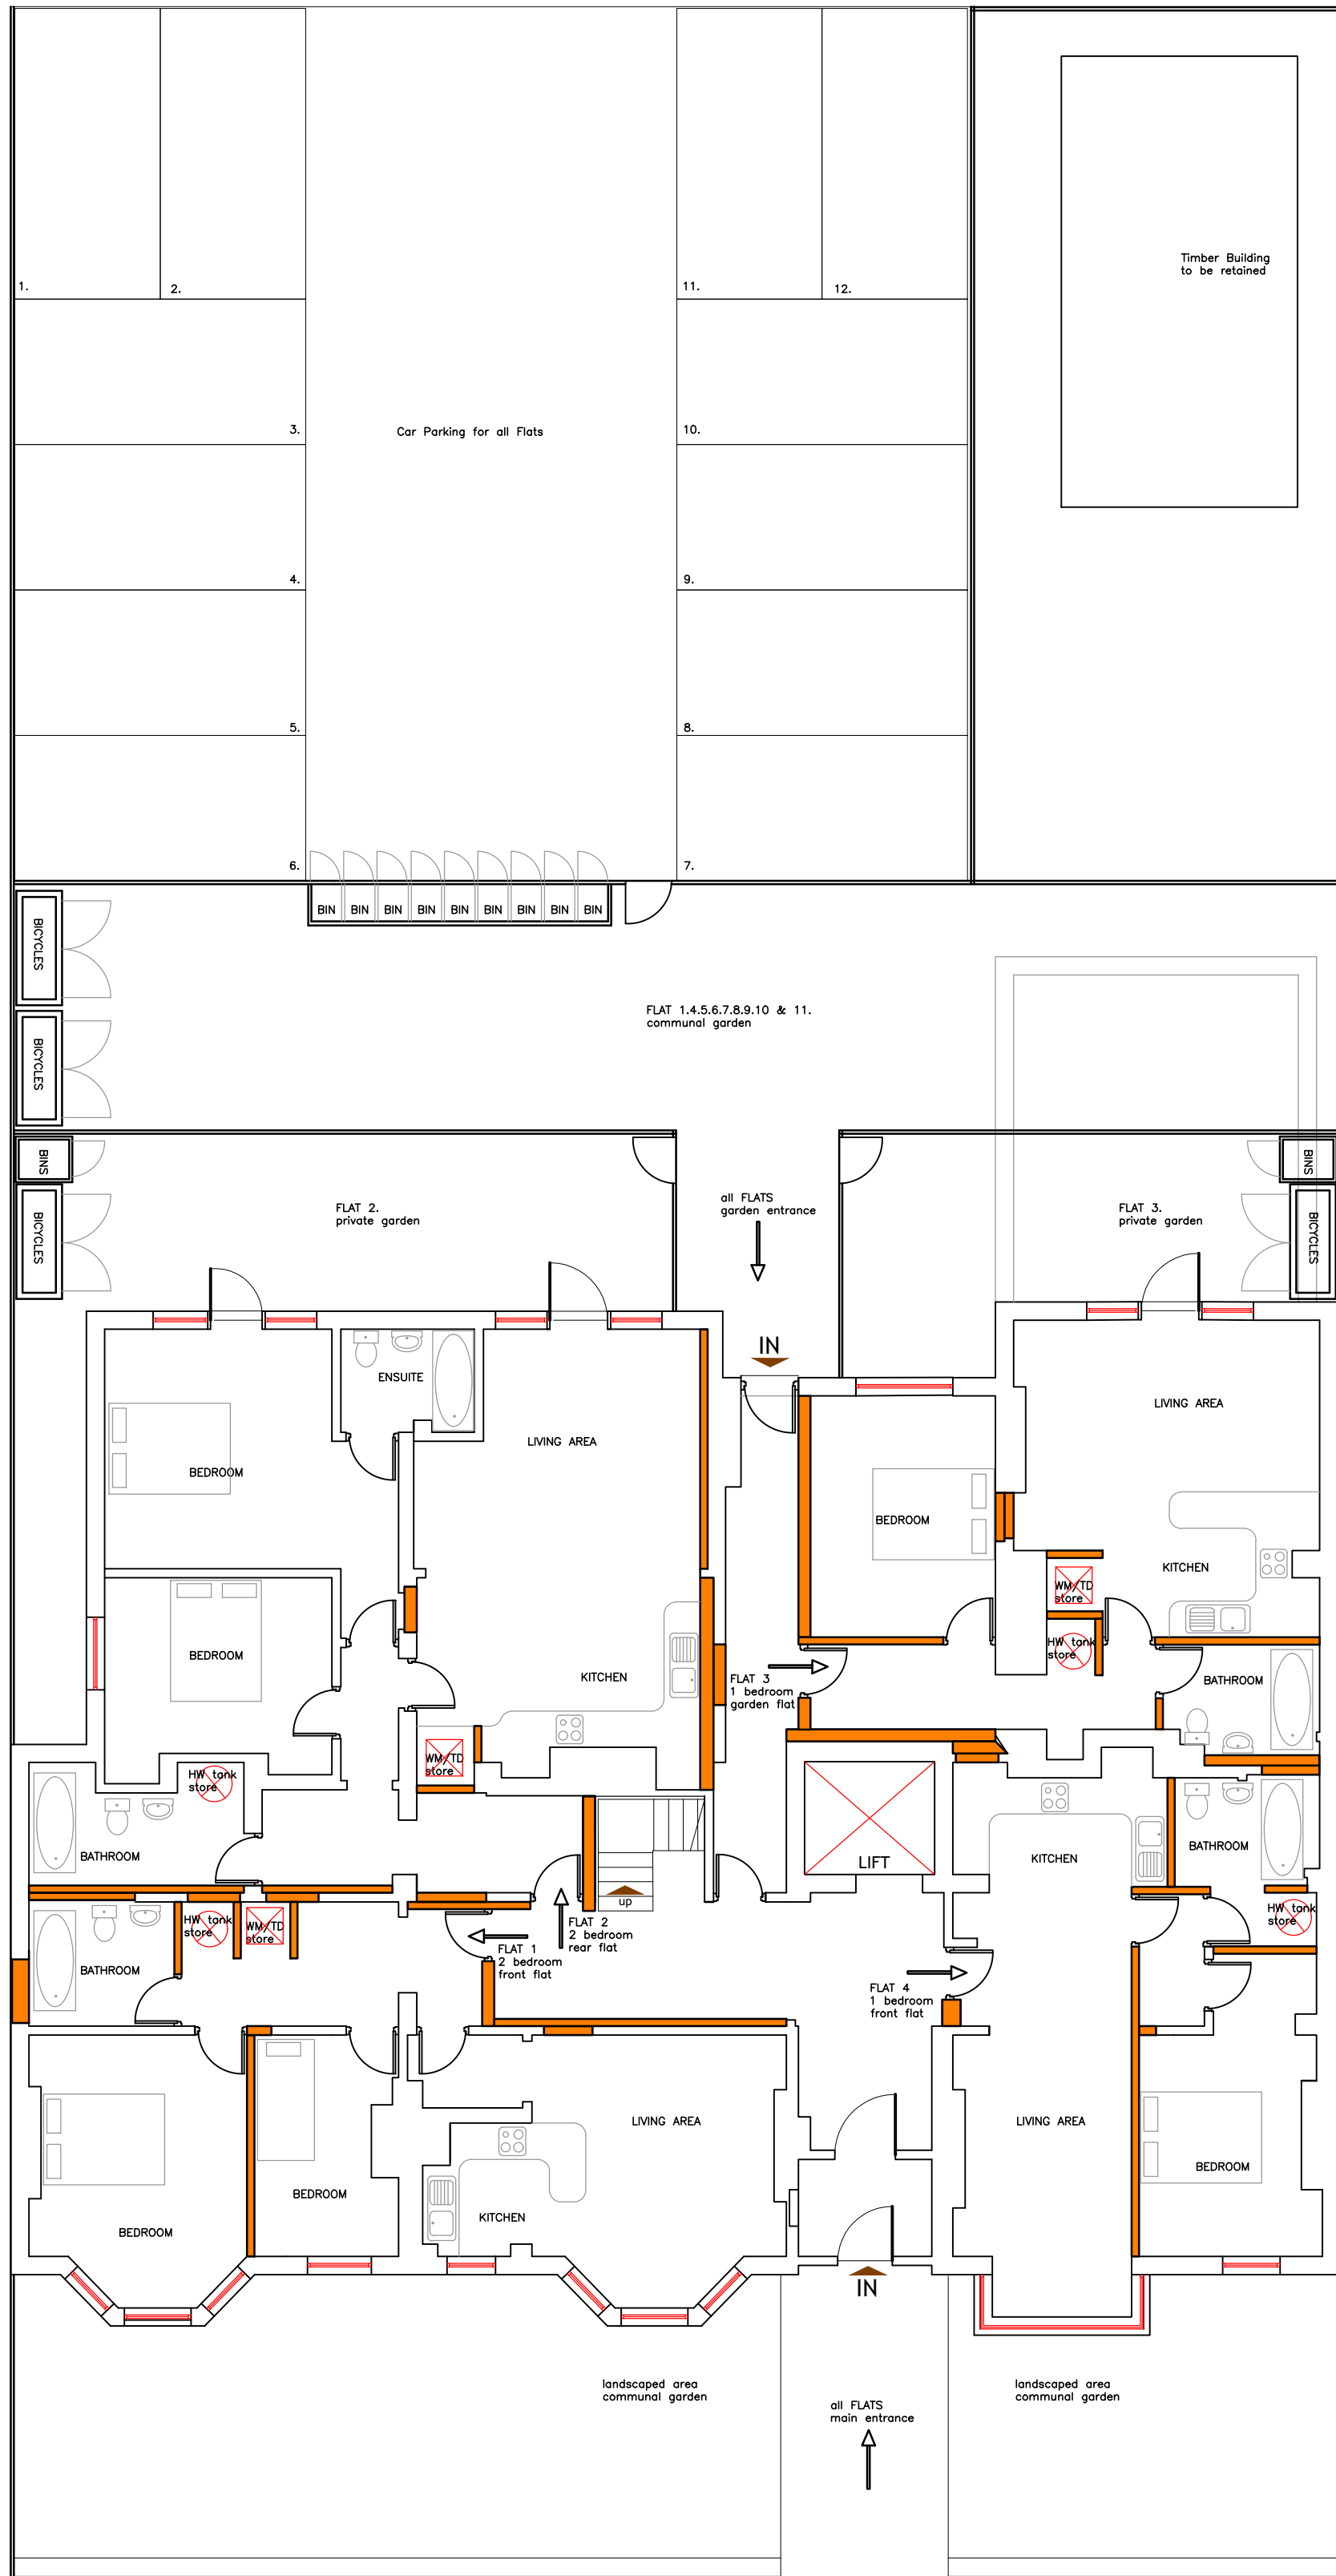

- FLAT 1. 2 BEDROOM 65m2
FLAT 2. 2 BEDROOM 89m2
FLAT 3. 1 BEDROOM 53m2
FLAT 4. 1 BEDROOM 50m2


GROUND FLOOR

Note: Survey carried out by others
Not for construction.
All dims to be checked on site.

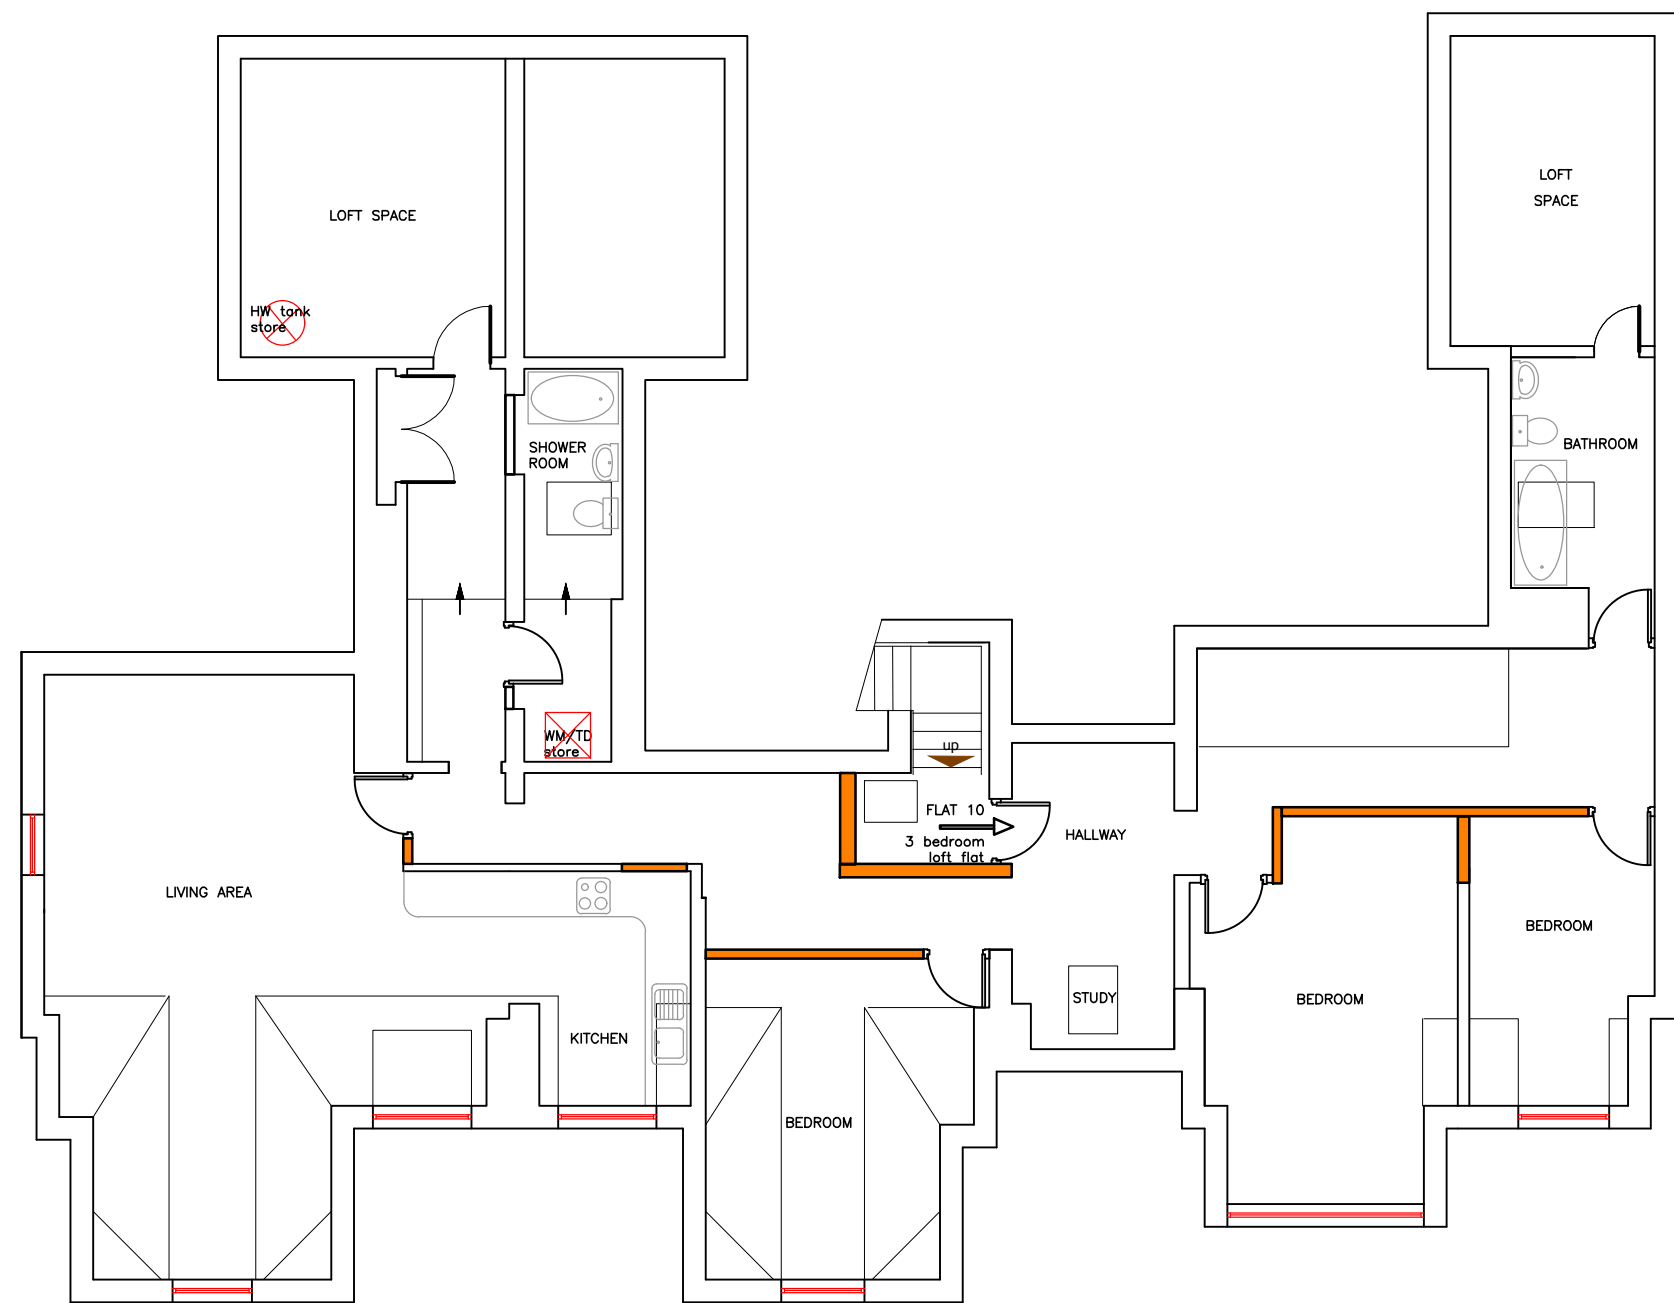

FLAT 10. 3 BEDROOM 100m2

SECOND FLOOR

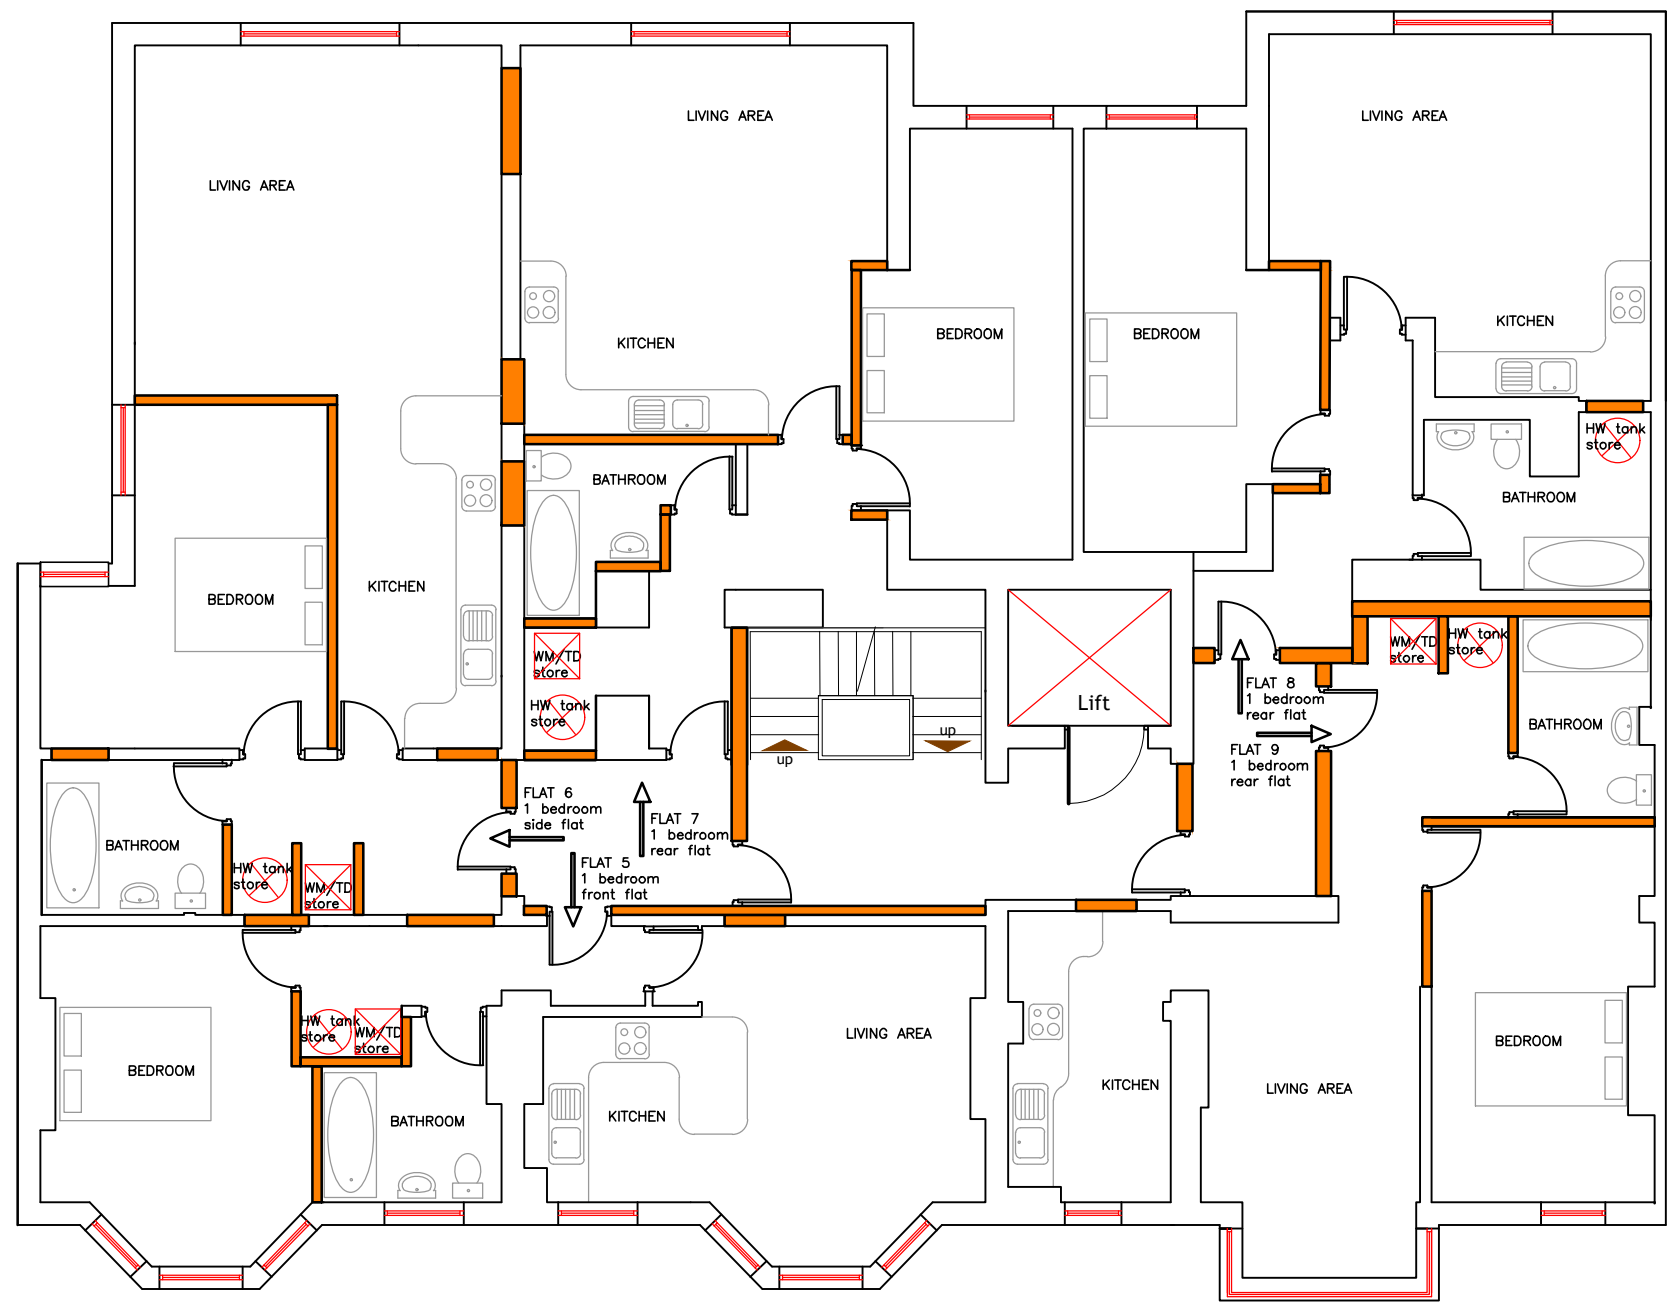

- FLAT 5. 1 BEDROOM 50m2
FLAT 6. 1 BEDROOM 60m2
FLAT 7. 1 BEDROOM 56m2
FLAT 8. 1 BEDROOM 53m2
FLAT 9. 1 BEDROOM 51m2

FIRST FLOOR

AMdesign

ARCHITECTURE DESIGN DEVELOPMENT
Leeza Aldis-Hobbs ARB RIBA SPAB

Mob: 07756 329400
e-mail: leeza@amdesignltd.co.uk

PROJECT
13-17 RICHMOND AVE
BOGNOR REGIS
WEST SUSSEX
PO21 2YE
PROJECT STAGE
PLANNING

DRAWING
PROPOSED PLANS
DRAWING No
313/03
SCALE 1:100
DATE APRIL 20
DRAWN LA
CHECKED

LETTER	REVISION	DATE

This scheme is subject to town planning and all other necessary consents. All dimensions and levels to be checked on site. This drawing is to be read in conjunction with other relevant drawings and documents. Report all discrepancies to the Architect before work commences. AM Design is the trading name of AM Design Ltd © AM Design Ltd. All rights reserved.