

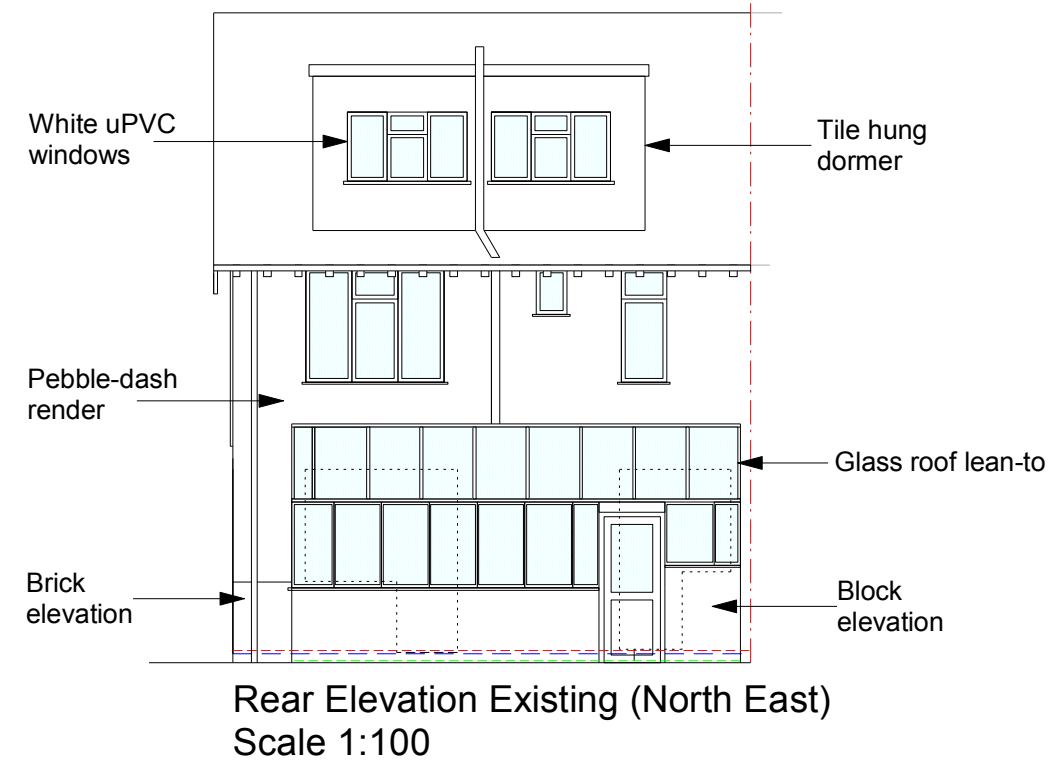
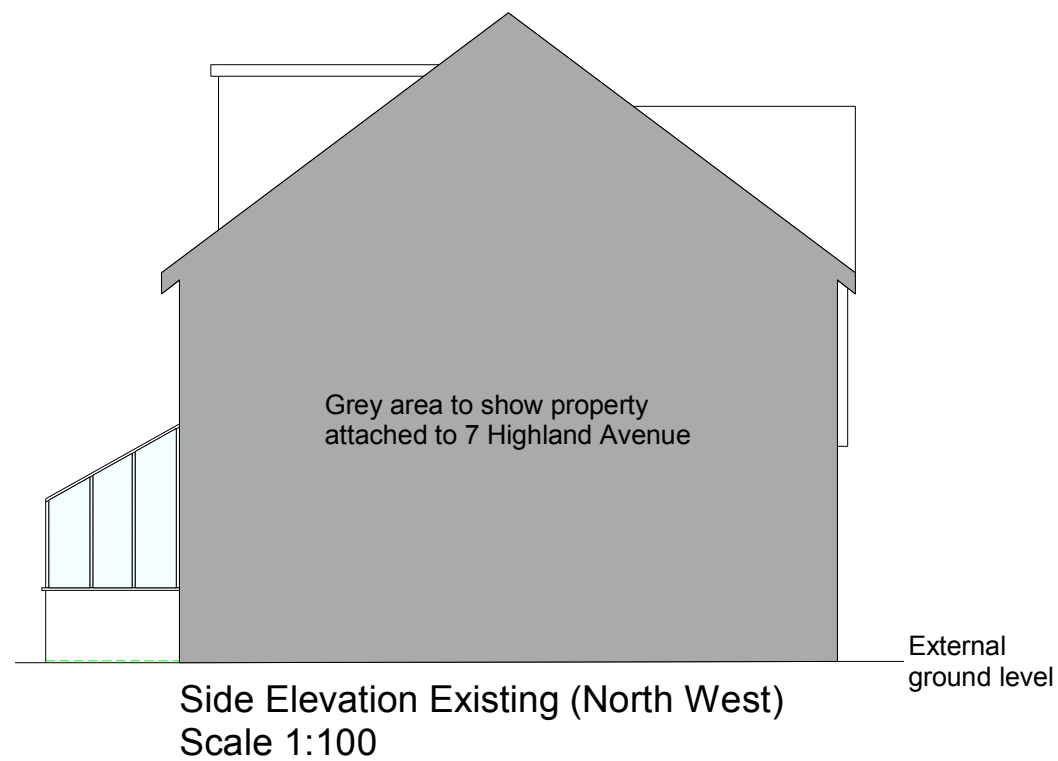


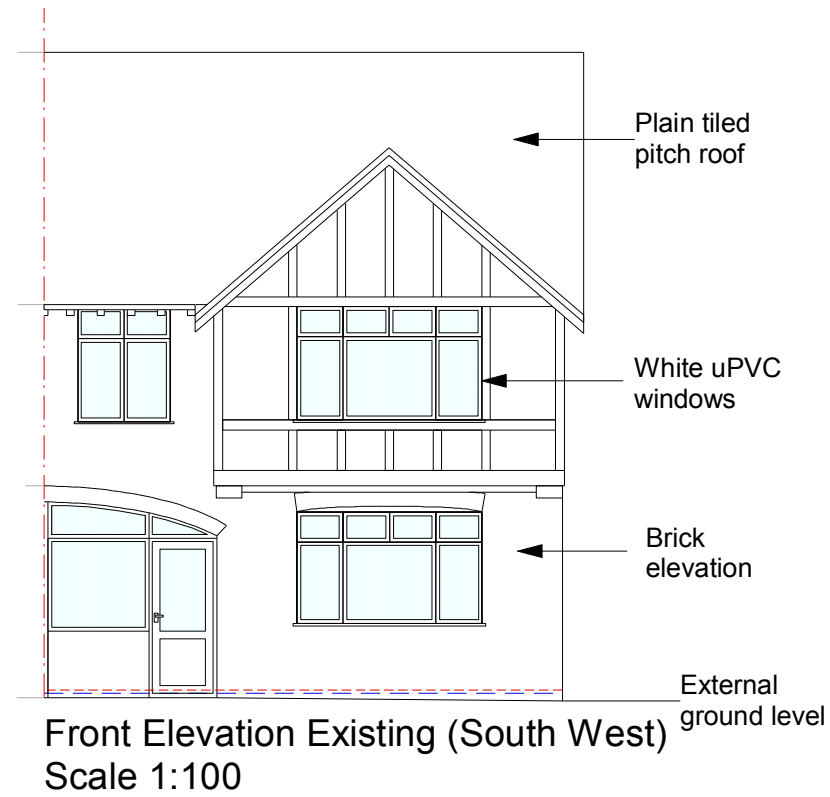

Notes:
-Chimneys not shown.
-Velux roof lights not shown.

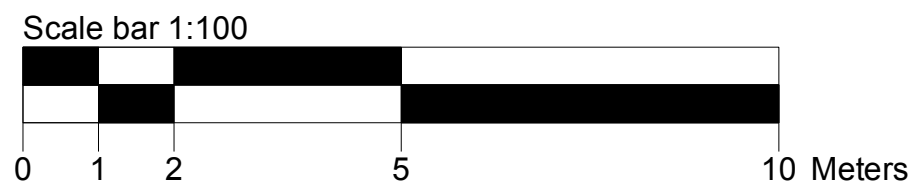

All dims and details to be checked on site prior to any commencement of work. This plan is not a full specification or schedule of work and has been produced solely for the purpose of obtaining the necessary local authority consents/approvals For Party Wall etc. Act 1996 see Government booklet or website.

Status:

Preliminary

Planning

Building Regulations

☐ Tender

☒ Construction

☐ As Built

Client:

Mr & Mrs Newman
5 Highland Avenue
Bognor Regis
West Sussex
PO21 2BJ

Revision: A

Scale: 1:50 & 100 @A3

Date: May 22

Dwg No: JN001

Project: Rear extension

Content:

Existing elevations