



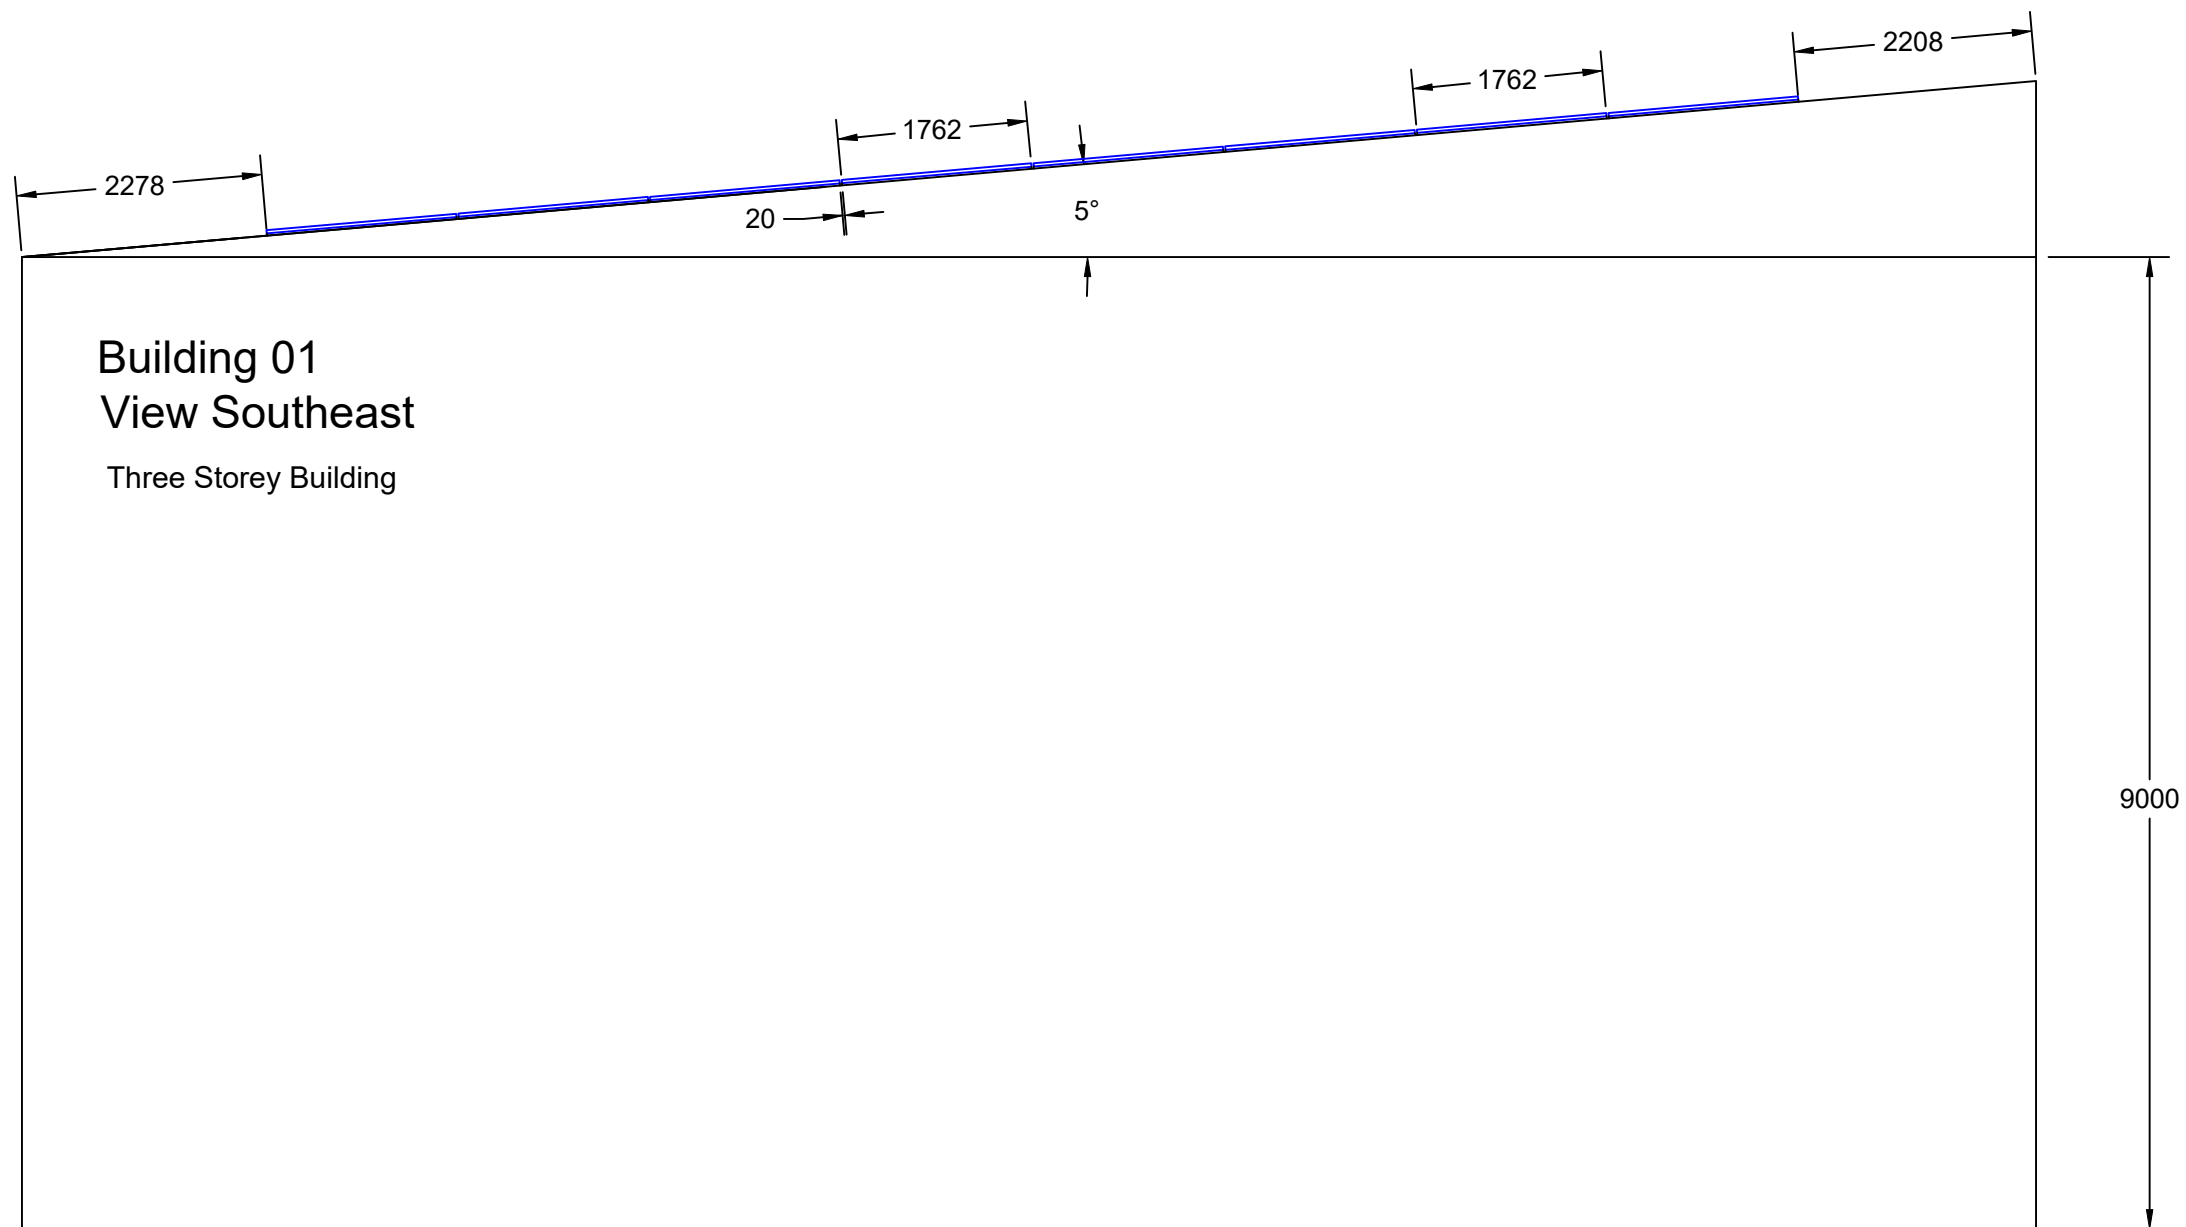

Scale Bar

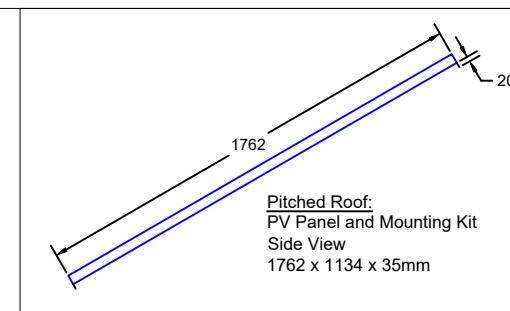

All dimensions are in mm



solar for schools

The Regis School Sports Arena

Roof Cross-Section

SCALE

1:70

Dwg No:

01