


Boundary.



Boundary.

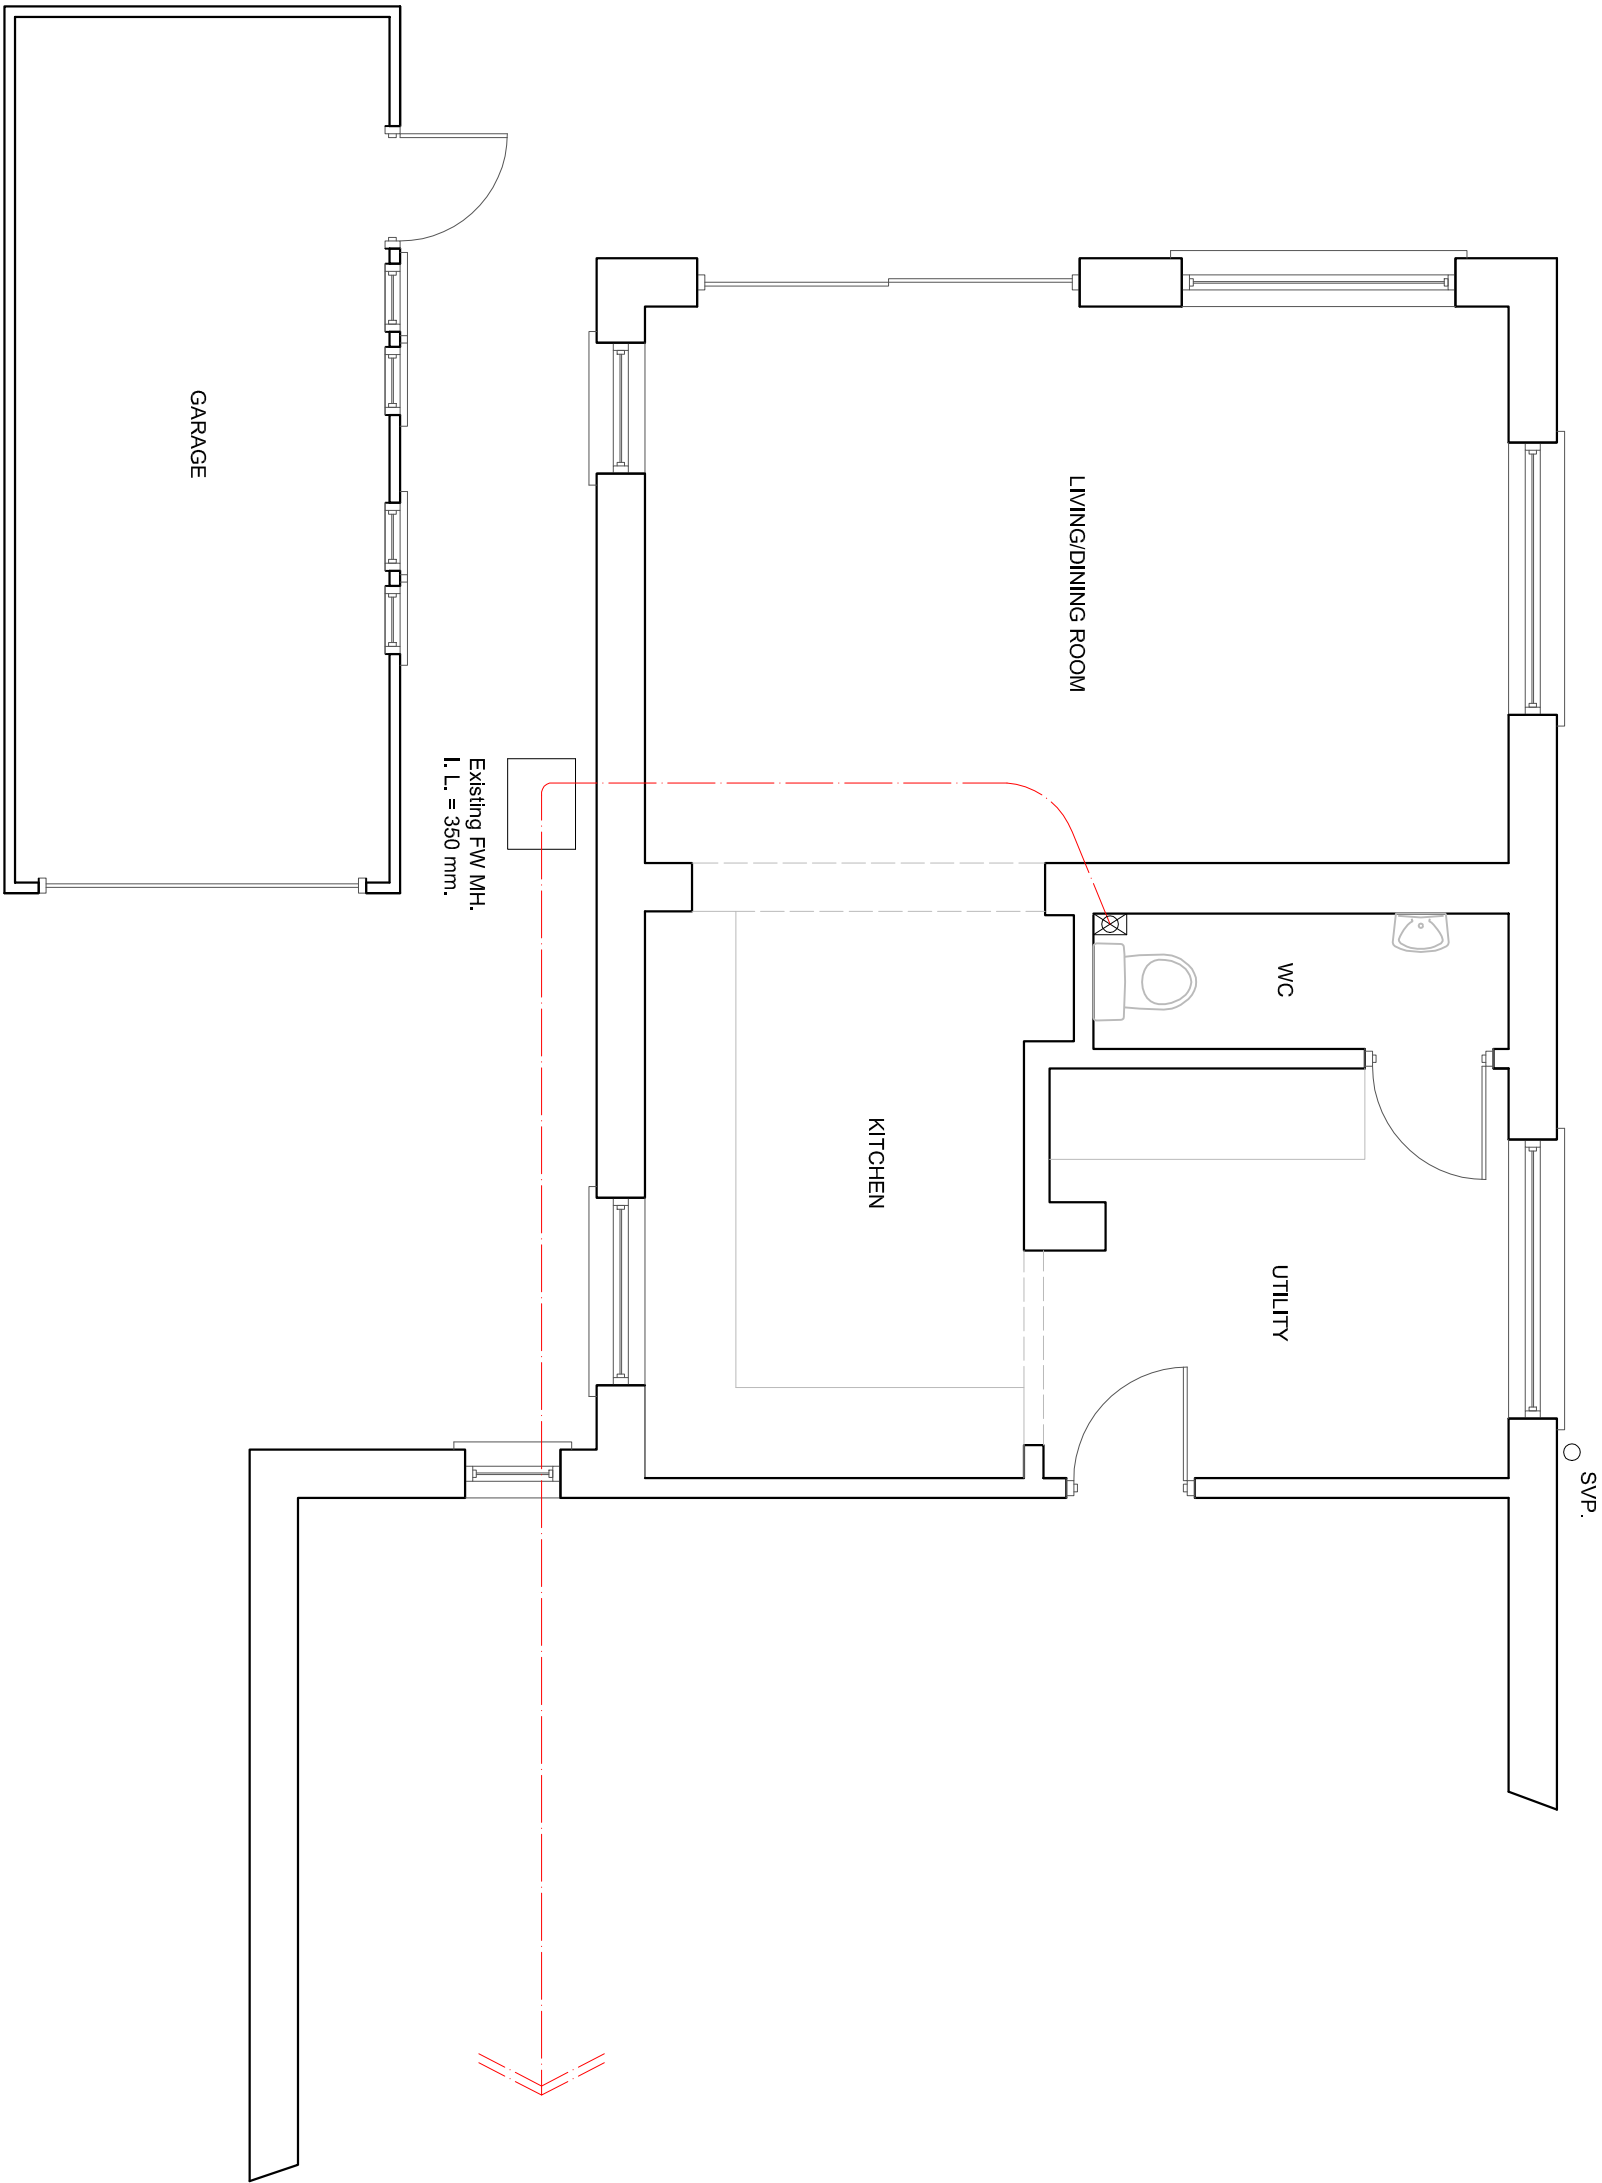

EXISTING GROUND FLOOR PLAN

SUSSEX BUILDING CONSULTANCY LIMITED

18 MARSHALL AVENUE,
BOGNOR REGIS, WEST SUSSEX.

SCALE - 1/50 REV - DATE - 16/04/2017

partner
LABC

3 NORTHCOTE ROAD
BOGNOR REGIS
PO21 5LZ

TEL/FAX - (01243) 861379