


Boundary.

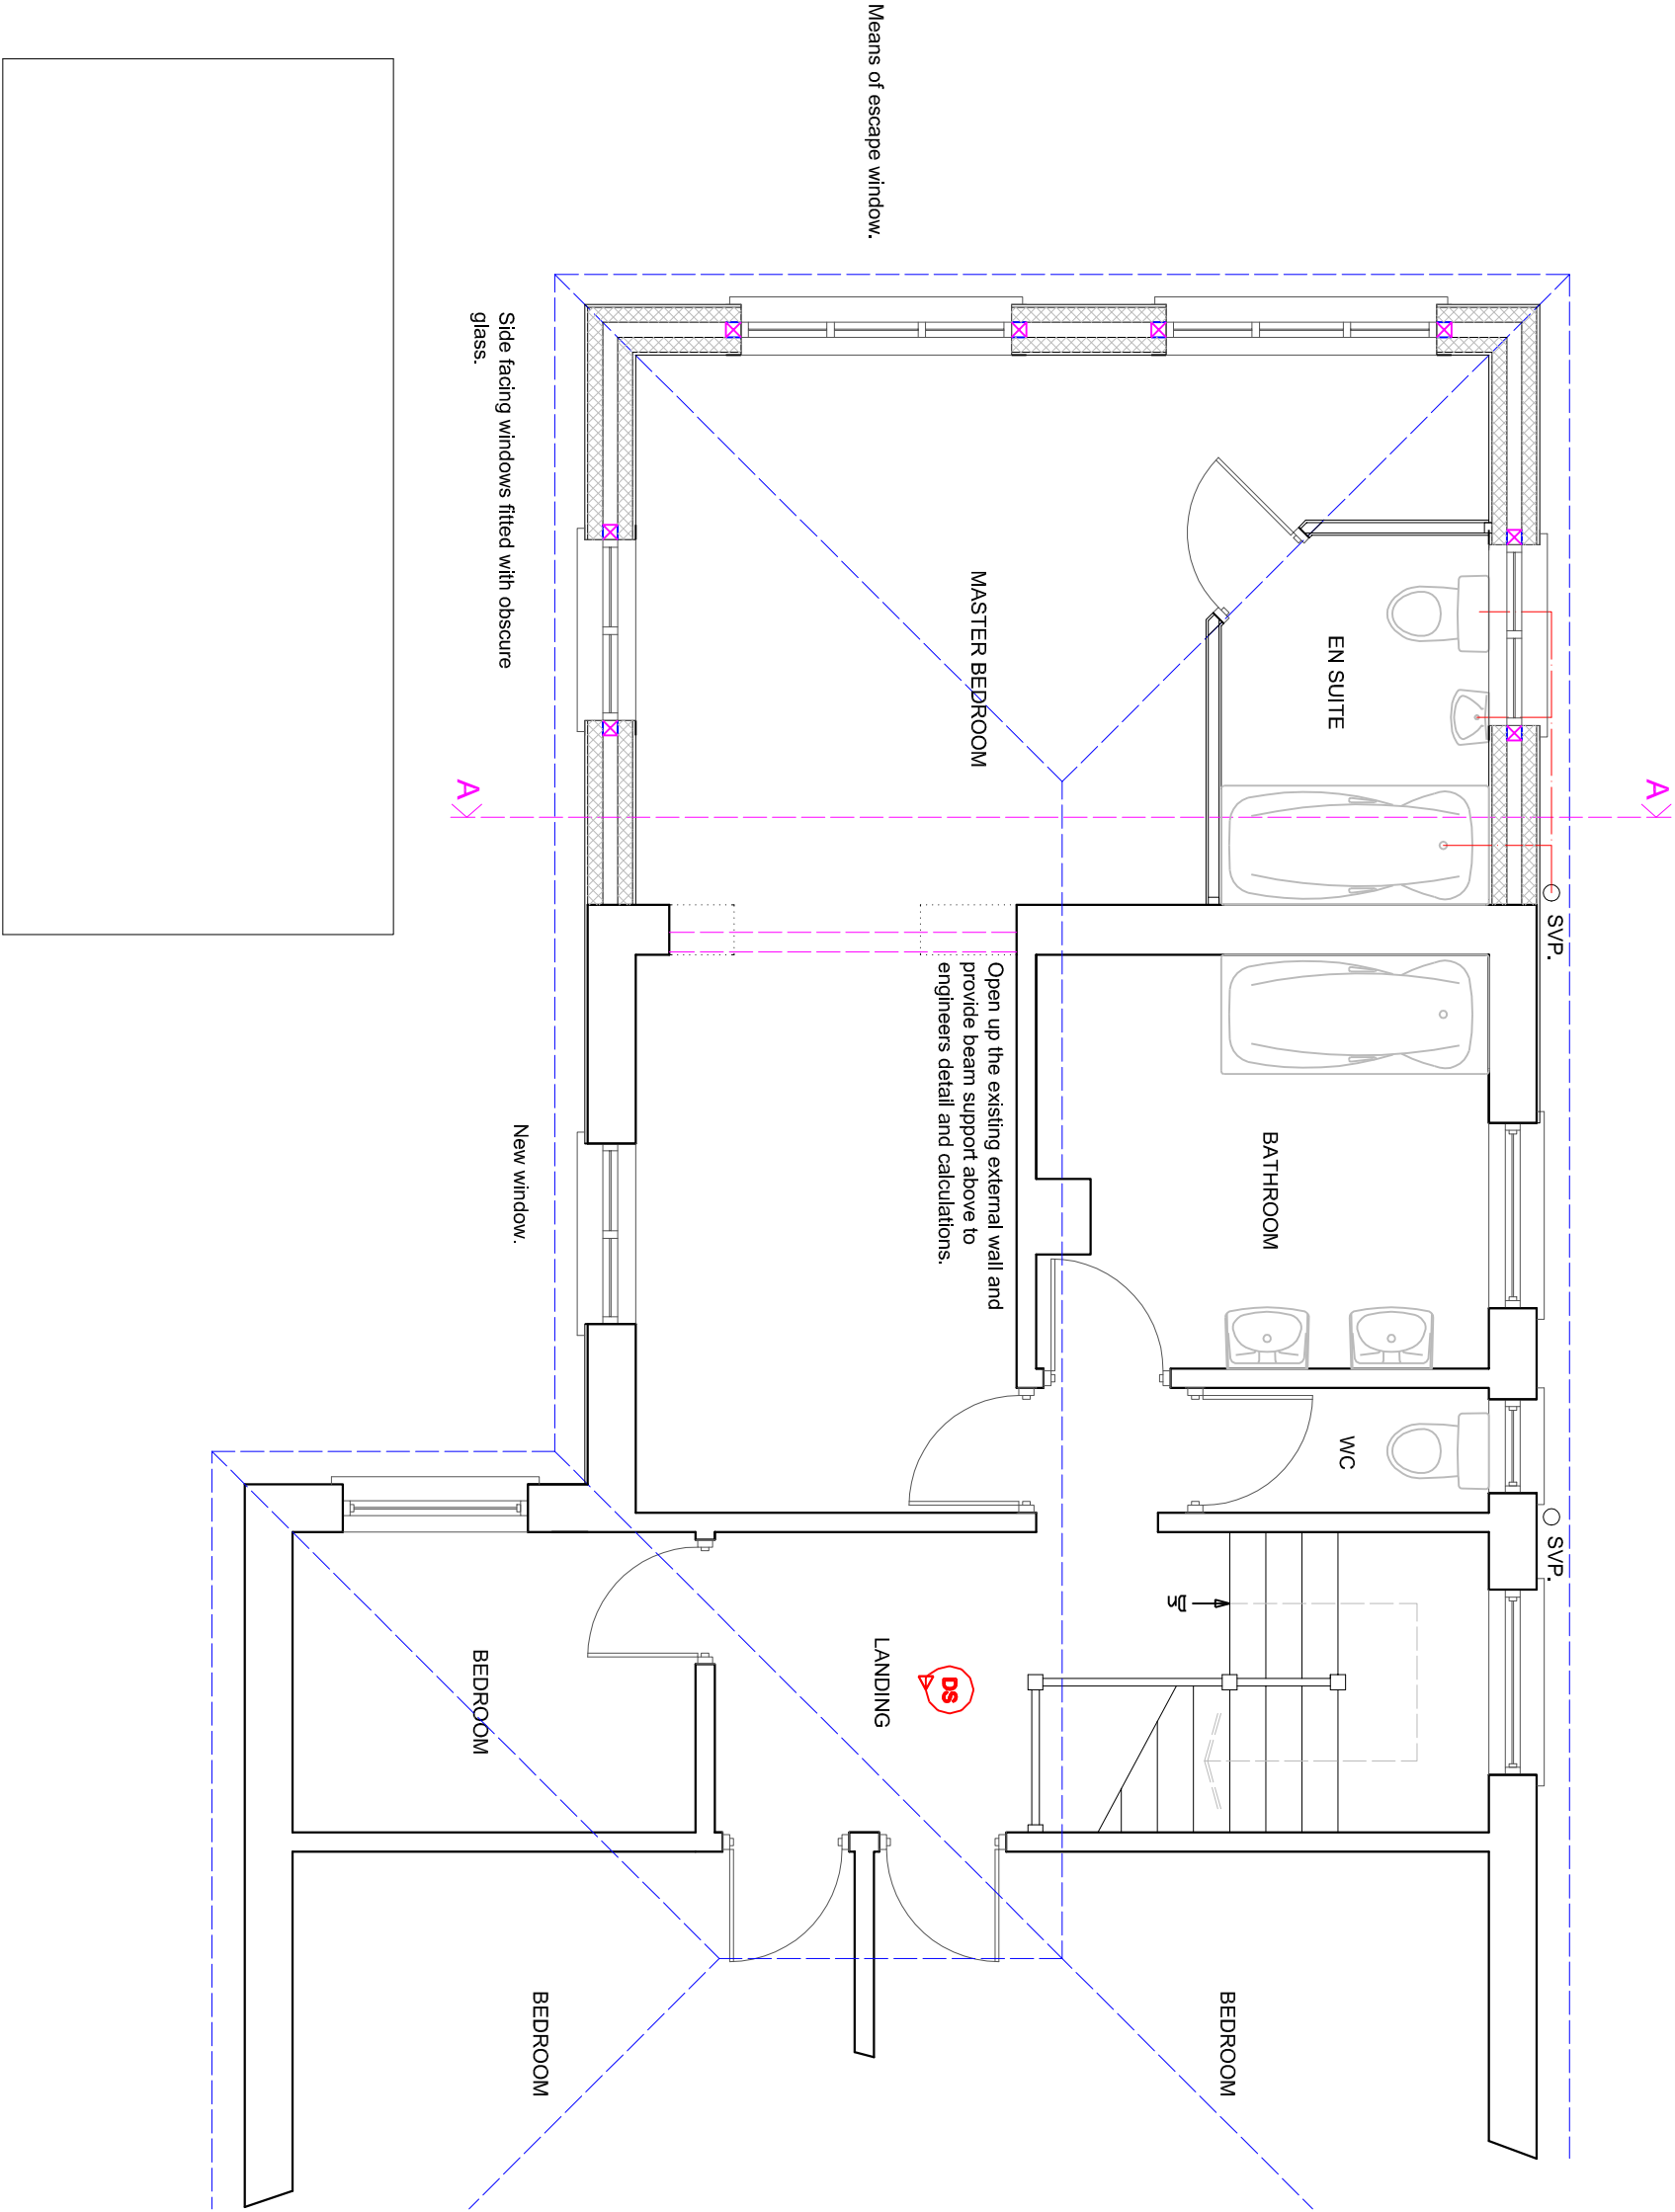

Means of escape window.

Side facing windows fitted with obscure glass.

New window.

Open up the existing external wall and provide beam support above to engineers detail and calculations.

SVP.

SVP.

DS

LANDING

MASTER BEDROOM

EN SUITE

BATHROOM

WC


BEDROOM

BEDROOM

BEDROOM

Boundary.

SCALE

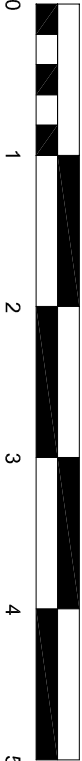

METRES

PROPOSED FIRST FLOOR PLAN

SUSSEX BUILDING CONSULTANCY LIMITED

18 MARSHALL AVENUE,
BOGNOR REGIS, WEST SUSSEX.

SCALE - 1/50 REV - B DATE - 20/04/2017



LABC
partner

3 NORTHCOTE ROAD
BOGNOR REGIS
PO21 5LZ
TEL/FAX - (01243) 861379