


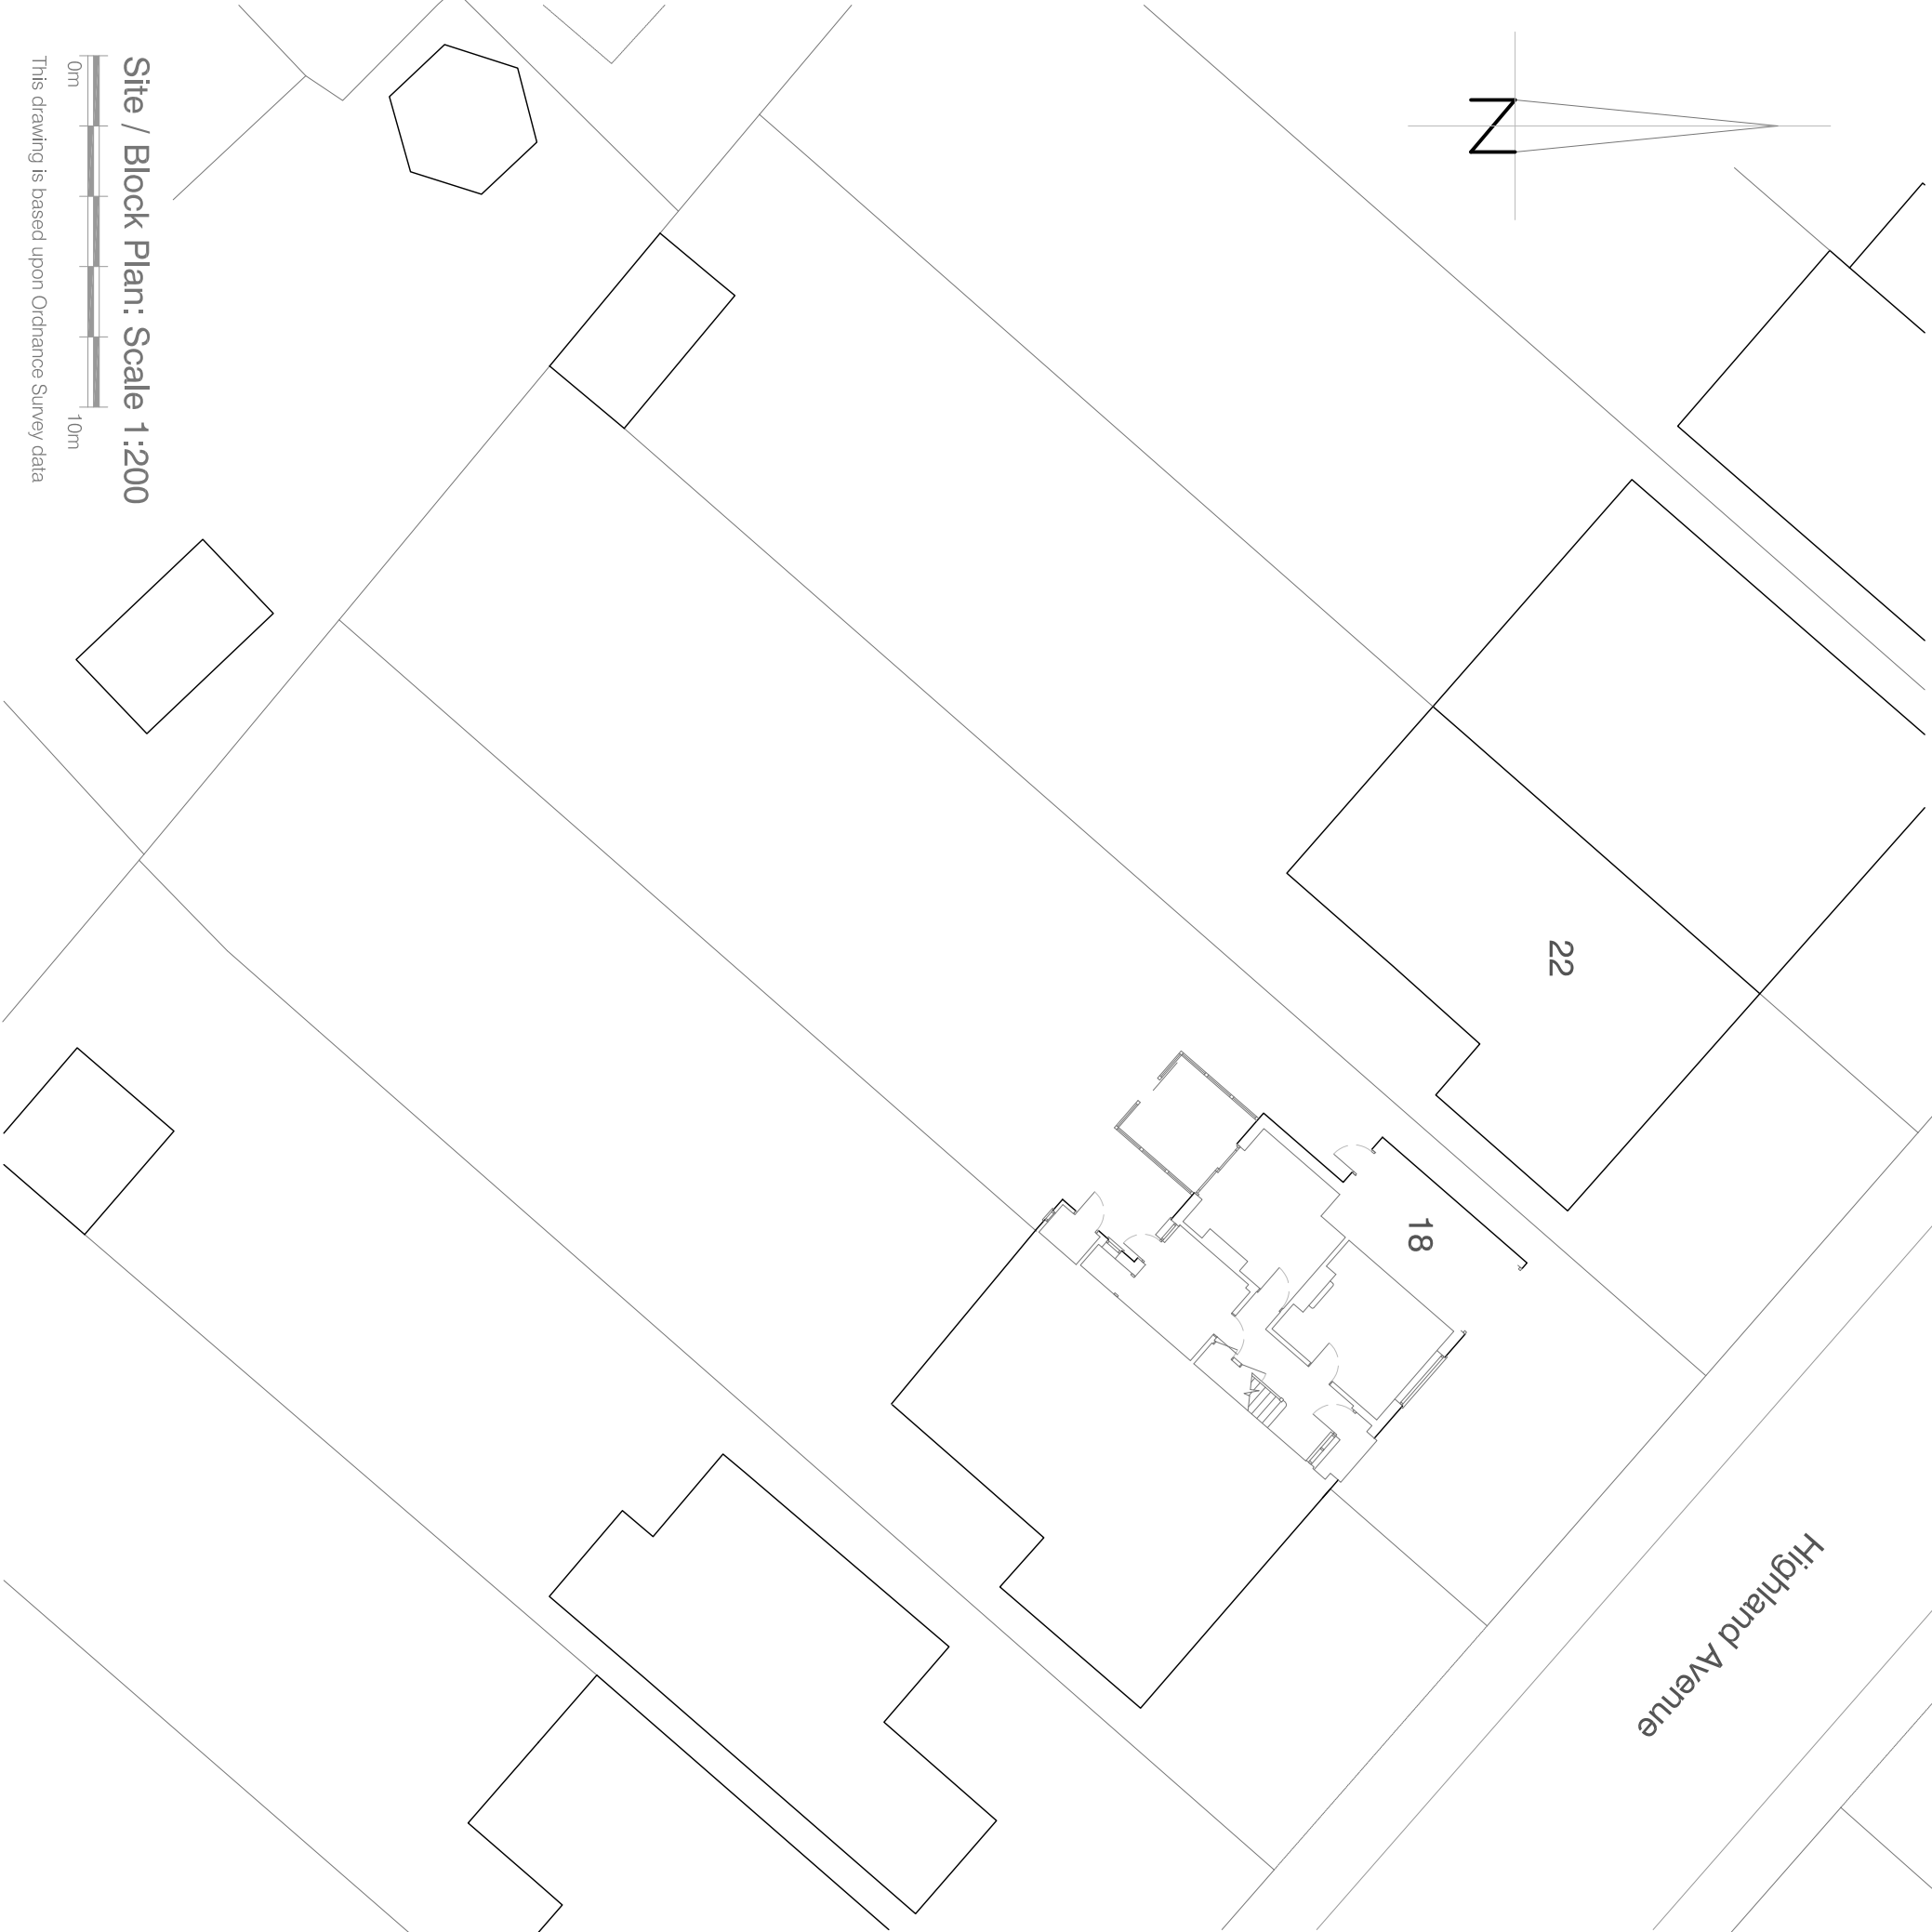

Site / Block Plan: Scale 1:200



This drawing is based upon Ordnance Survey data

notes

Permission is granted to scale from this drawing for the purpose of Local Authority Planning Approval only. In all other cases DO NOT scale from this drawing. Please contact this office for any additional information required.


Contractors, Sub-Contractors and Suppliers are to check all relevant dimensions, levels and details of the site and any existing buildings before commencing any site drawings or building work. Any discrepancies should be reported to this office.

This drawing must be read in conjunction with all related drawings and documents relevant to this project, including those prepared by appointed consultants, specialists and sub-consultants etc.

This drawing is the copyright of RDV a Design

revisions

no.	description	date
-----	-------------	------

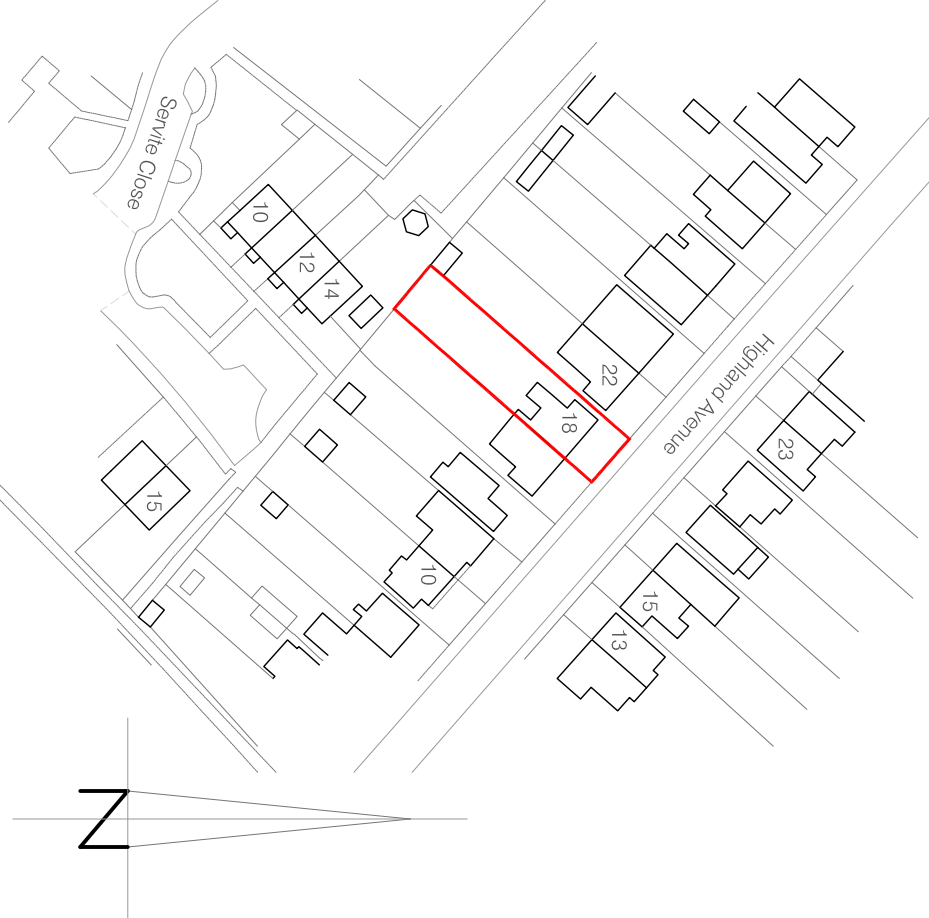

Ordnance Survey (c) Crown Copyright 2021. All rights reserved. Licence number 100022432
Location Plan: Scale 1:1250



RDV a Design

9 Oak End | Arundel | West Sussex
Tel: 01903 884013

project
18 Highland Avenue
Bognor Regis
West Sussex

drawing

Location Plan and Block Plan

As Existing

scale	date	
1:200 1:1250 @ A3	March 2021	
job no	drawing no	rev
20209	00.01	-

DISTRICT COUNCIL