



[B1] 254 x 146 x 43UB bearing on 225 x 100 x 12mm m.s. plates
OR
305 x 165 x 40UB bearing on 225 x 100 x 12mm m.s. plates.



front
1:100

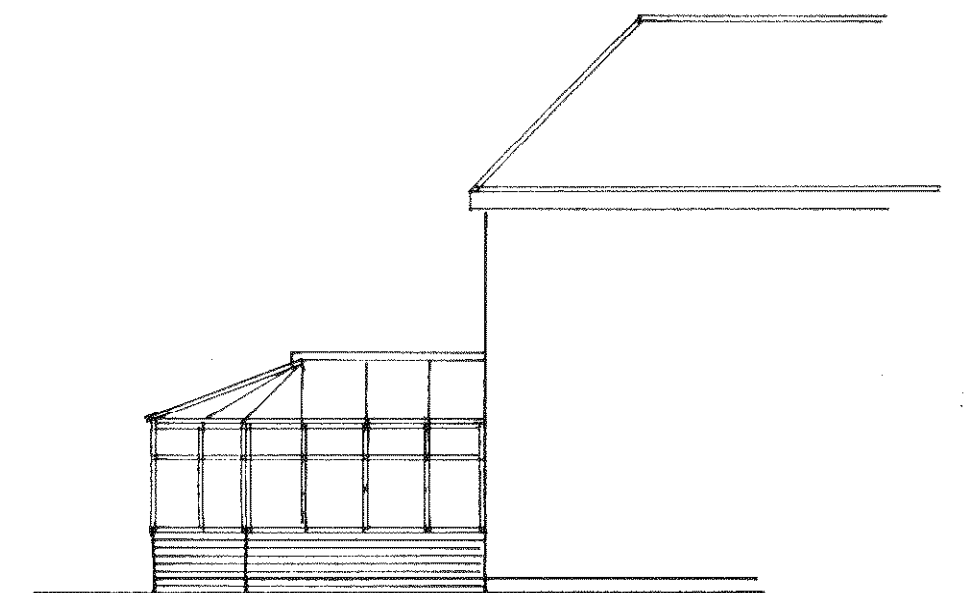


side(no 1)

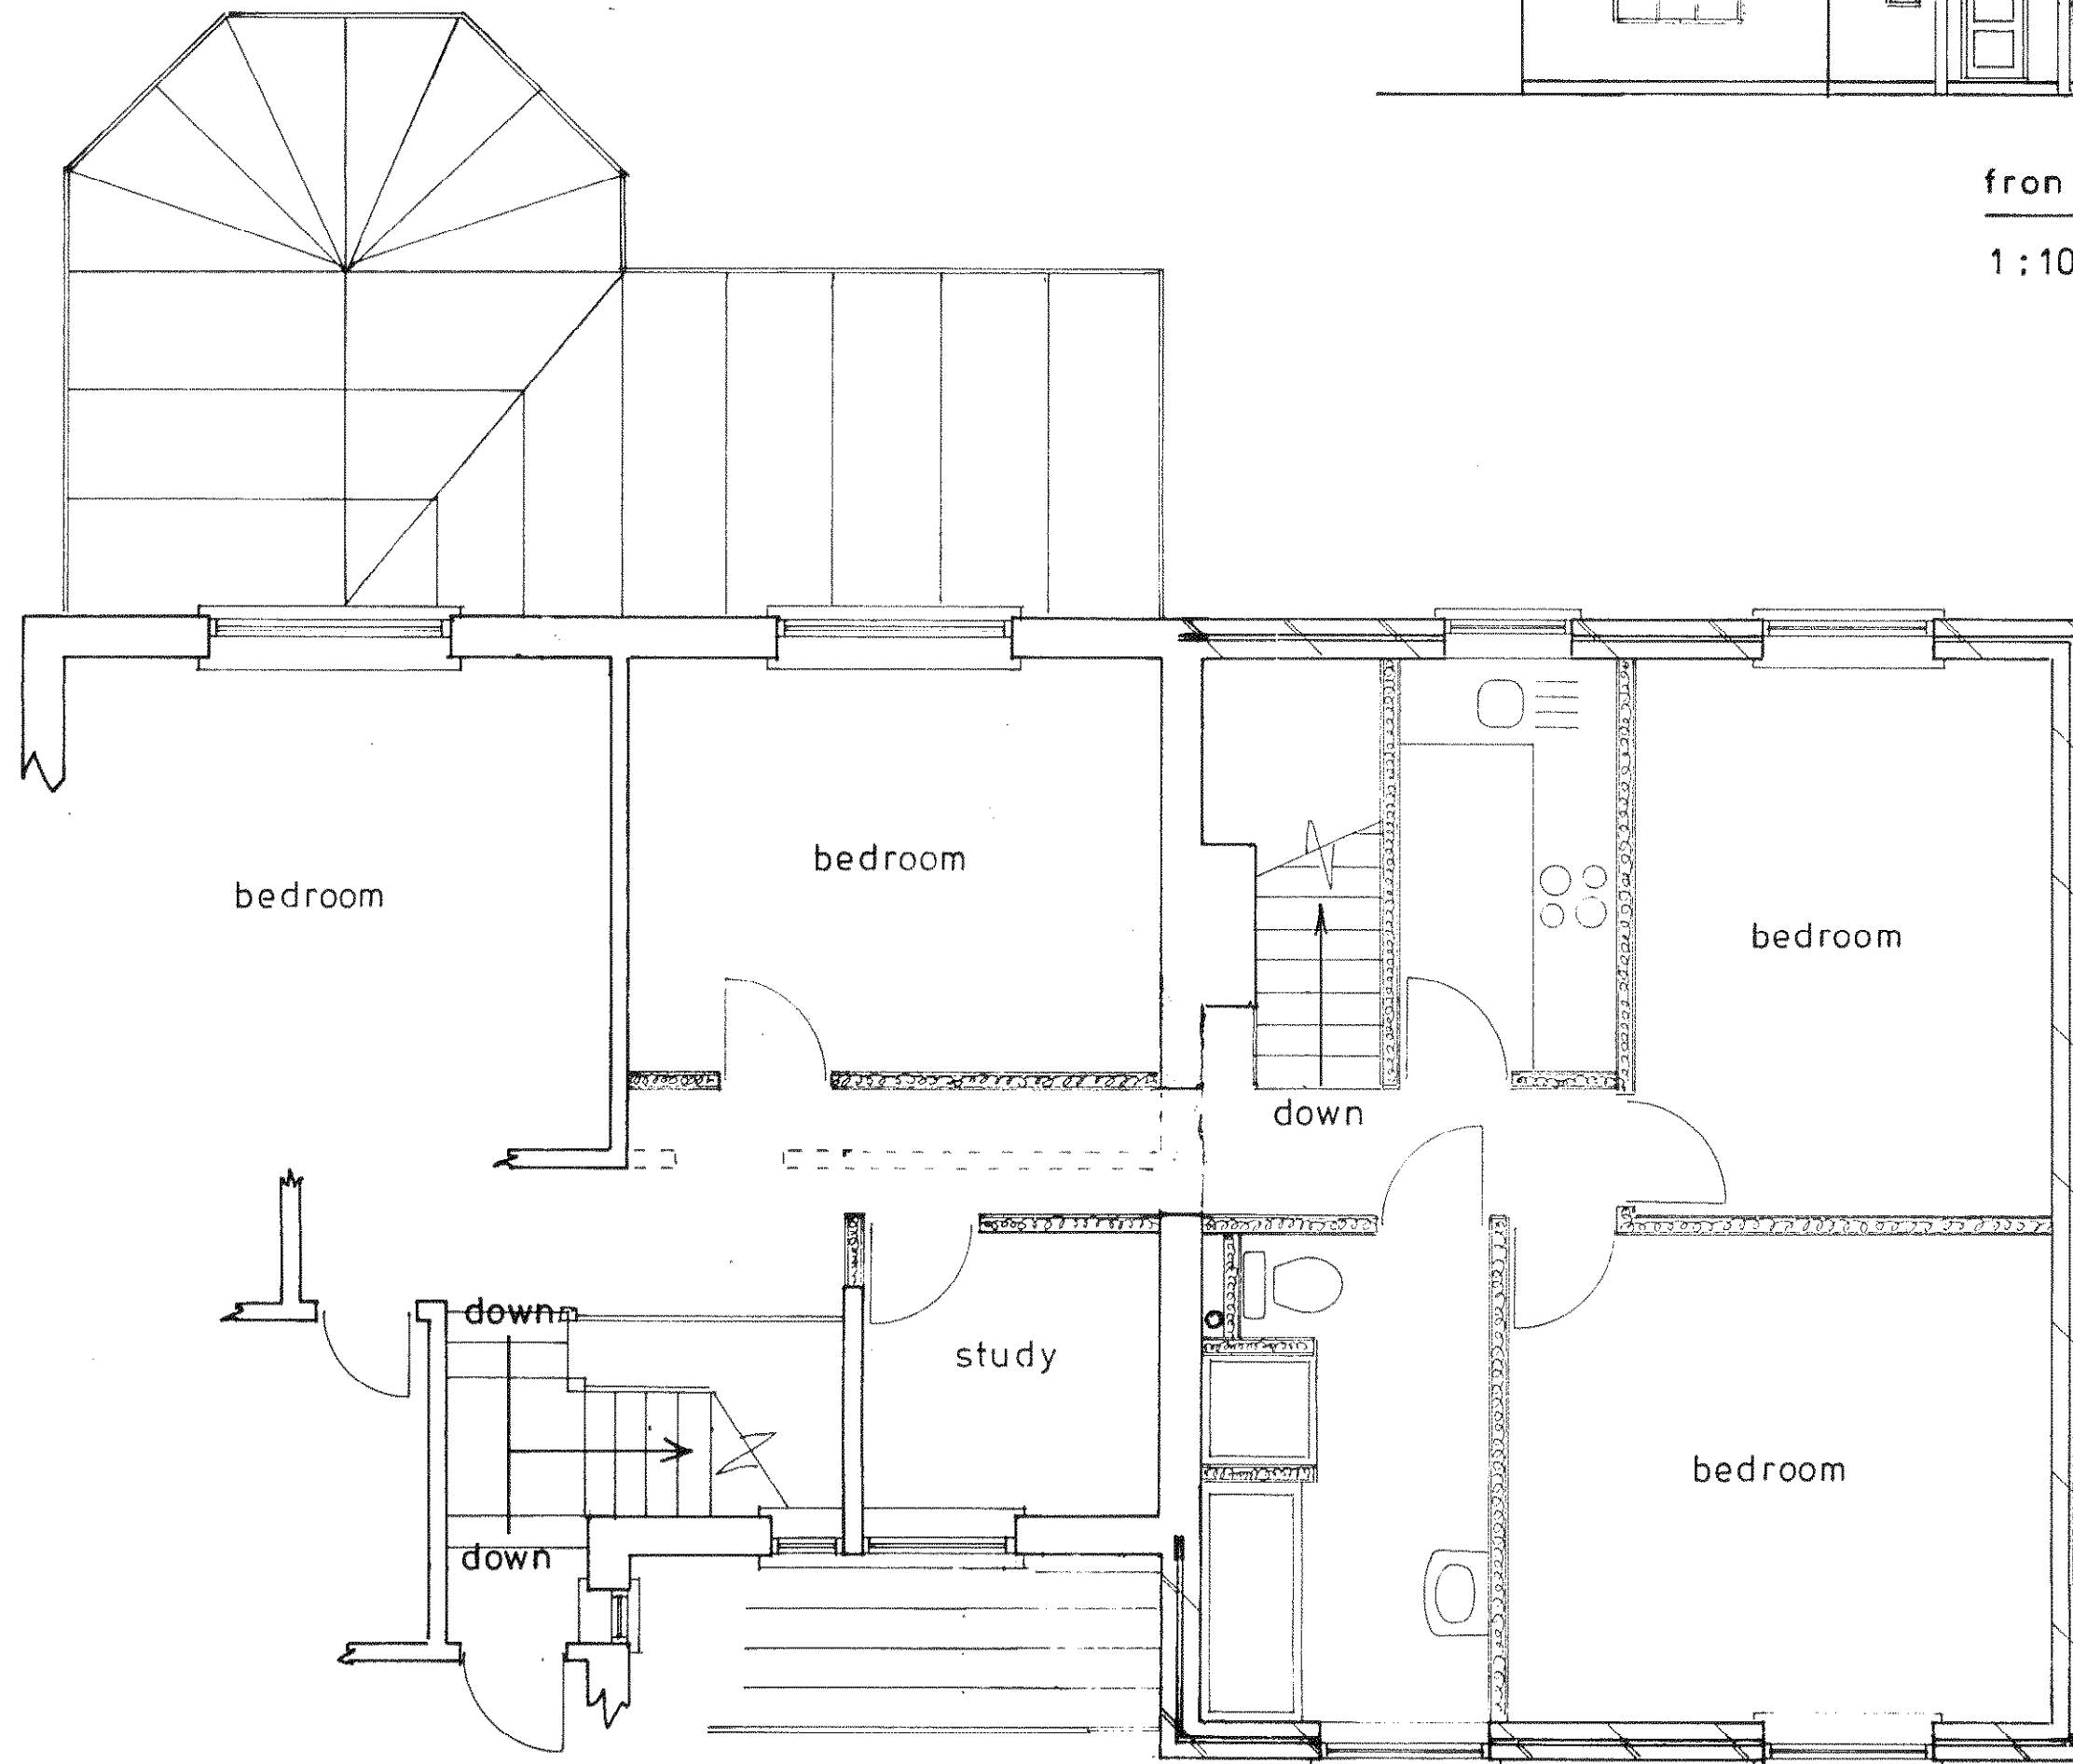


1st floor plan
1:50



rear

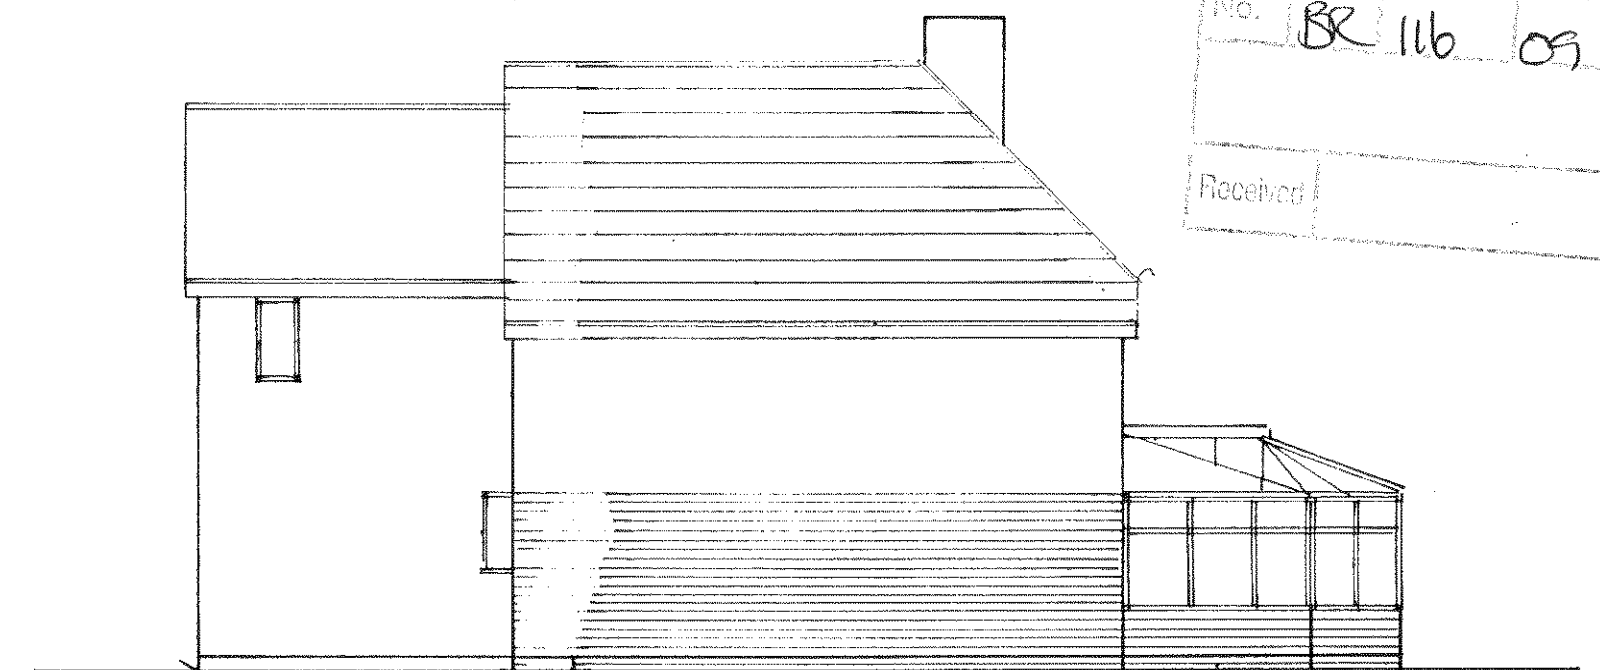

side(no 3a)

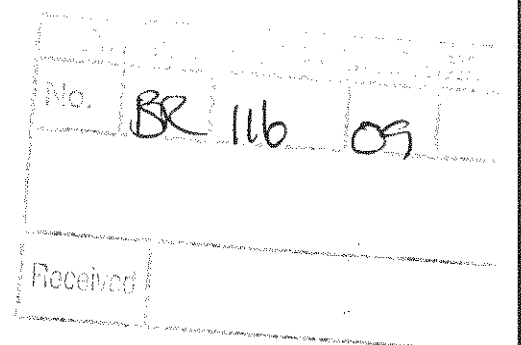

sheet 2b of 4

PROPOSED TWO STOREY EXTENSION AT 3, PARKLANDS AVE., BOGNOR REGIS
FOR MR. A. GREENAWAY.

Bryan Butcher
Rainbow Cottage
Nyetimber Lane
Pagham
Bognor Regis
PO21 3JX
01243 266871
07973 233442