



REV.	AMENDMENT	BY	DATE
a	revised in accordance with client e-mail of 29/03/10	sab	30/03/10

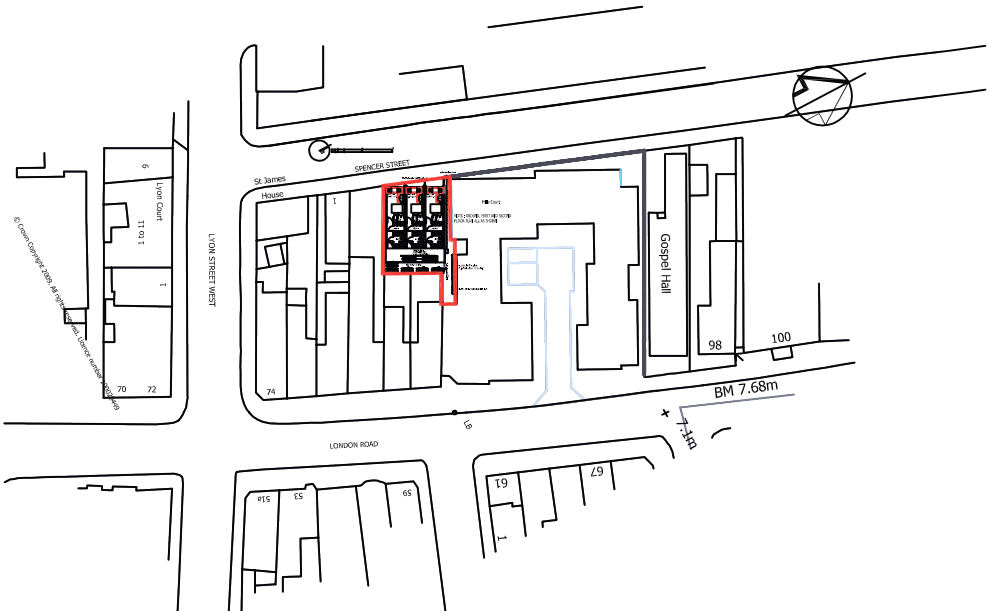

location plan

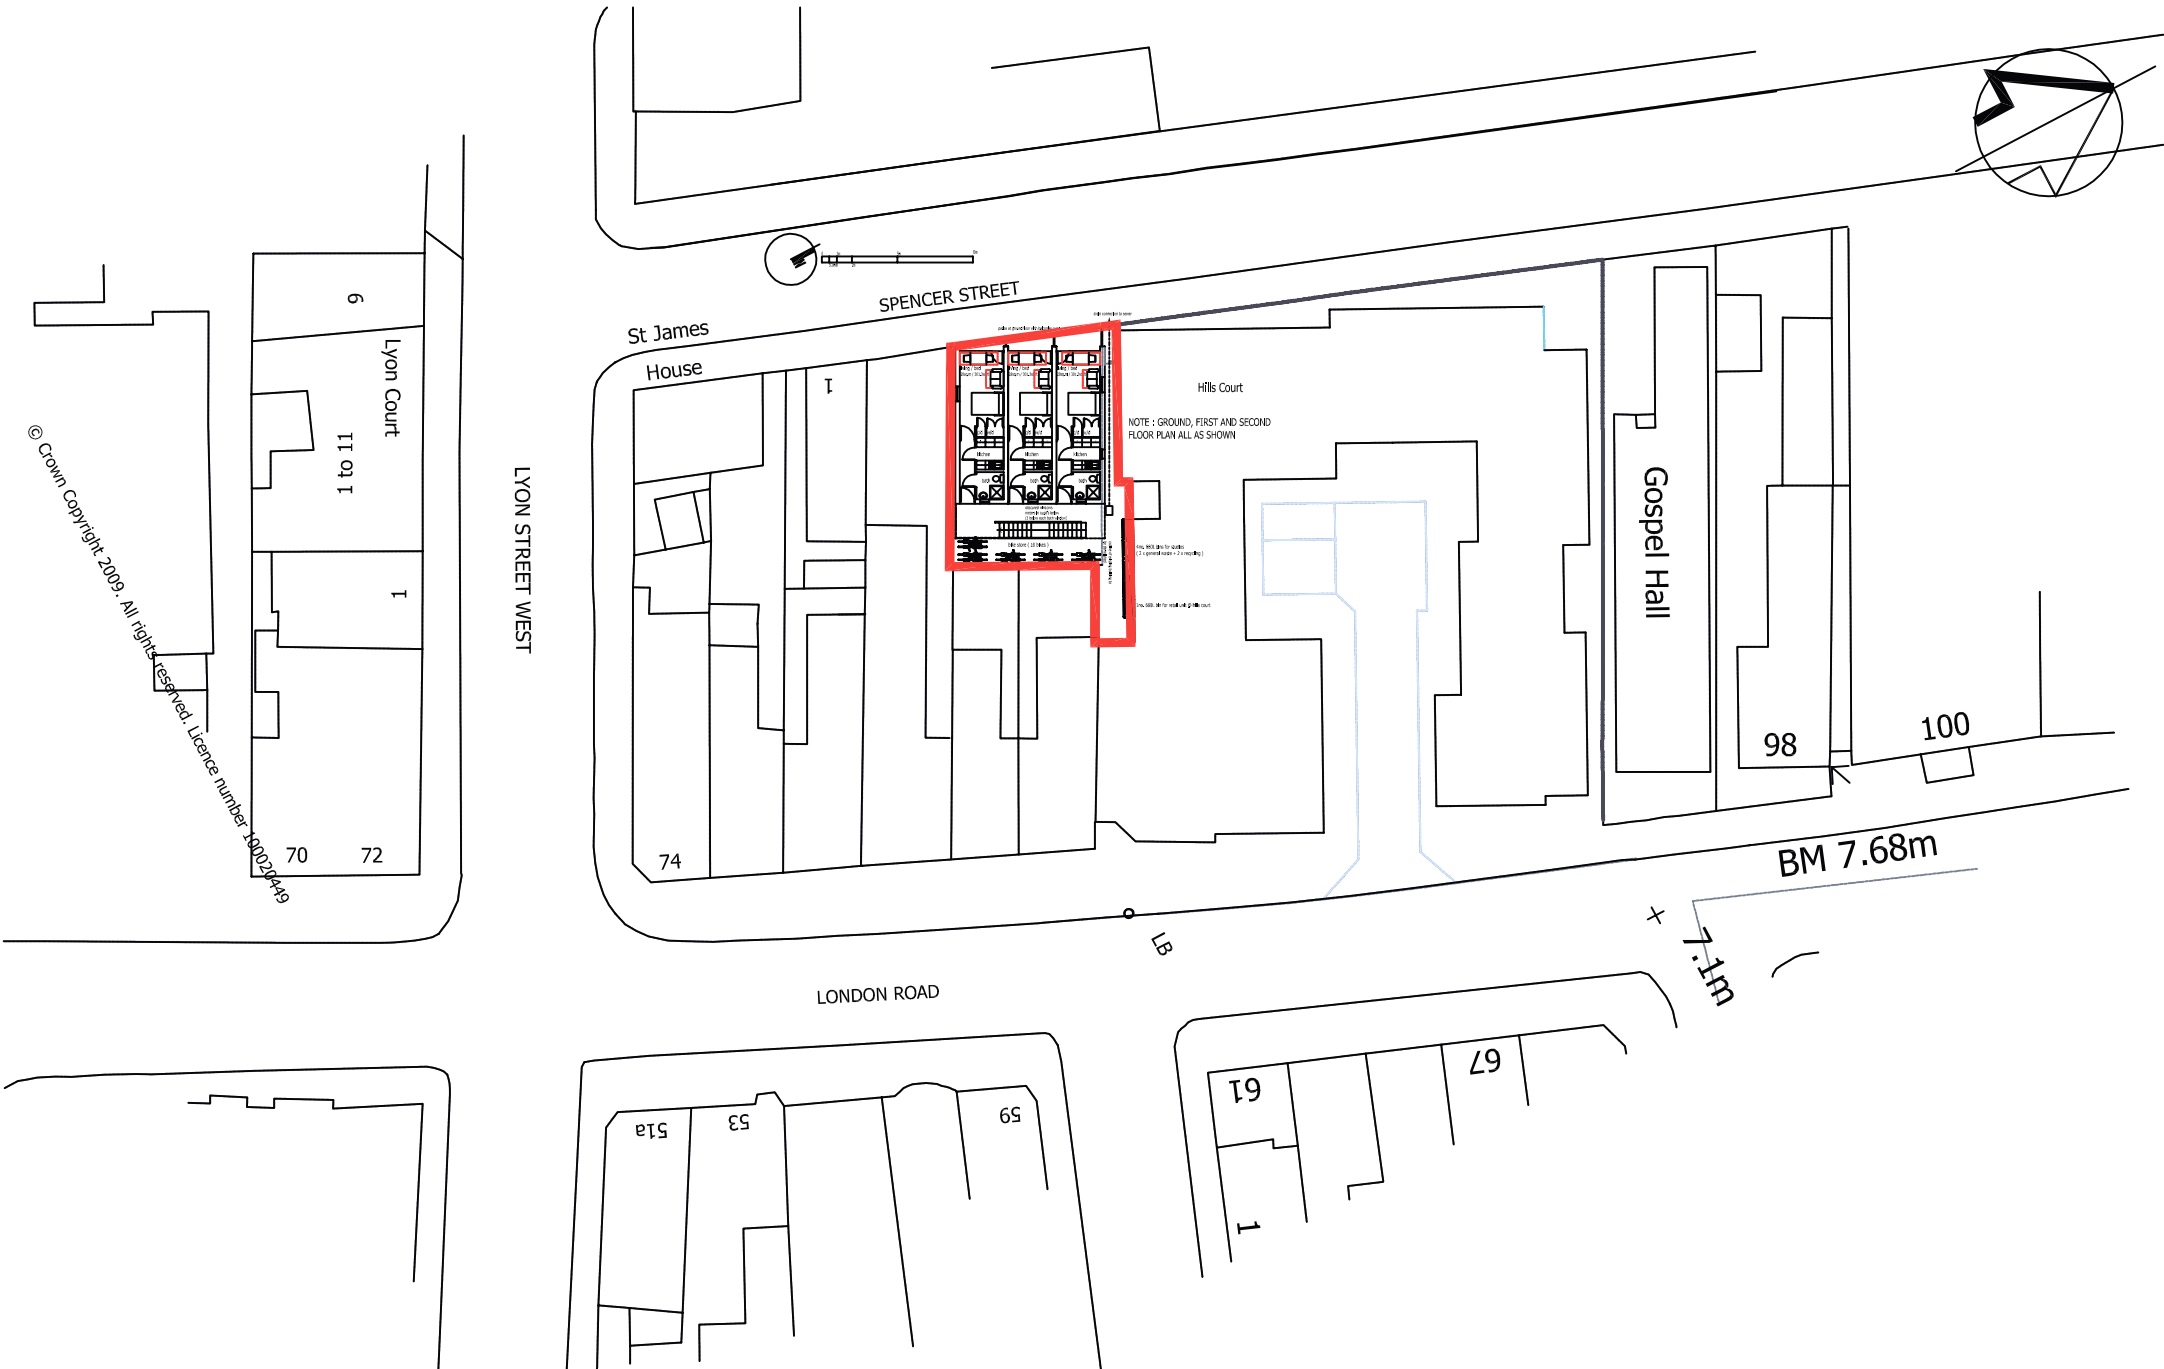

block plan

UNIT 2, MARTINS BARN, BIRDHAM ROAD
CHICHESTER, WEST SUSSEX, PO20 7BX
TEL: 01243 514131 FAX: 01243 511488
office@the-seaman-partnership.co.uk
www.the-seaman-partnership.co.uk

Project	3 Spencer Street, Bognor Regis.		Date	april 2010	Drawn by	sab
			Scales	1:1250 + 500	Status	planning
Drawing	Proposed Development - Block + Location Plan		Job No	TSP 317	Dwg No	01
					Revision	