





01 **Front Elevation**
Scale - 1:50

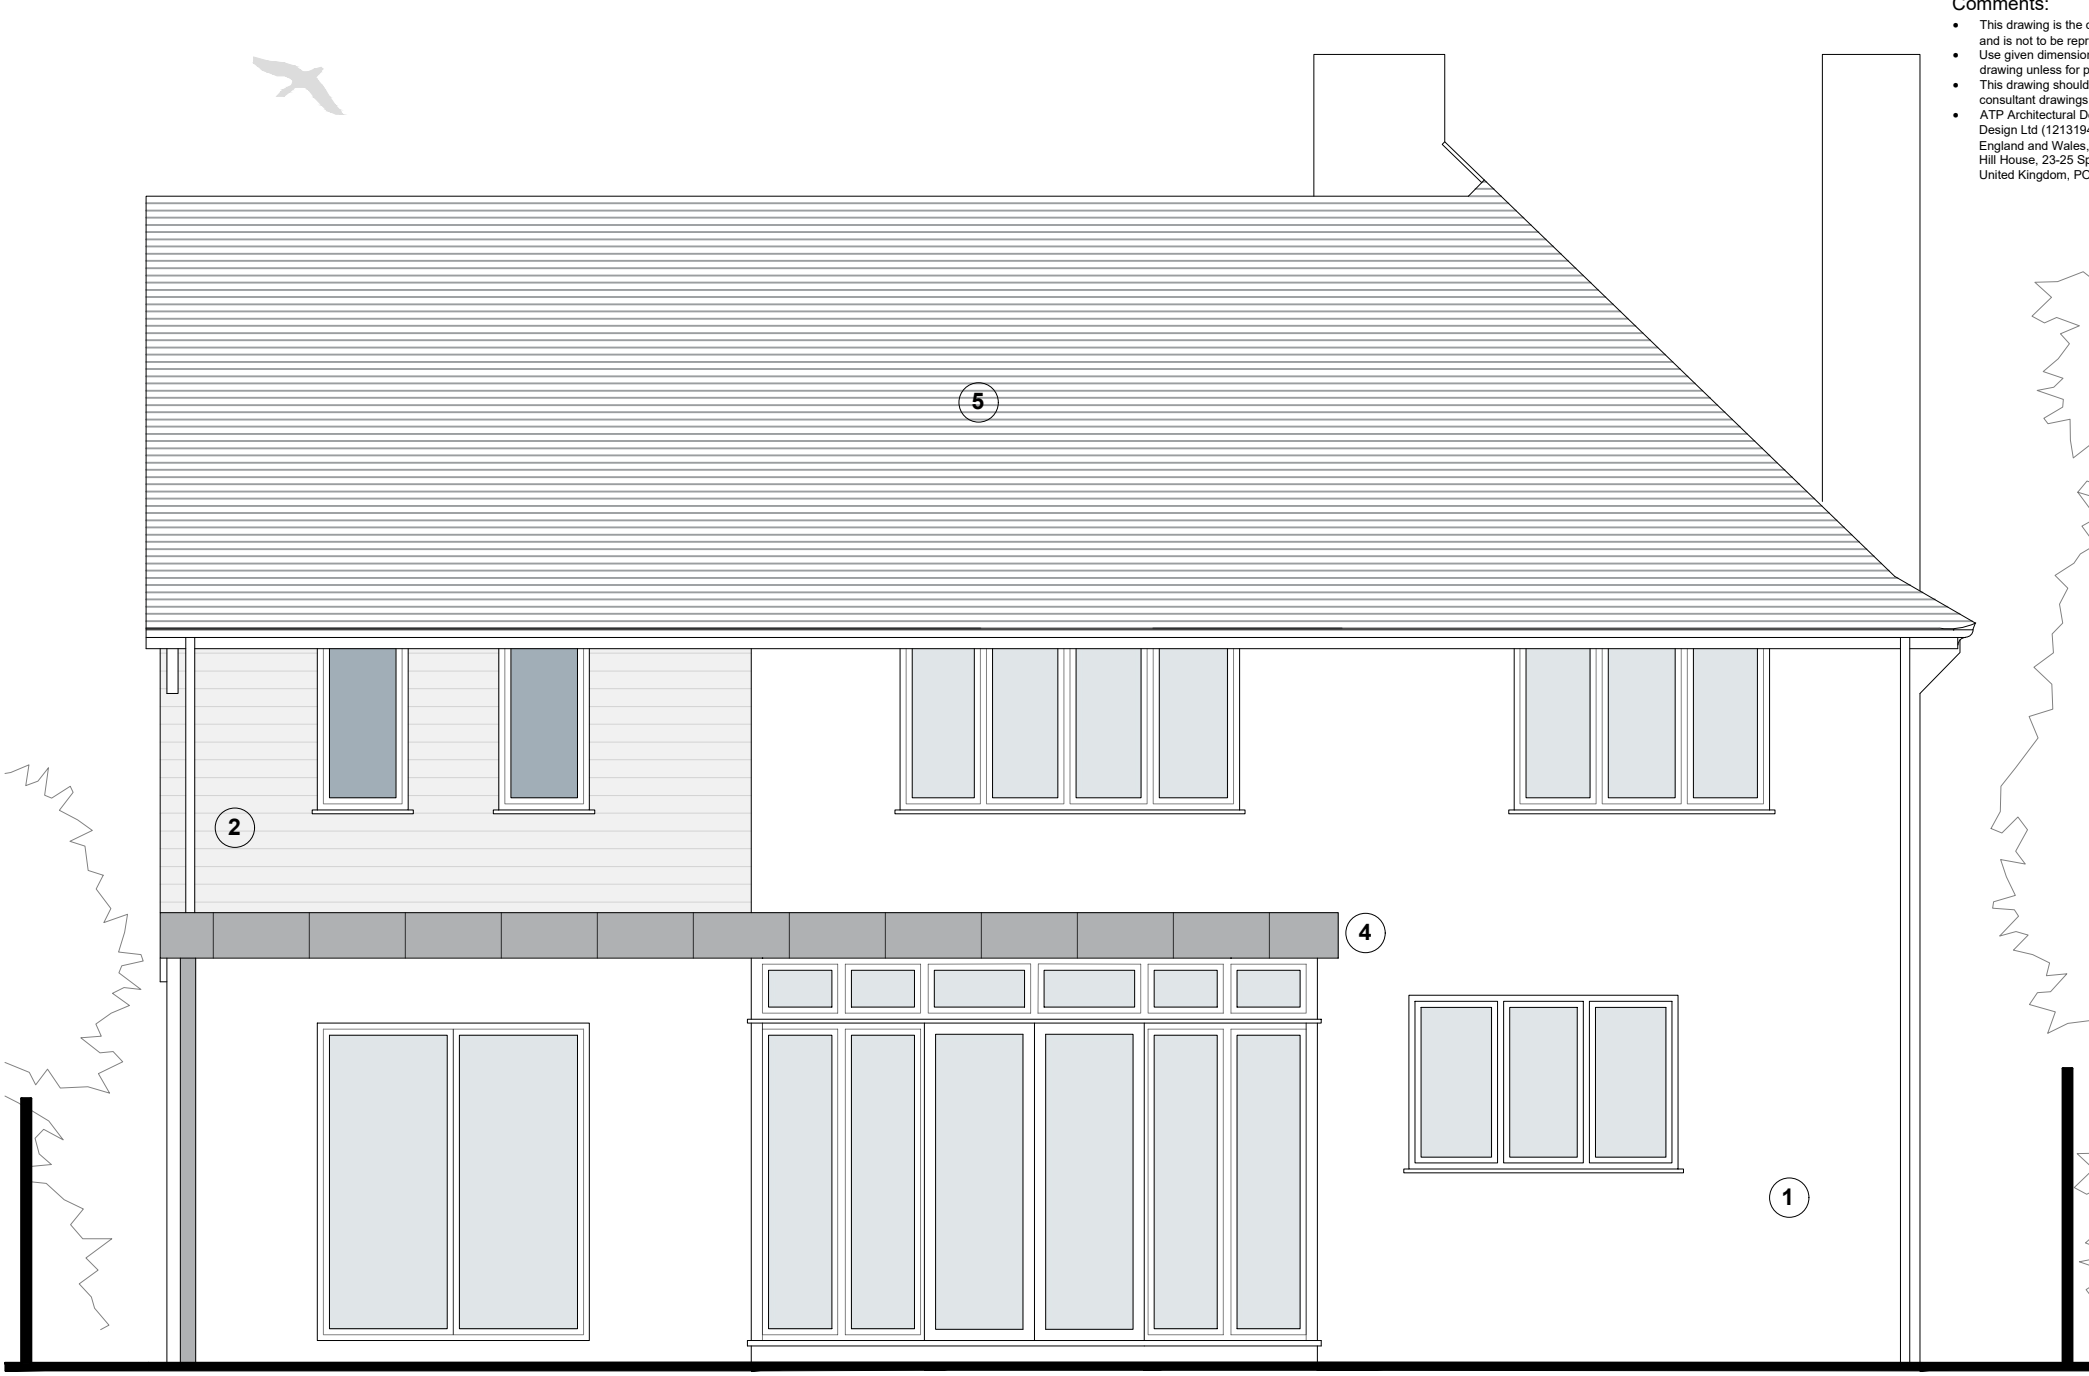

02 **Rear Elevation**
Scale - 1:50

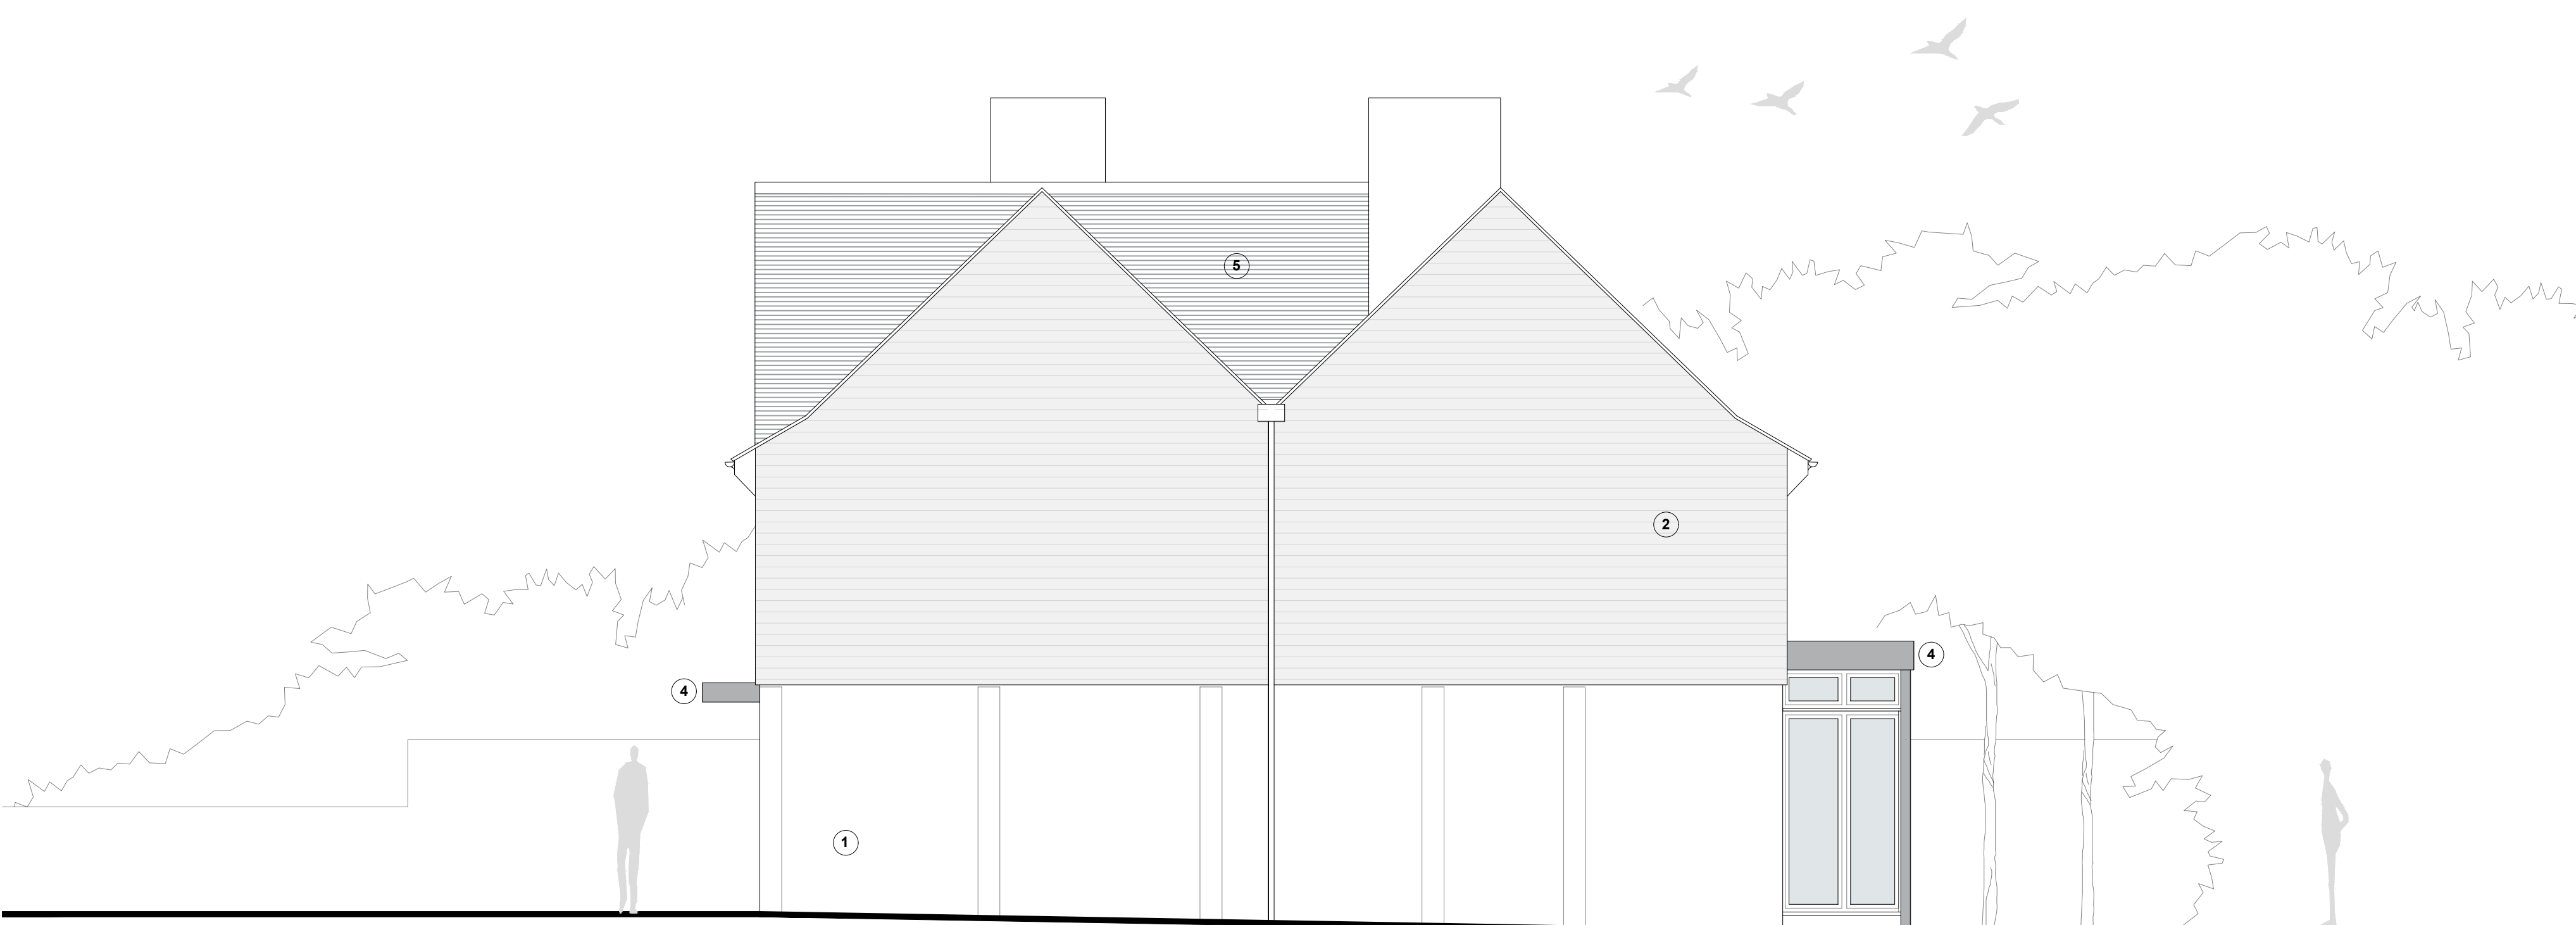

03 **Side Elevation**
Scale - 1:50

Comments:

- This drawing is the copyright of ATP Architectural Design and is not to be reproduced without prior written consent.
- Use given dimensions over scaling, do not scale from this drawing unless for planning purposes.
- This drawing should be read in conjunction with other consultant drawings, designs and calculations.
- ATP Architectural Design is the trading name of ATP Design Ltd (12131949) a private limited company in England and Wales, whose registered office is 1st Floor Hill House, 23-25 Spur Road, Cosham, Hampshire, United Kingdom, PO6 3DY.

Materials:

- 1- White render
- 2- Storm grey cedar cladding
- 3- Glazed Juliet balcony
- 4- Anthracite grey canopy
- 5- Mid-dark grey tiles

Revision

Revision status:

Drawing date: 19.5.2022

Client:

Nick Spooner

Project:

82 Victoria Drive
Bognor Regis
Side and rear extension

Ref:

22|130

Status:

Planning

Scale @ A2 1:50


1m 0 1m

Drawing:

Proposed Elevations

Number:

A203

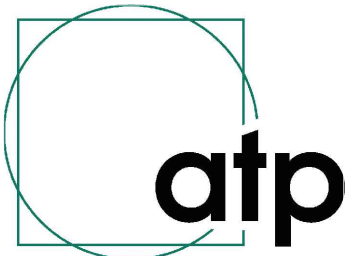

ATP Architectural Design

07590 762964 atpdesign@atpdesign.co.uk www.atpdesign.co.uk