
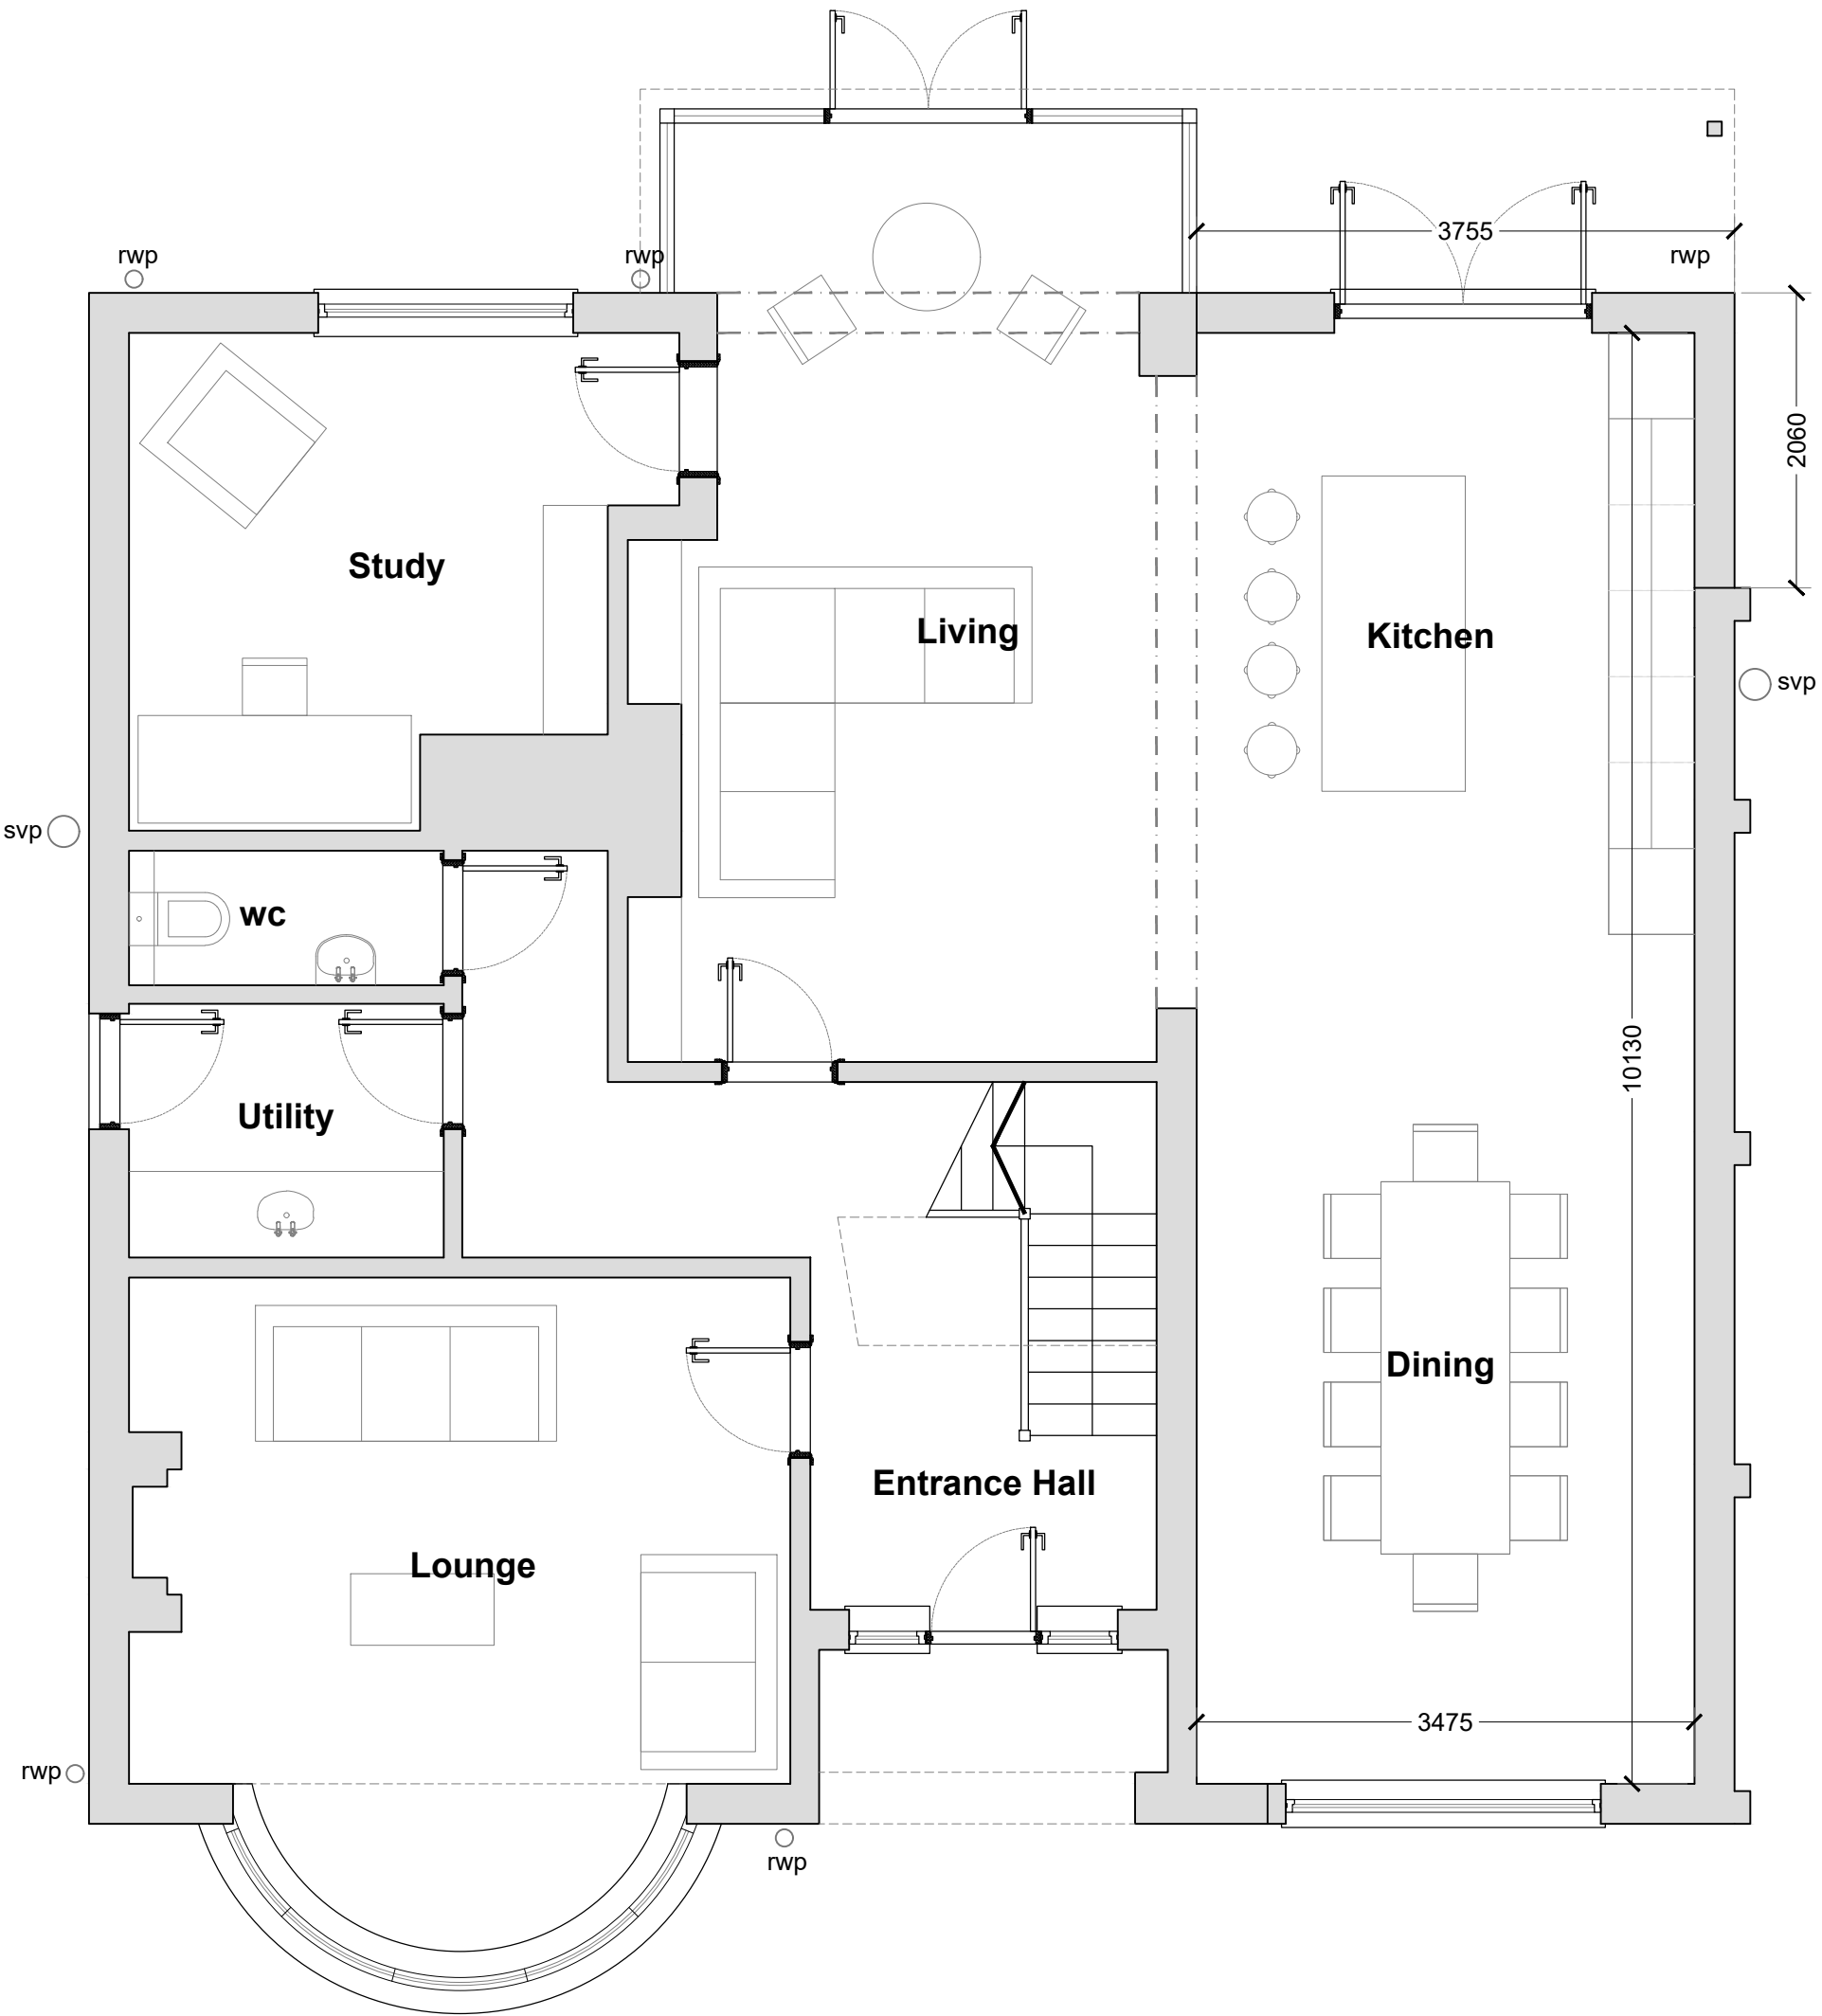
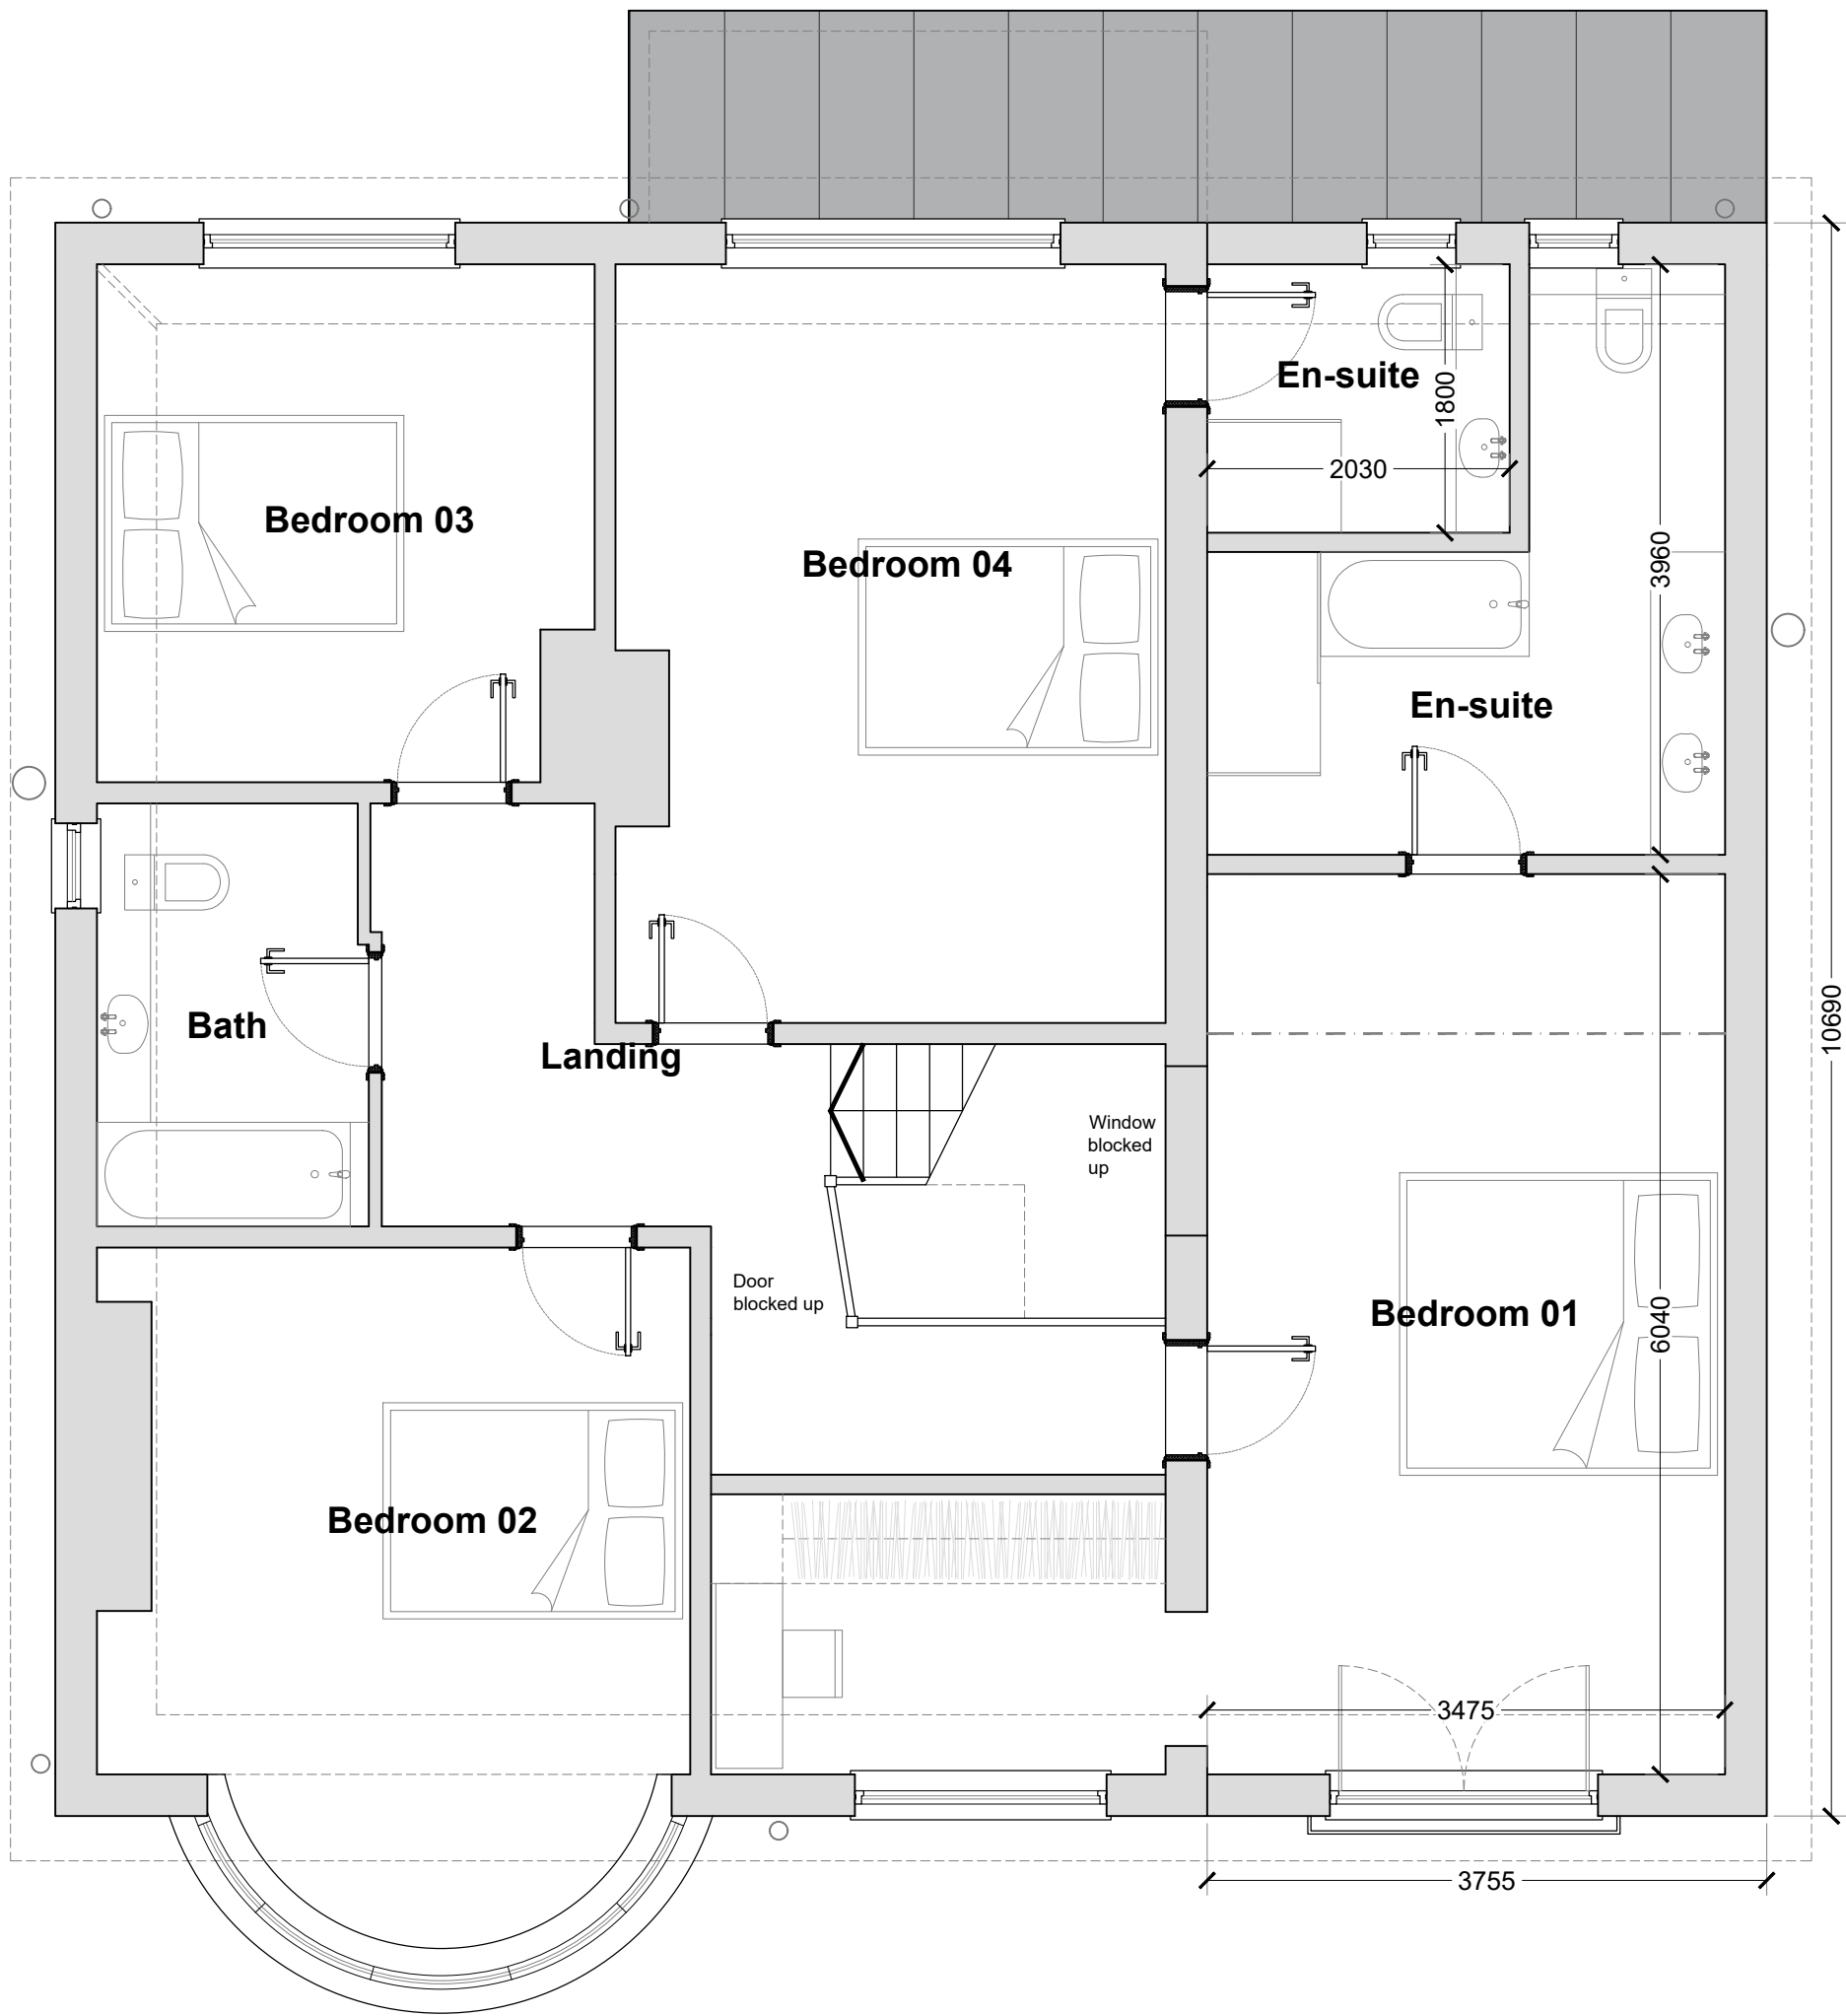


Comments:

- This drawing is the copyright of ATP Architectural Design and is not to be reproduced without prior written consent.
- Use given dimensions over scaling, do not scale from this drawing unless for planning purposes.
- This drawing should be read in conjunction with other consultant drawings, designs and calculations.
- ATP Architectural Design is the trading name of ATP Design Ltd (12131949) a private limited company in England and Wales, whose registered office is 1st Floor Hill House, 23-25 Spur Road, Cosham, Hampshire, United Kingdom, PO6 3DY.

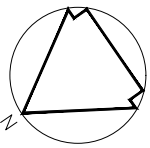

Revision	Date
Revision status:	
Drawing date: 19.5.2022	
Client:	
Nick Spooner	

Project:
**82 Victoria Drive
Bognor Regis
Side and rear extension**

Ref:
22|130

Status:
Planning

Scale @ A2 1:50
1m 0 1m

Drawing:
Proposed Floor plans

Number:
A105



ATP Architectural Design
07590 762964 atm@atpdesignltd.co.uk www.atpdesignltd.co.uk