

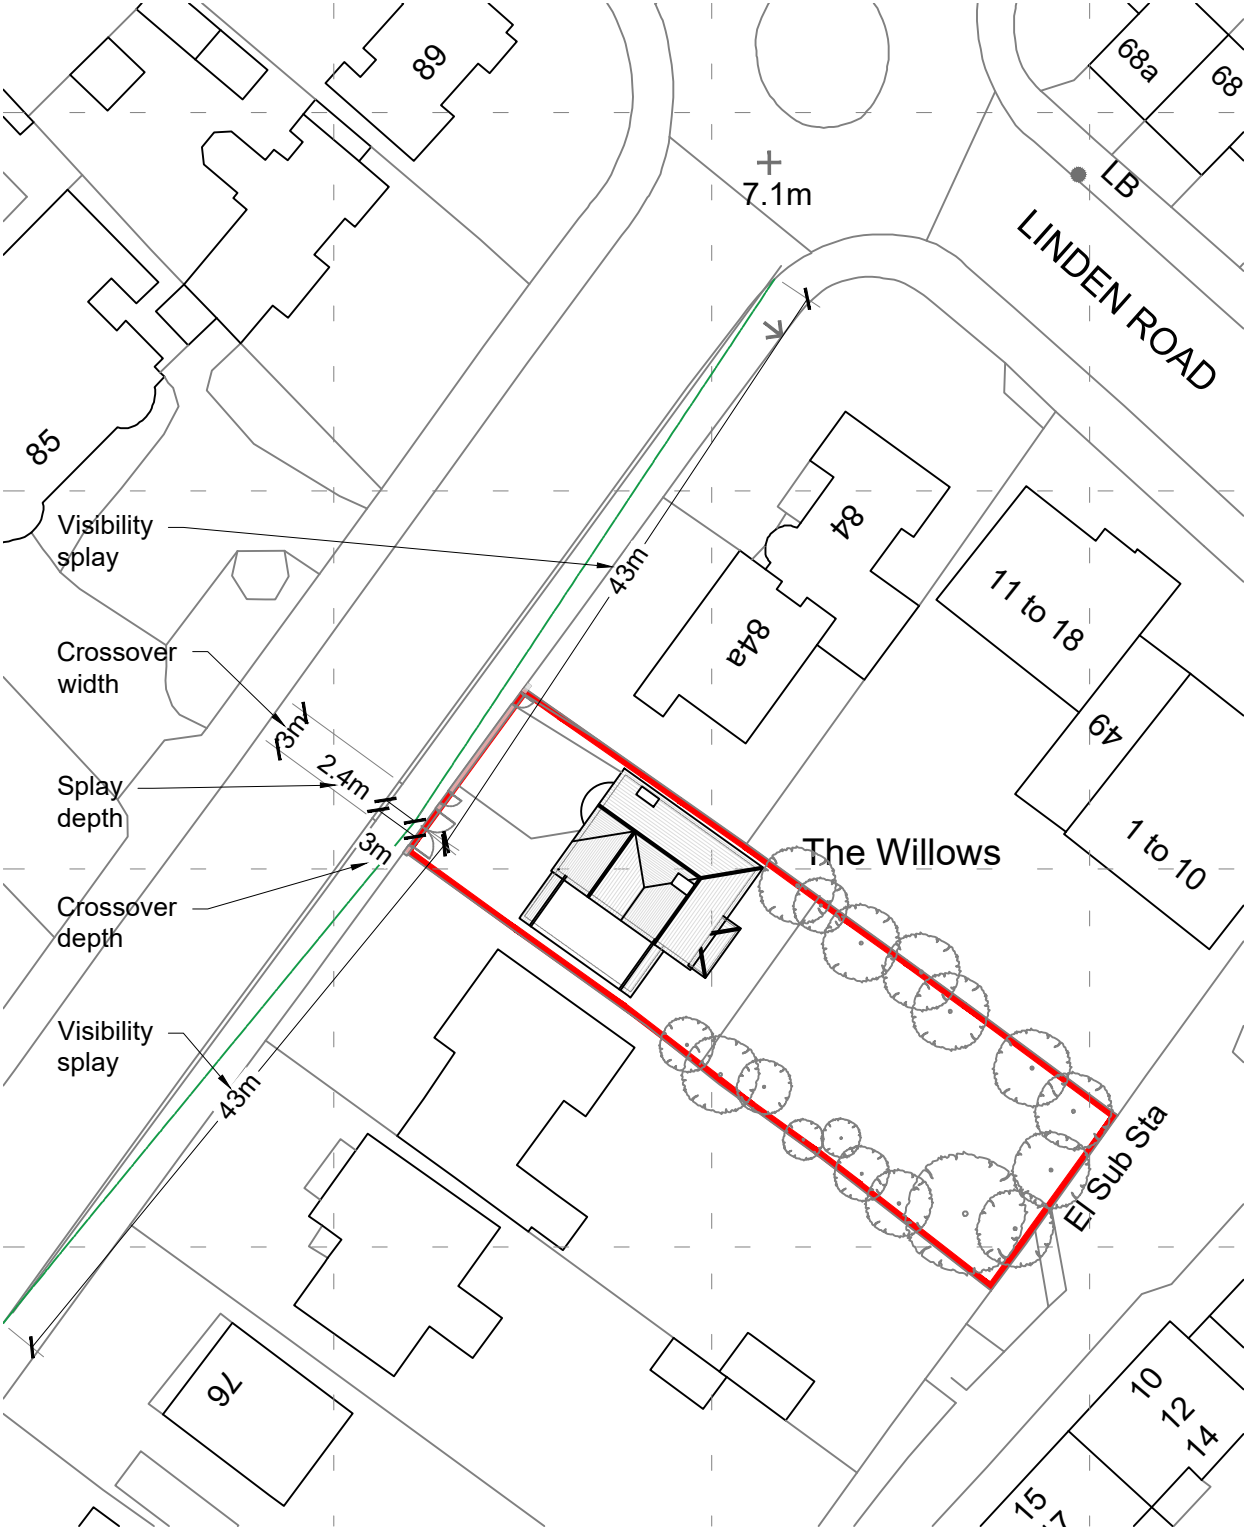


Comments:

- This drawing is the copyright of ATP Architectural Design and is not to be reproduced without prior written consent.
- Use given dimensions over scaling, do not scale from this drawing unless for planning purposes.
- This drawing should be read in conjunction with other consultant drawings, designs and calculations.
- ATP Architectural Design is the trading name of ATP Design Ltd (12131949) a private limited company in England and Wales, whose registered office is 1st Floor Hill House, 23-25 Spur Road, Cosham, Hampshire, United Kingdom, PO6 3DY.

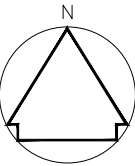

01 **Existing Site Plan**
Scale - 1:500

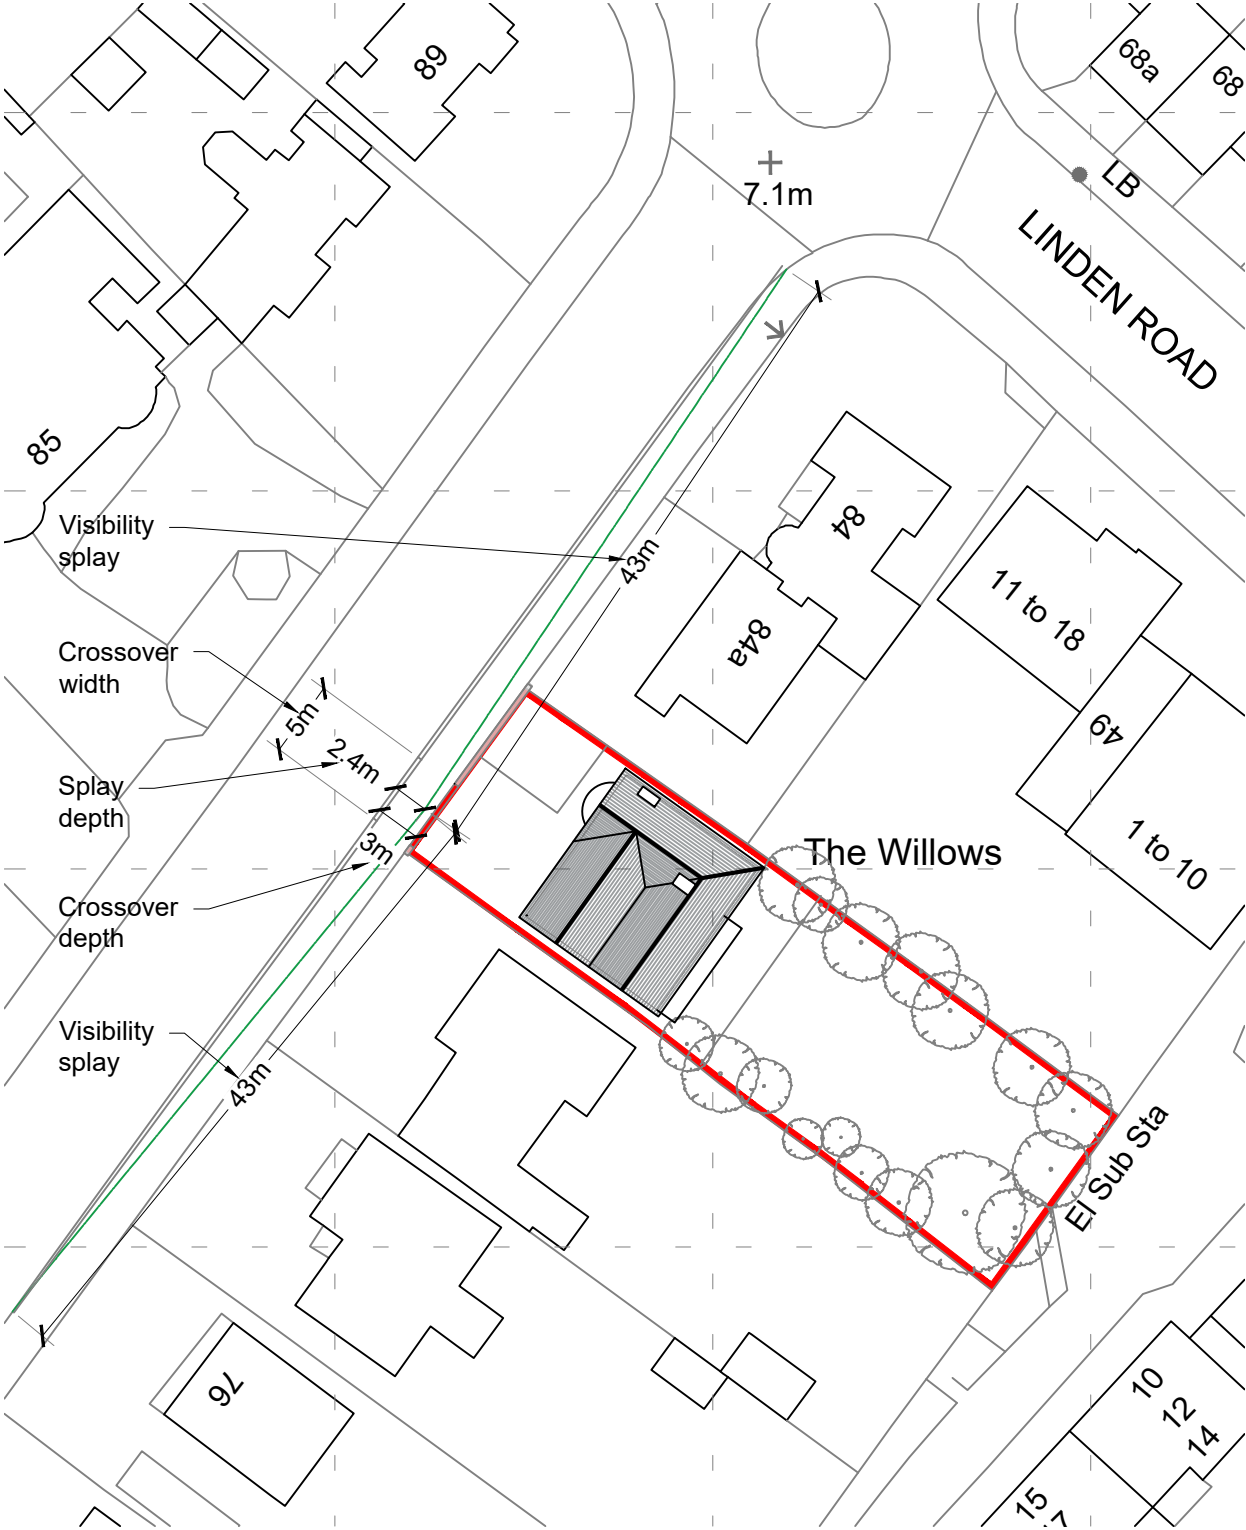

01 **Proposed Site Plan**
Scale - 1:500

Revision	Date
----------	------

Revision status:
Drawing date: 31.5.2022

Client:
Nick Spooner

Project:
**82 Victoria Drive
Bognor Regis
Side and rear extension**


Ref:
22|130

Status:
Planning

Scale @ A3 1:500
10m 0 10m

Drawing:
**Existing and Proposed
Site Plan**

Number:
A105

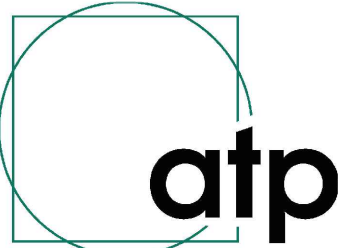

ARCHITECTURAL DESIGN

ATP Architectural Design
07590 762966 • tom@atpdesignltd.co.uk • www.atpdesignltd.co.uk