




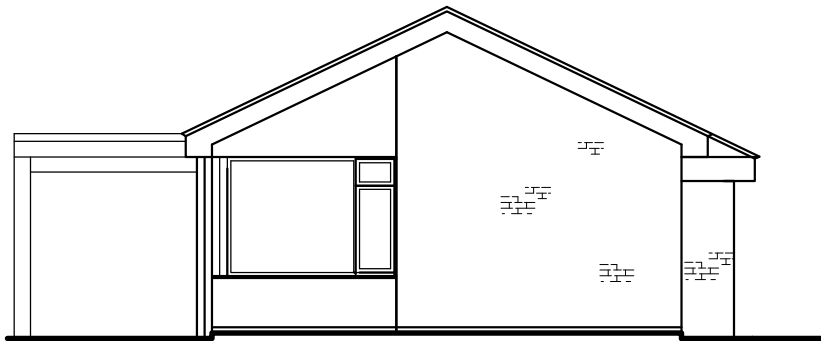


**Existing South Elevation**  
1:100 @ A3

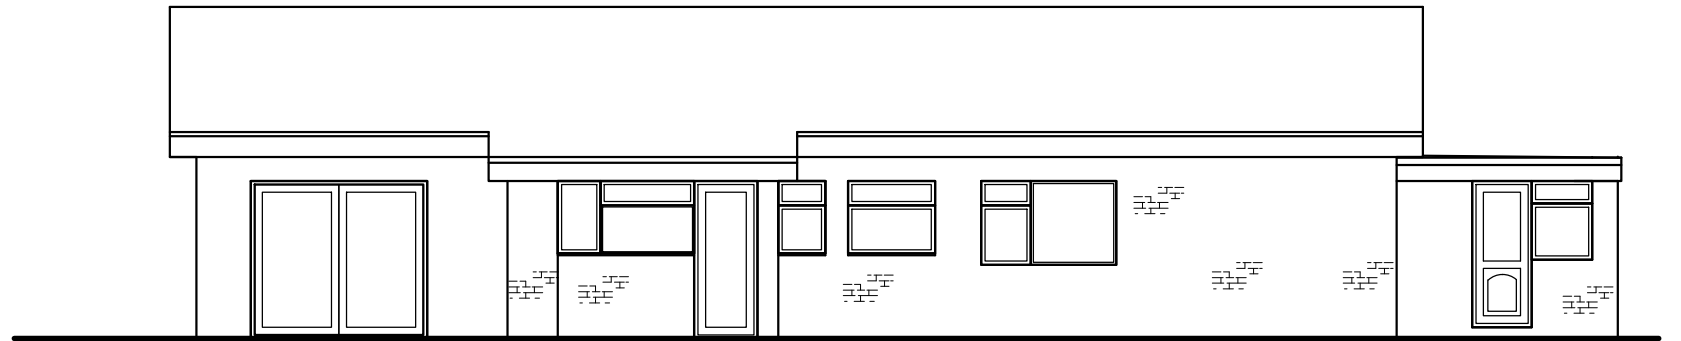

**Existing East Elevation**  
1:100 @ A3

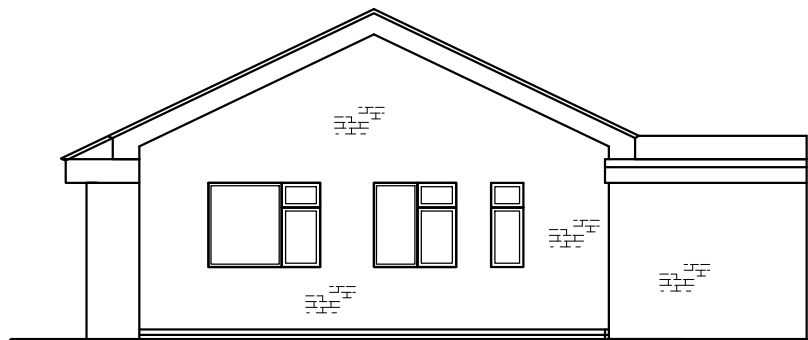

**Existing North Elevation**  
1:100 @ A3

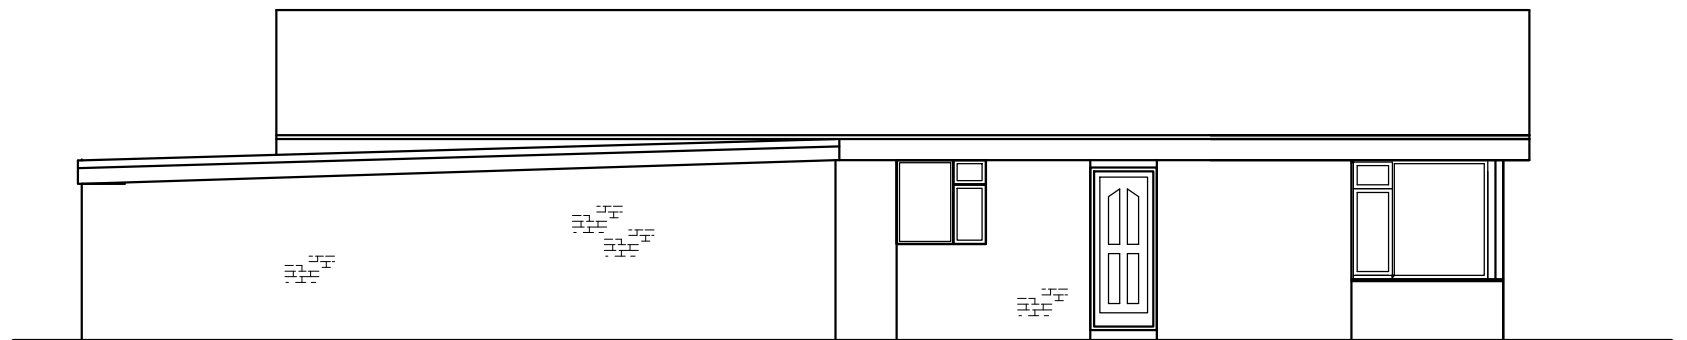

**Existing West Elevation**  
1:100 @ A3

Revisions

Chartered Architect

**LEAH M SHANAHAN** BA HONS DIP ARCH RIBA  
16 Jubilee Road, Waterloooville, Hants PO7 7RD  
m : 07972 258590  
e : leahmshanahan@hotmail.co.uk

|         |                            |     |                 |
|---------|----------------------------|-----|-----------------|
| client  | Mr and Mrs Jones           |     |                 |
| project | 99 Hook Lane, Bognor Regis |     |                 |
| drawing | Existing Elevations        |     |                 |
| job no. | 0120-DPA-03                | rev | date April 2014 |