




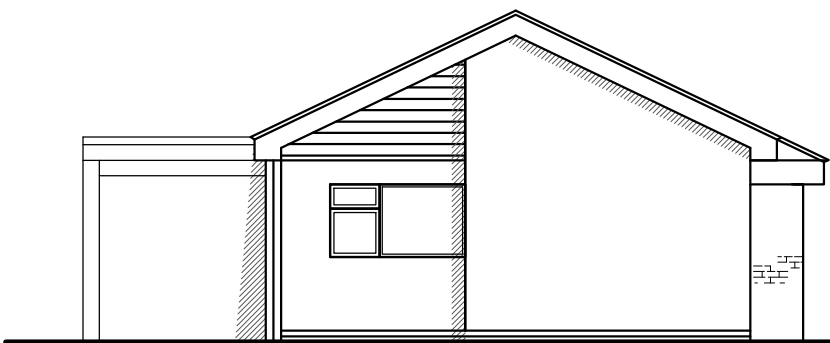


Proposed South Elevation
1:100 @ A3

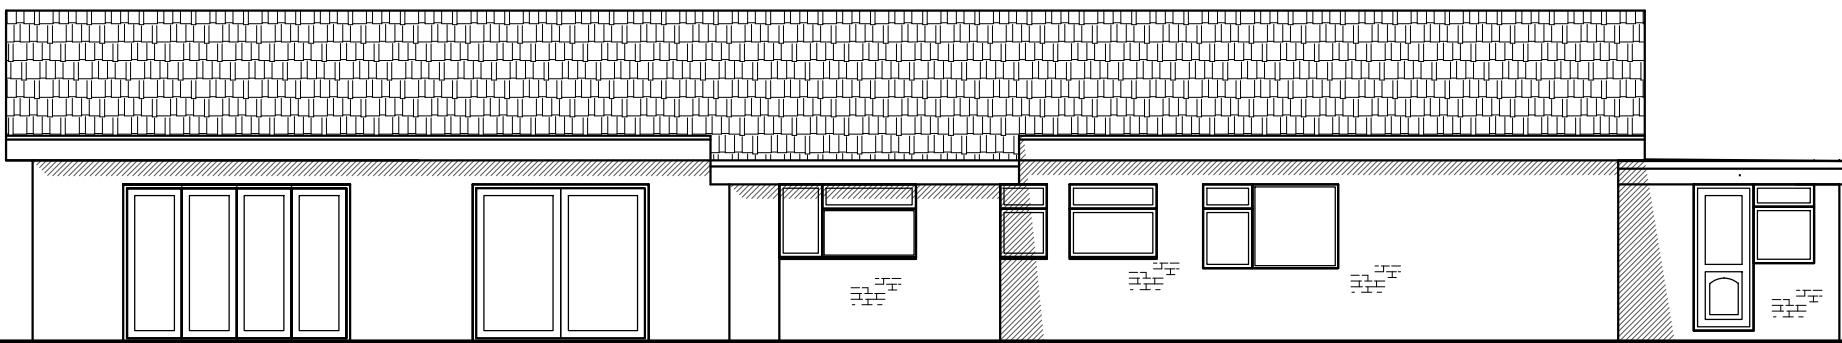

Proposed East Elevation
1:100 @ A3

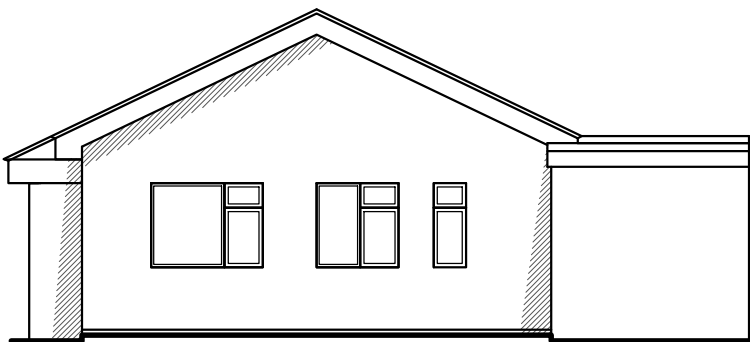

Proposed North Elevation
1:100 @ A3

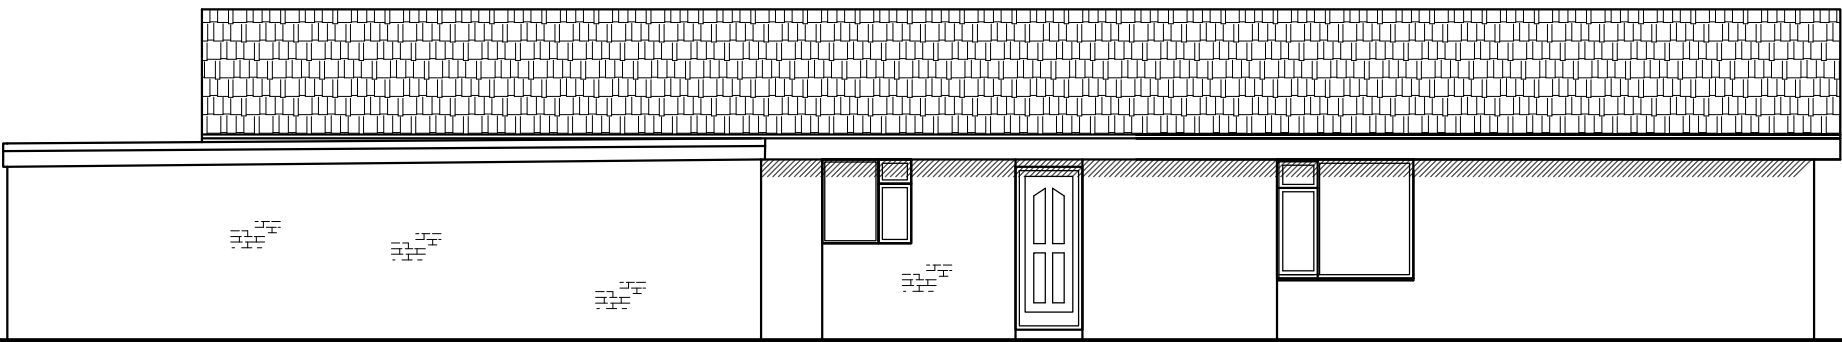

Proposed West Elevation
1:100 @ A3

Revisions

Chartered Architect

LEAH M SHANAHAN BA HONS DIP ARCH RIBA
16 Jubilee Road, Waterloooville, Hants PO7 7RD
m : 07972 258590
e : leahmshanahan@hotmail.co.uk

client	Mr and Mrs Jones		
project	99 Hook Lane, Bognor Regis		
drawing	Proposed Elevations		
job no.	0120-DPA-04	rev	date April 2014