



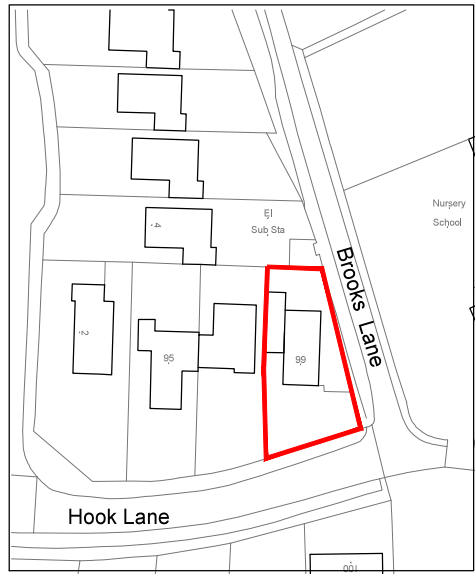


©Crown Copyright. All rights reserved. Licence no. 100019980

Location Plan
1:1250 @ A3

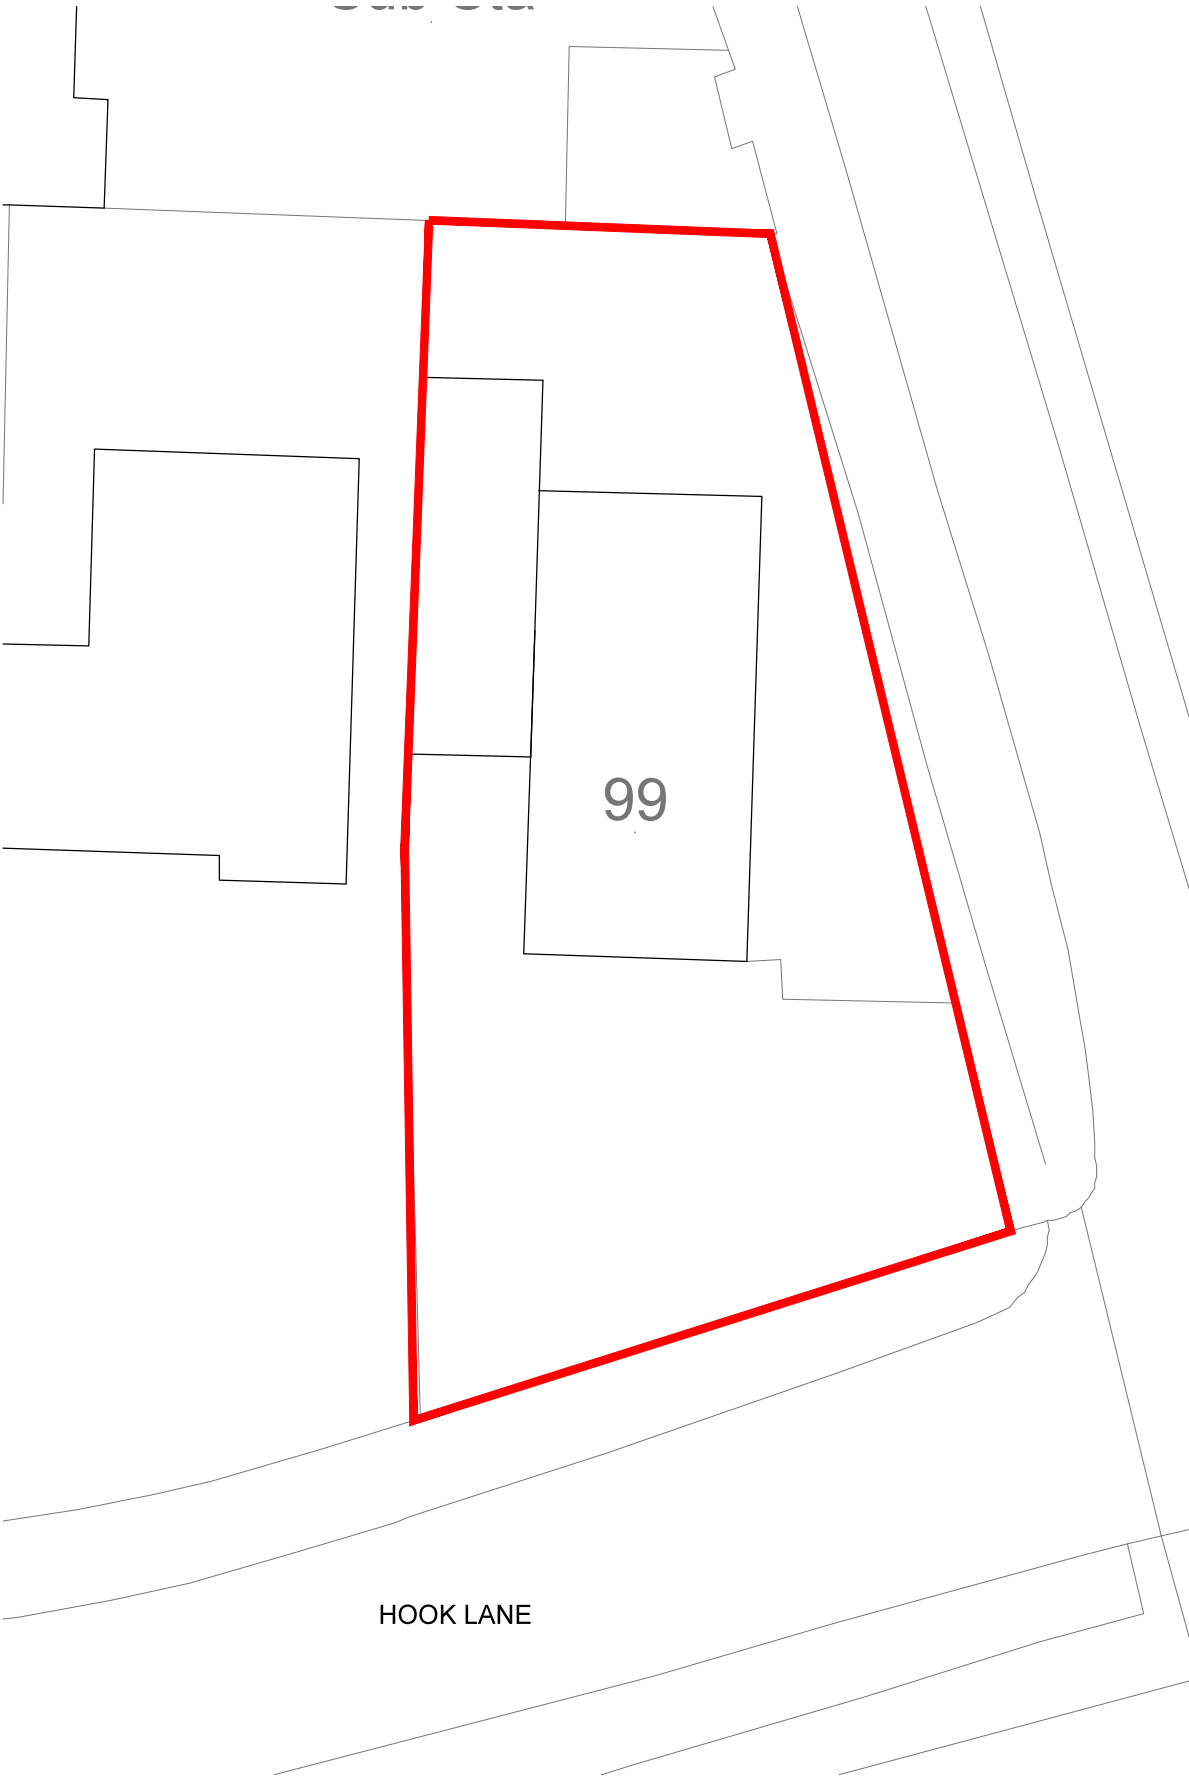

Existing Site Plan
1:200 @ A3

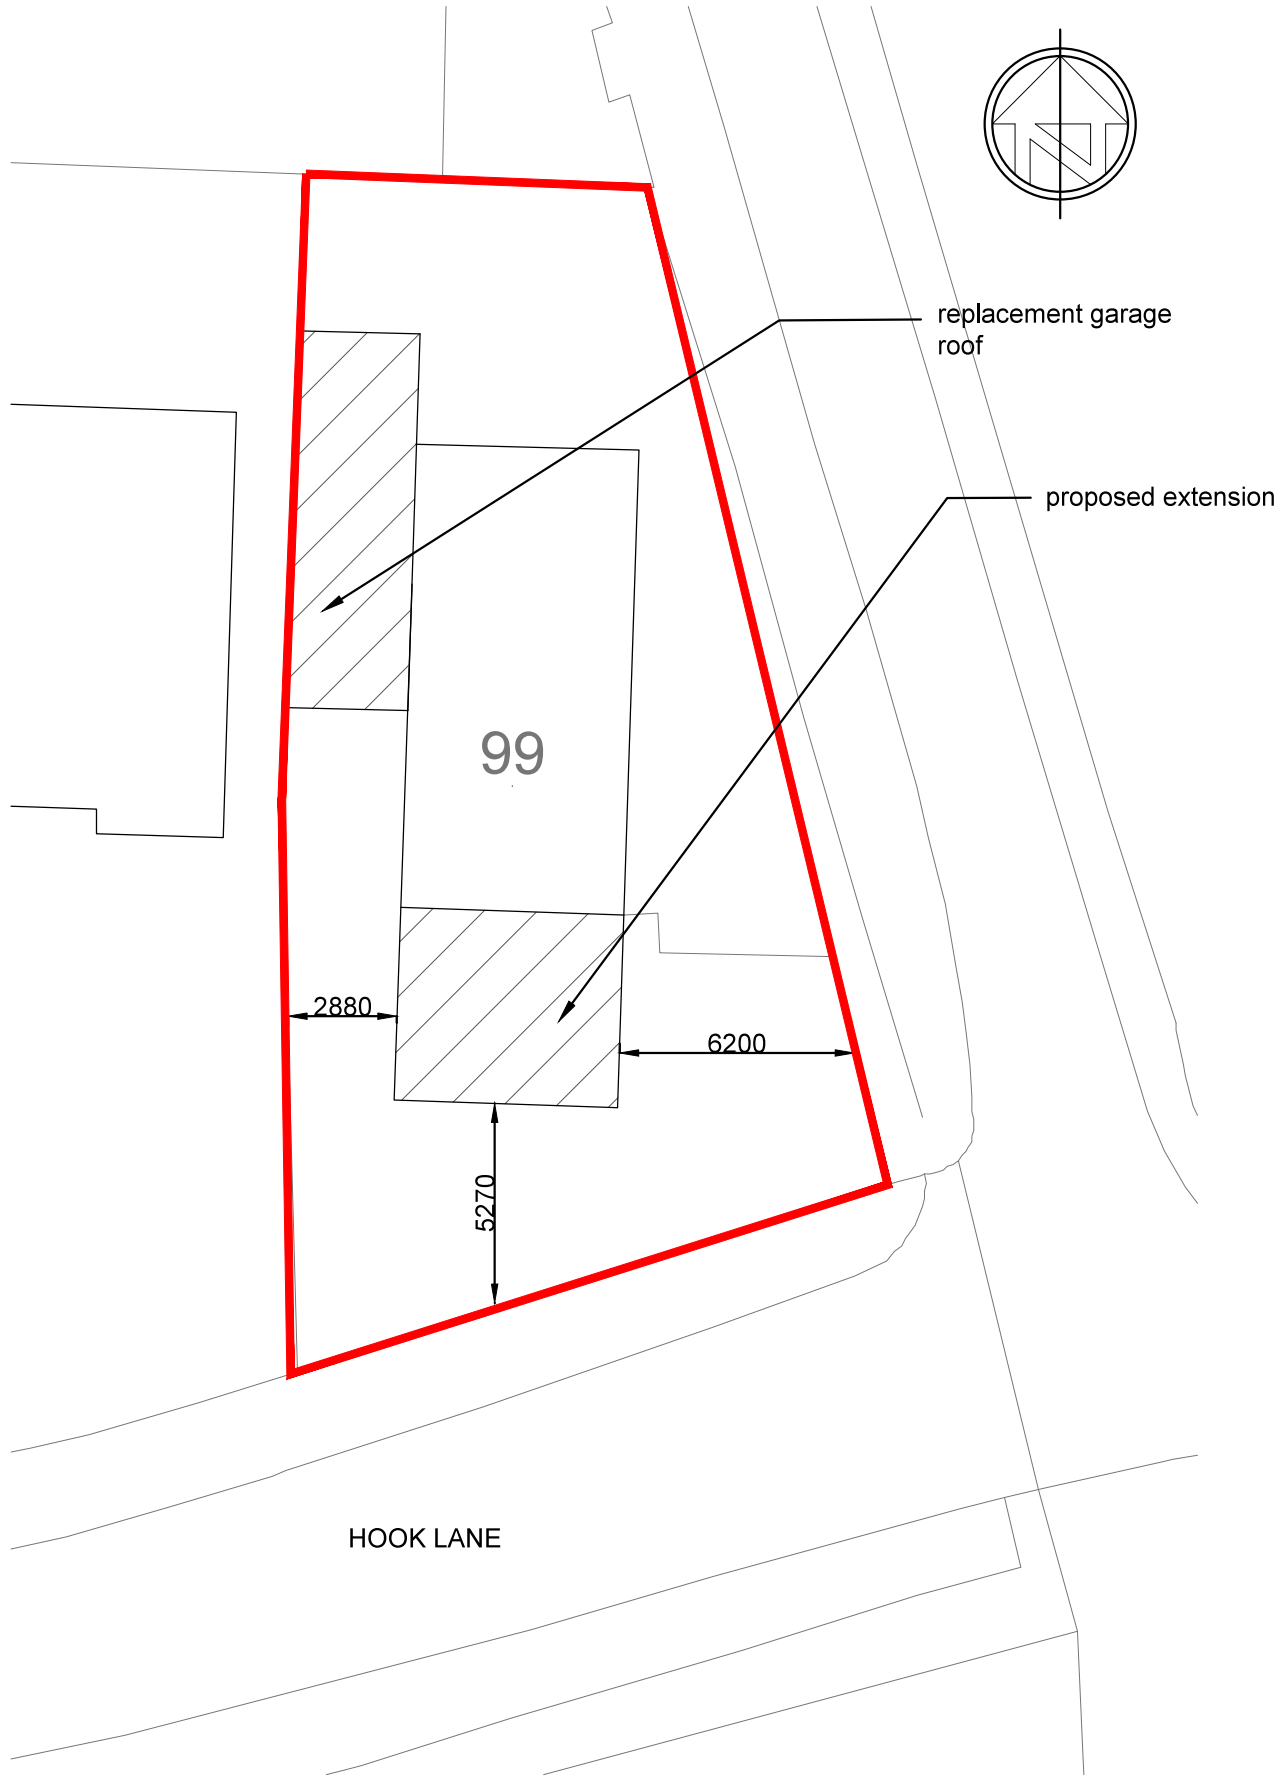

Proposed Site Plan
1:200 @ A3

Revisions

Chartered Architect

LEAH M SHANAHAN BA HONS DIP ARCH RIBA
16 Jubilee Road, Waterlooville, Hants PO7 7RD
m : 07972 258590
e : leahmshanahan@hotmail.co.uk

client	Mr and Mrs Jones		
project	99 Hook Lane, Bognor Regis		
drawing	Location and Site Plan		
job no.	0120-DPA-01	rev	date April 2014