



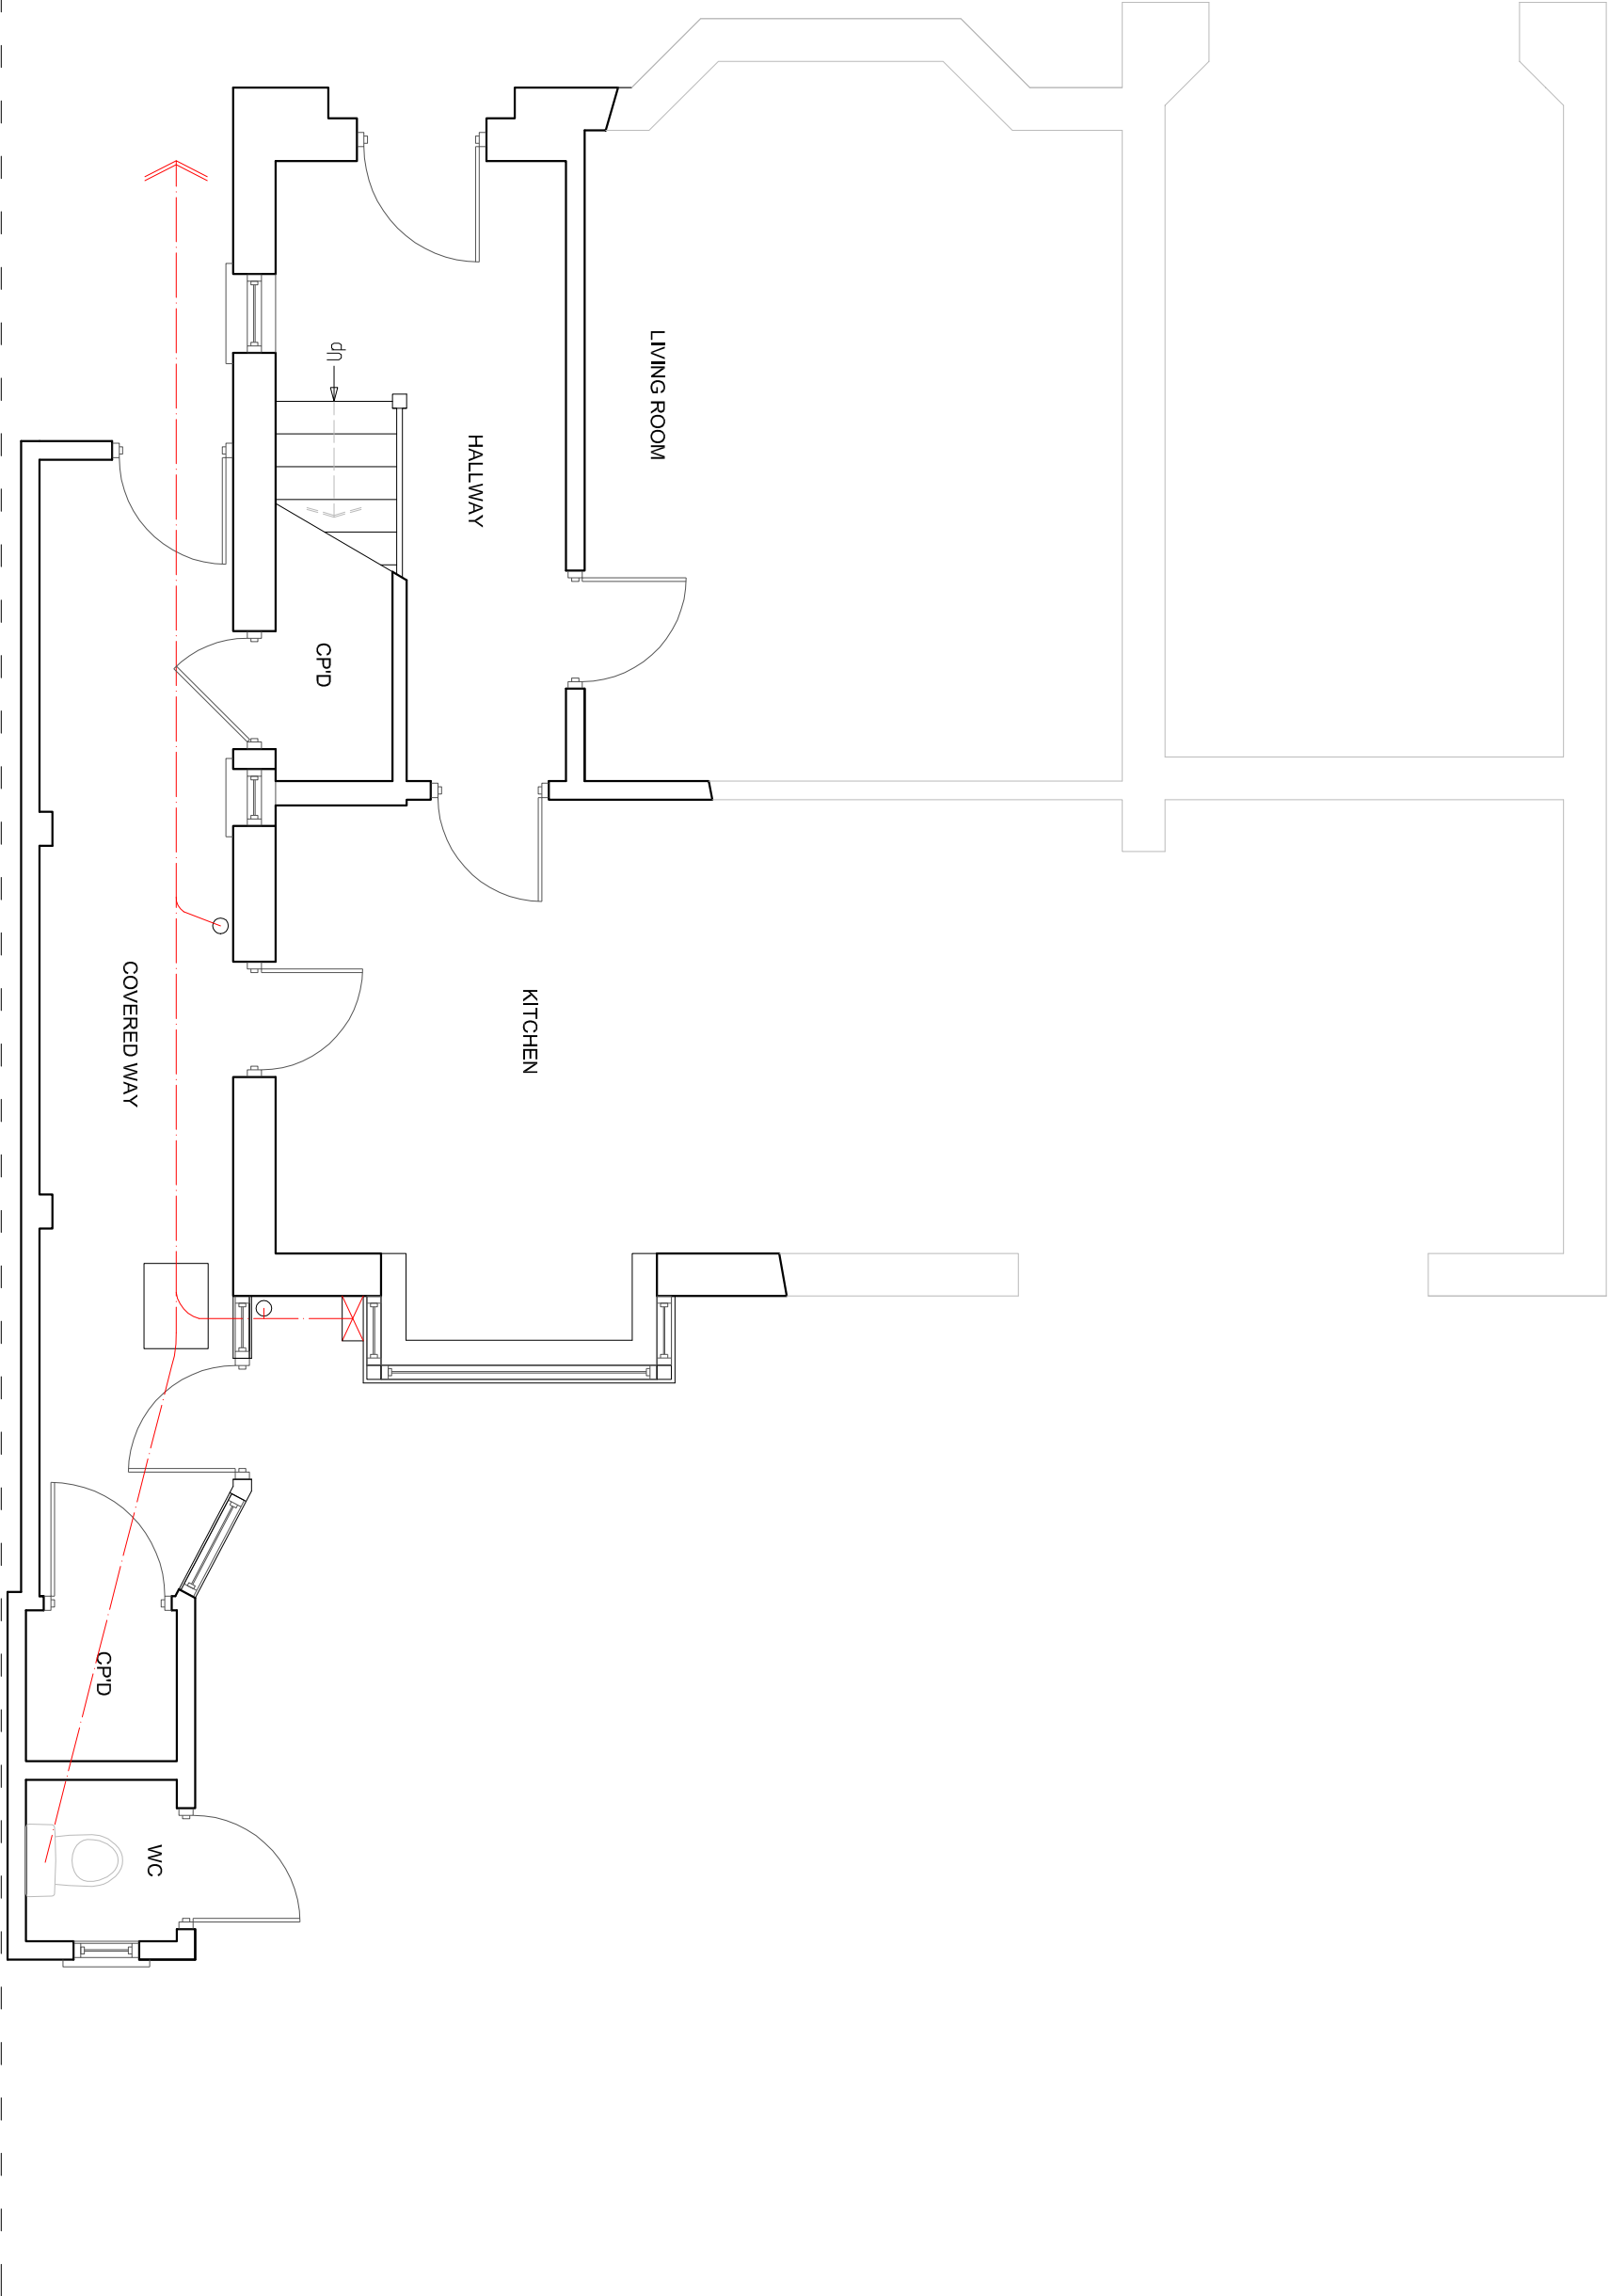

Boundary - actual position to be established and agreed between neighbours.

EXISTING GROUND FLOOR PLAN

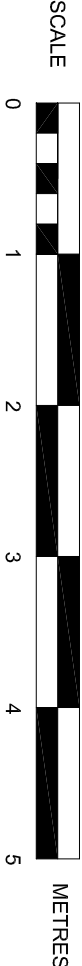

SUSSEX BUILDING CONSULTANCY LIMITED	
29 HILLSBORO ROAD, BOGNOR REGIS, WEST SUSSEX.	
SCALE - 1/50 REV - DATE - 02/10/2014	
 LABC partner	3 NORTHCOTE ROAD BOGNOR REGIS PO21 5LZ TEL/FAX - (01243) 861379