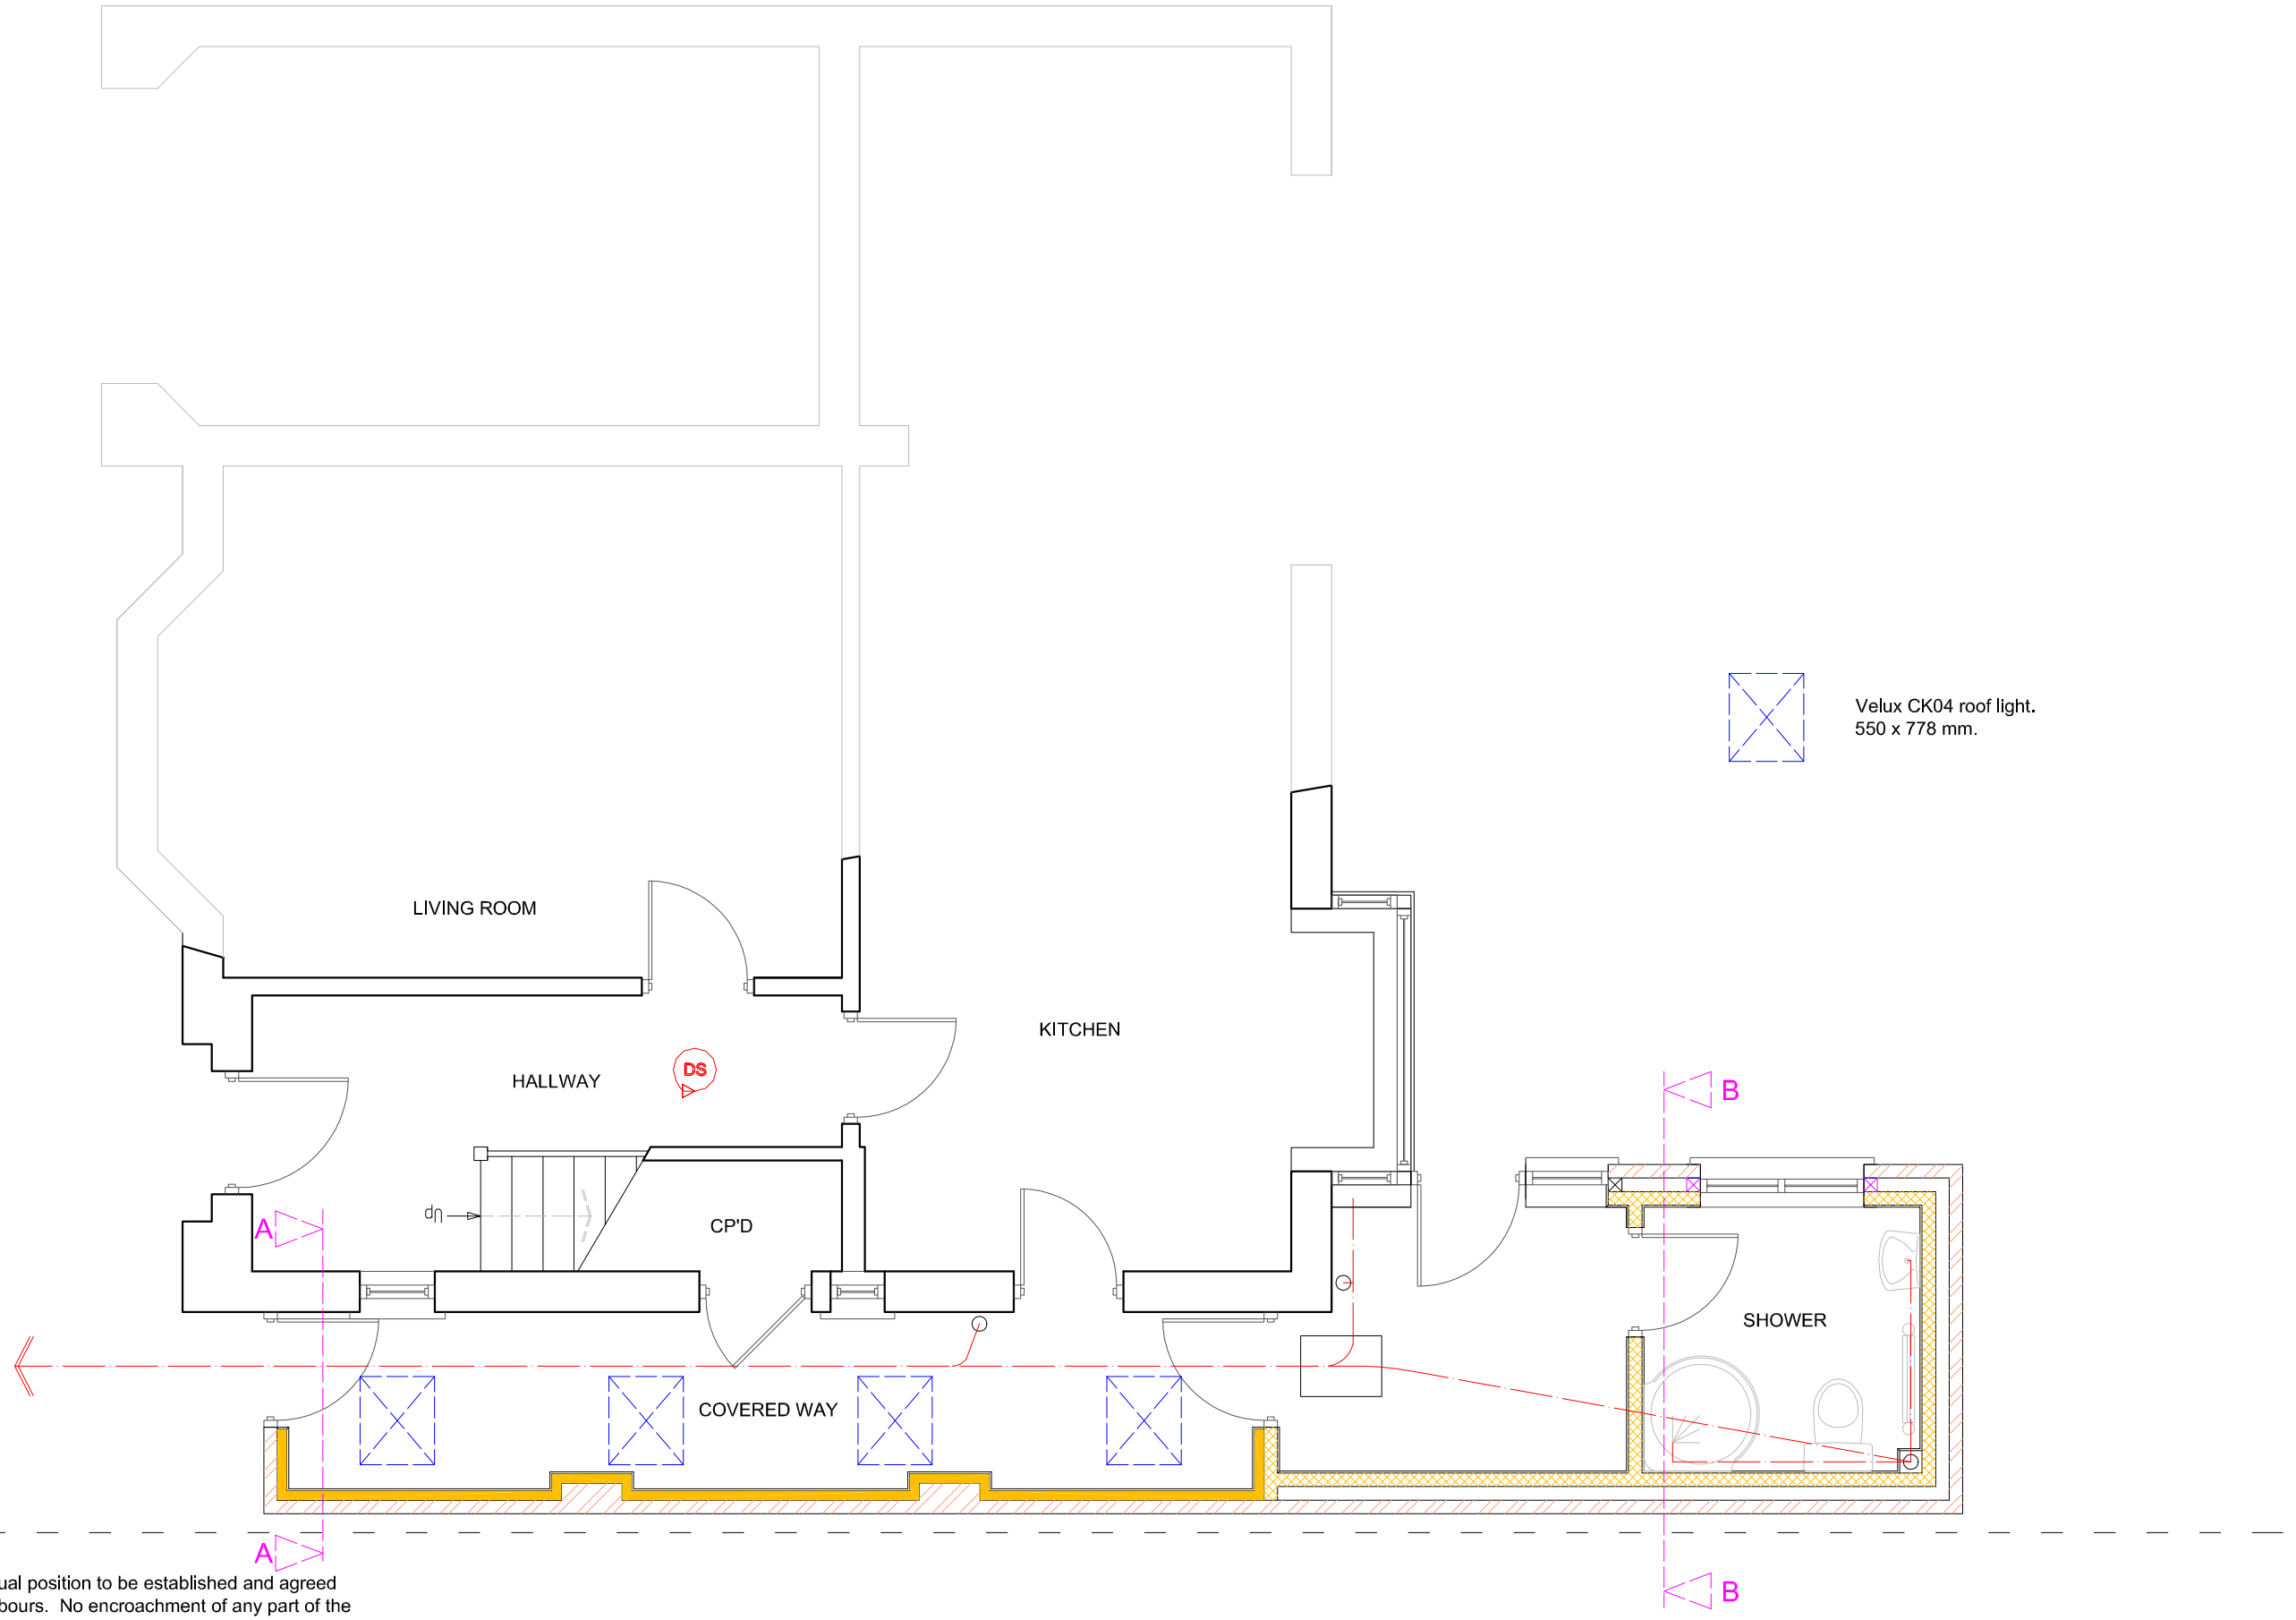

Velux CK04 roof light.
550 x 778 mm.

Boundary - actual position to be established and agreed between neighbours. No encroachment of any part of the building over the boundary - above, at or below ground level.

PROPOSED GROUND FLOOR PLAN

SCALE 0 1 2 3 4 5 METRES

SUSSEX BUILDING CONSULTANCY LIMITED

29 HILLSBORO ROAD,
BOGNOR REGIS, WEST SUSSEX.

SCALE - 1/50 REV - B DATE - 05/12/2014

partner LABC
3 NORTHCOTE ROAD
BOGNOR REGIS
PO21 5LZ
TEL/FAX - (01243) 861379

ARUN DISTRICT COUNCIL BR/11/15/HH