This drawing is the copyright of H.J.CONCEPTS LTD and may not be copied, altered or reproduced in any way without their written authority ©H J Concepts Limited 2017

Do not scale this drawing. Use written dimensions only.
All dimensions shall be checked on site prior to commencement of work.

IF IN DOUBT ASK

DO NOT SCALE: This note may be omitted for **PLANNING PURPOSES ONLY.** Original documents only may be relied upon. Inaccuracies may occur due to printing, scanning and other forms of copying.

This drawing has been produced for **Gardner and Scardifield Ltd** for the works at **Unit B Durban Road Bognor Regis PO22 9QT** and is submitted as part of a planning application and is not intended for use by any other person or for any other purpose

Legend

- Existing structure
- New masonry
- New 130 Studwork
- New 210 Studwork
- Demolished structure
- Span of First floor Concrete Beam & Infill Block Floor
- Span of 250 x 50 timber joists supporting chipboard and asbestos roof under first floor

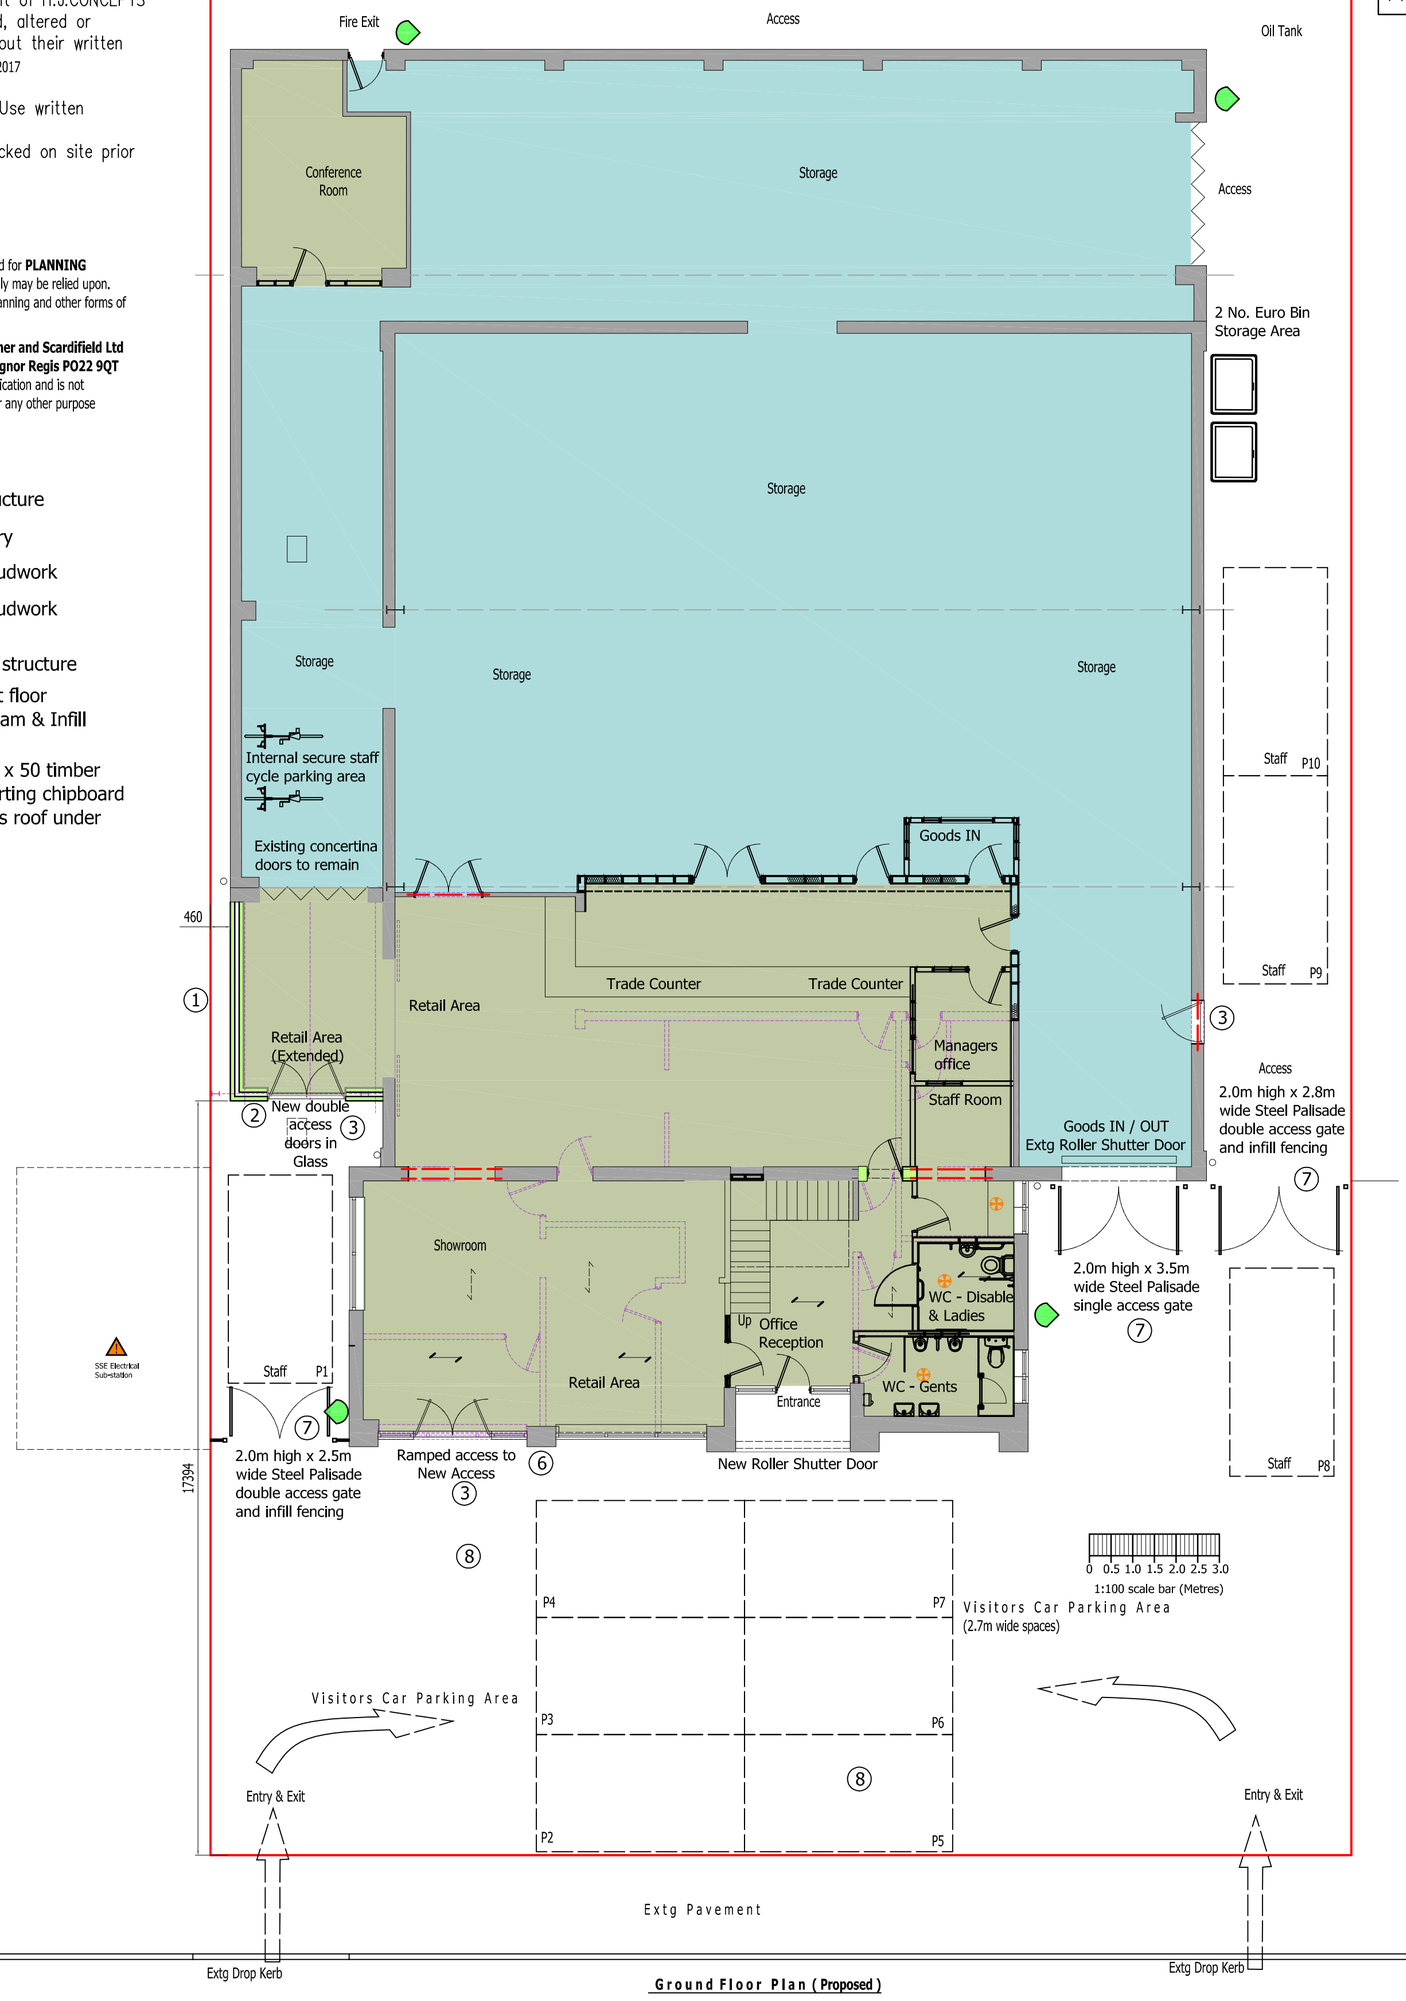

Ground Floor Plan (Proposed)

Proposed Building Classification

Demolished elements

Site Boundary

B1 Office 86.30M² (First Floor)

B8 Storage 417.90M²

A1 Retail Sales Area 207.90M²

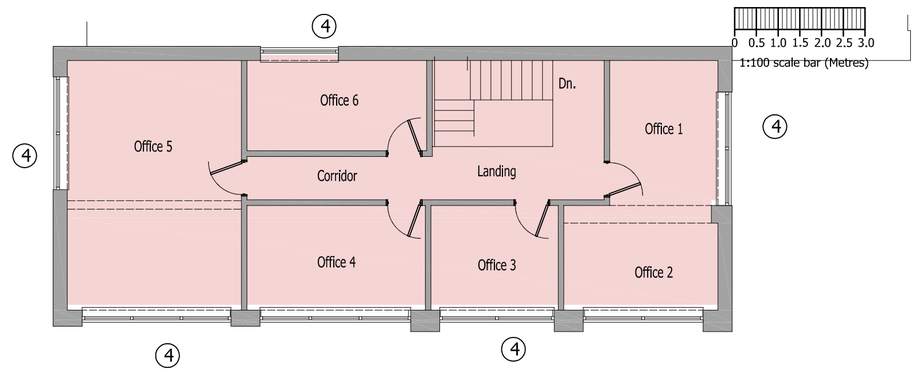

First Floor Plan (No Change)

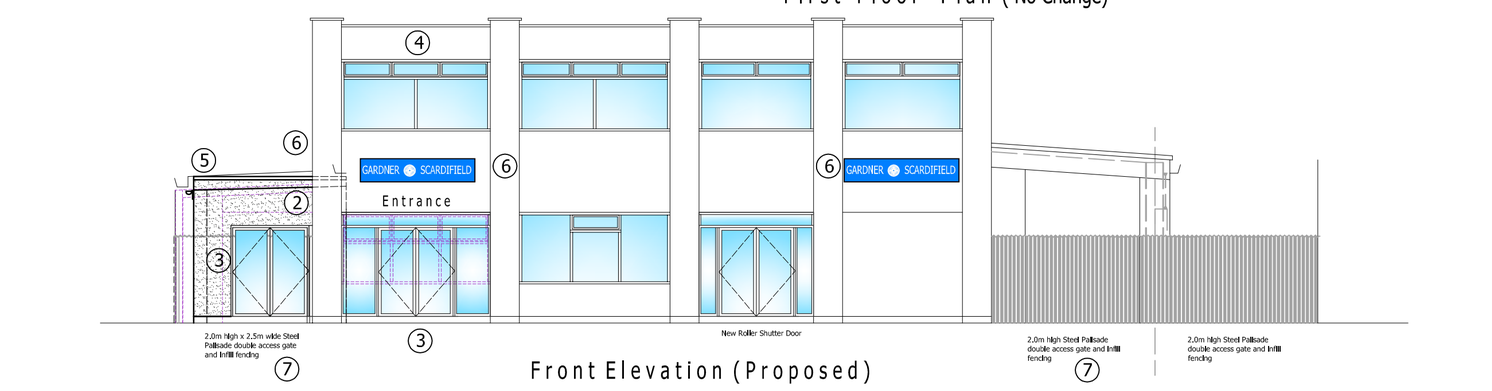

Front Elevation (Proposed)

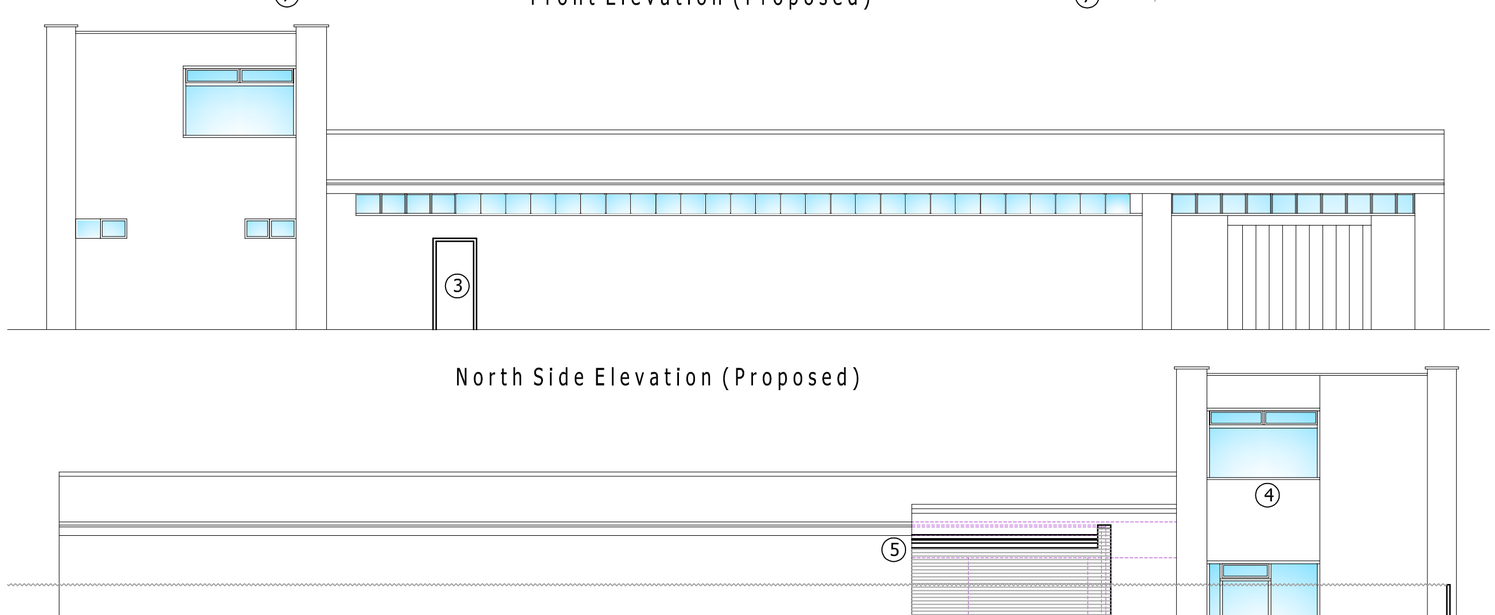

North Side Elevation (Proposed)



South Side Elevation (Proposed)

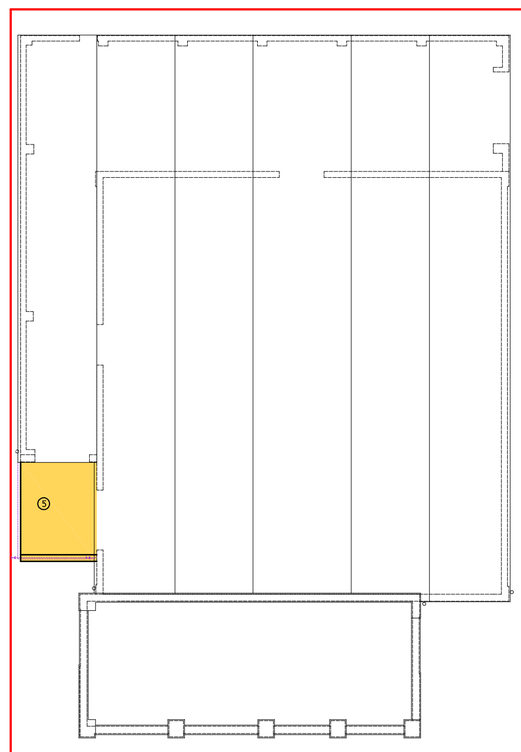

Roof Plan (Proposed)

A1	REV	DATE	DESCRIPTION	BY
	-	3 Jan 17	Initial Issue for comment	
	A	4 Jan 17	Good In room and doors added	
	B	9 Jan 17	Issued in support of Planning Application	
	C	20 Jan 17	Dimensoins added to extension and LED (PIR) Security Lights Added	
	D	24 Jan 17	External Sign size adjustment Front Elevation	

H J CONCEPTS LTD
Suite 100, Fareham Reach
166 Fareham Road, Gosport,
Hampshire. PO13 0FW
Telephone: 01329 288684, Email: office@hjconcepts.co.uk

CLIENT and PROJECT TITLE
Gardner and Scardifield
Unit B Durban Road
Bognor Regis PO22 9QT

DRAWING TITLE
Proposed Details
Plans and Elevations

ENGINEER	CHECKED
PH	
DATE	SCALE
Jan 17	1:100, 500

PROJECT and DRAWING No.
16-1110 — Pr 02

REVISIONS: A B C D

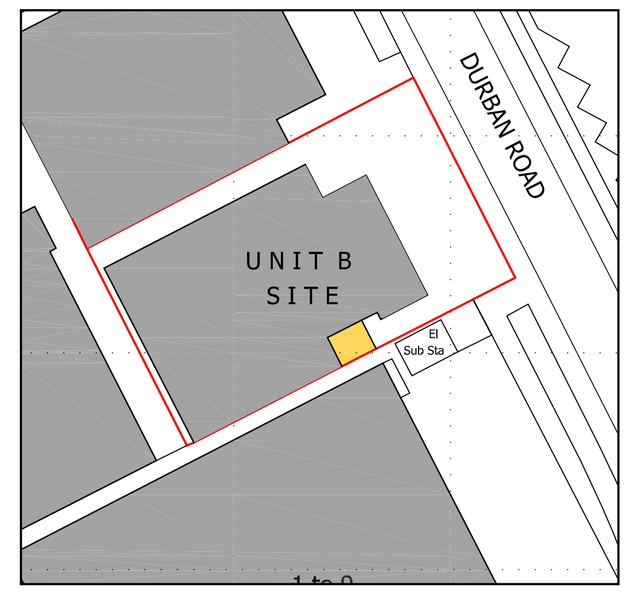

Site Location Plan

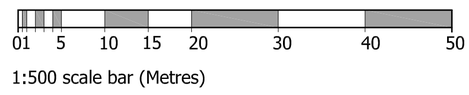

1:500 scale bar (Metres)

LEGEND

1. Face brickwork similar to existing
2. Light coloured painted smooth render
3. White PVCu Double glazed Access doors.
4. White Double glazed PVCu replacement windows
5. High performance gray flat roof
6. Non-Illuminated Company Sign
7. Galvanised Steel Palisade Fence and Access Gates
8. Existing raised concrete surface removed and replaced with new tarmac surface

New Construction

Existing Construction

LED (PIR) Security Lights