


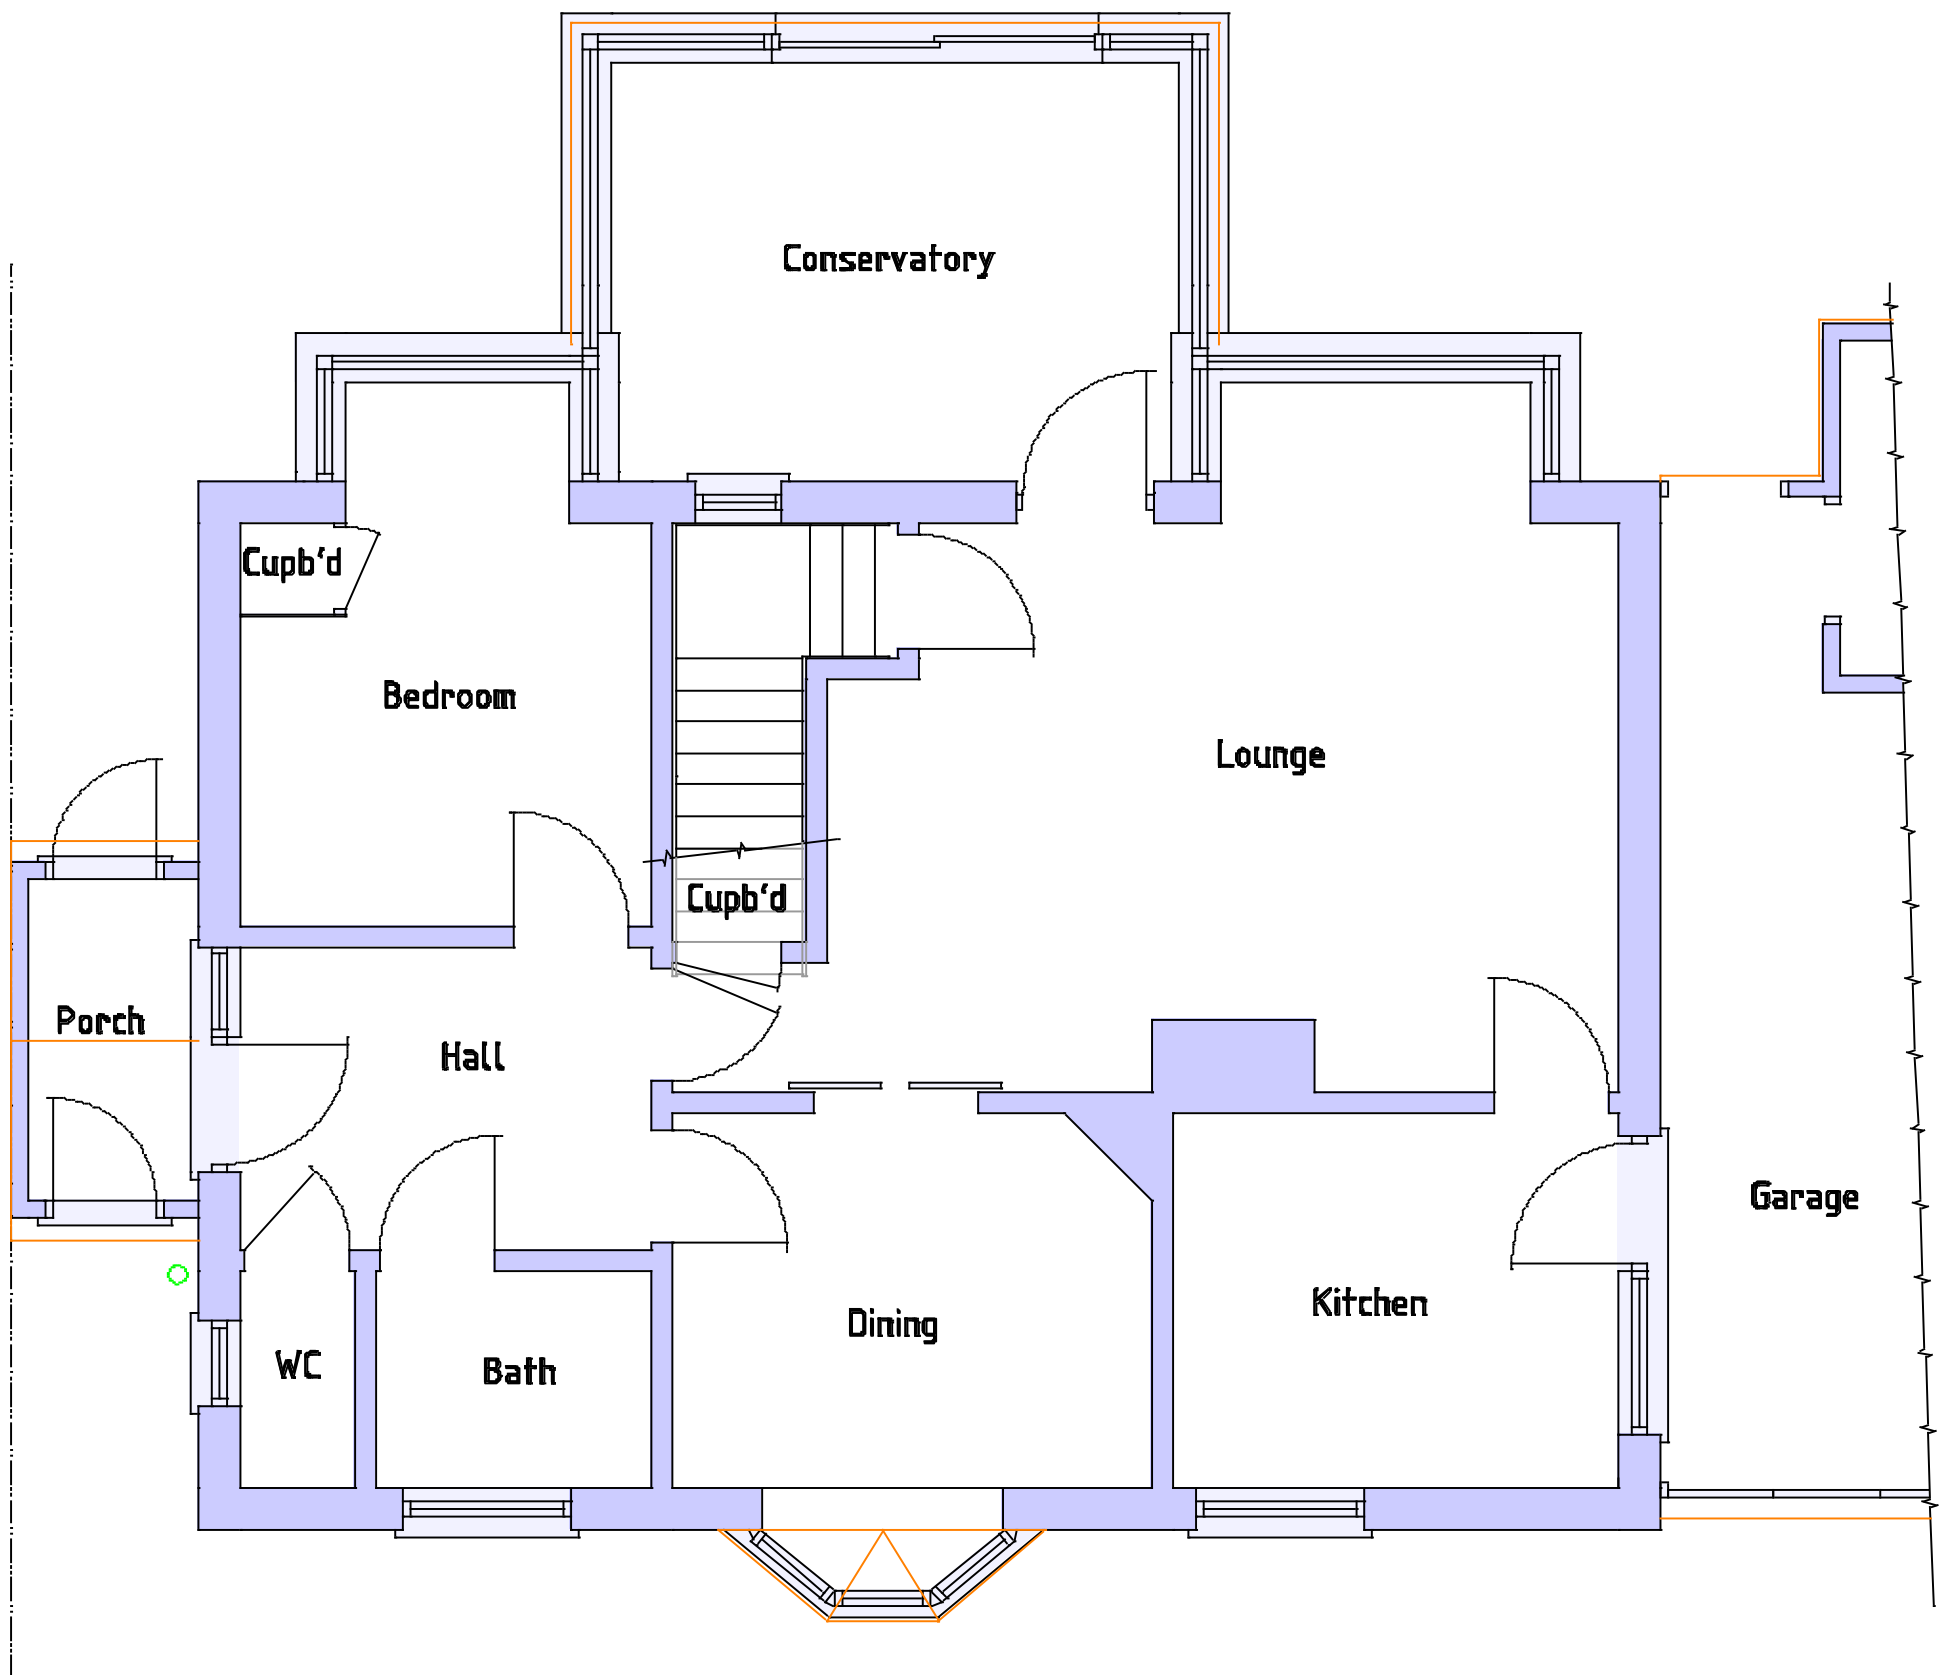

Existing Ground Floor



Scale 1 : 50



PROJECT
Proposed front extension, front
elevational alterations, rear dormer
and internal alterations at Holyrood,
Sylvan Way, Bognor Regis. PO21 2RS

CLIENT Ms M Blondini

Scales
1:50, 1:100
1:500, 1:1250

Date
Dec 2018

Drawn
srb

Revisions

Drawing No 15/18/31

3