



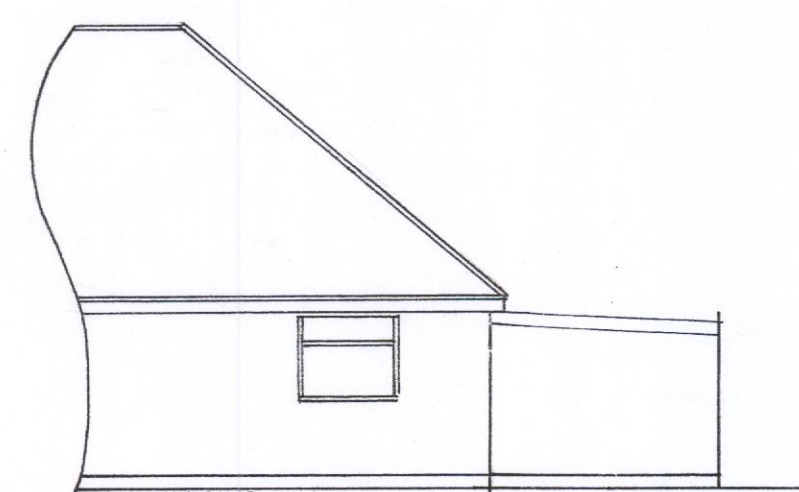

north-east

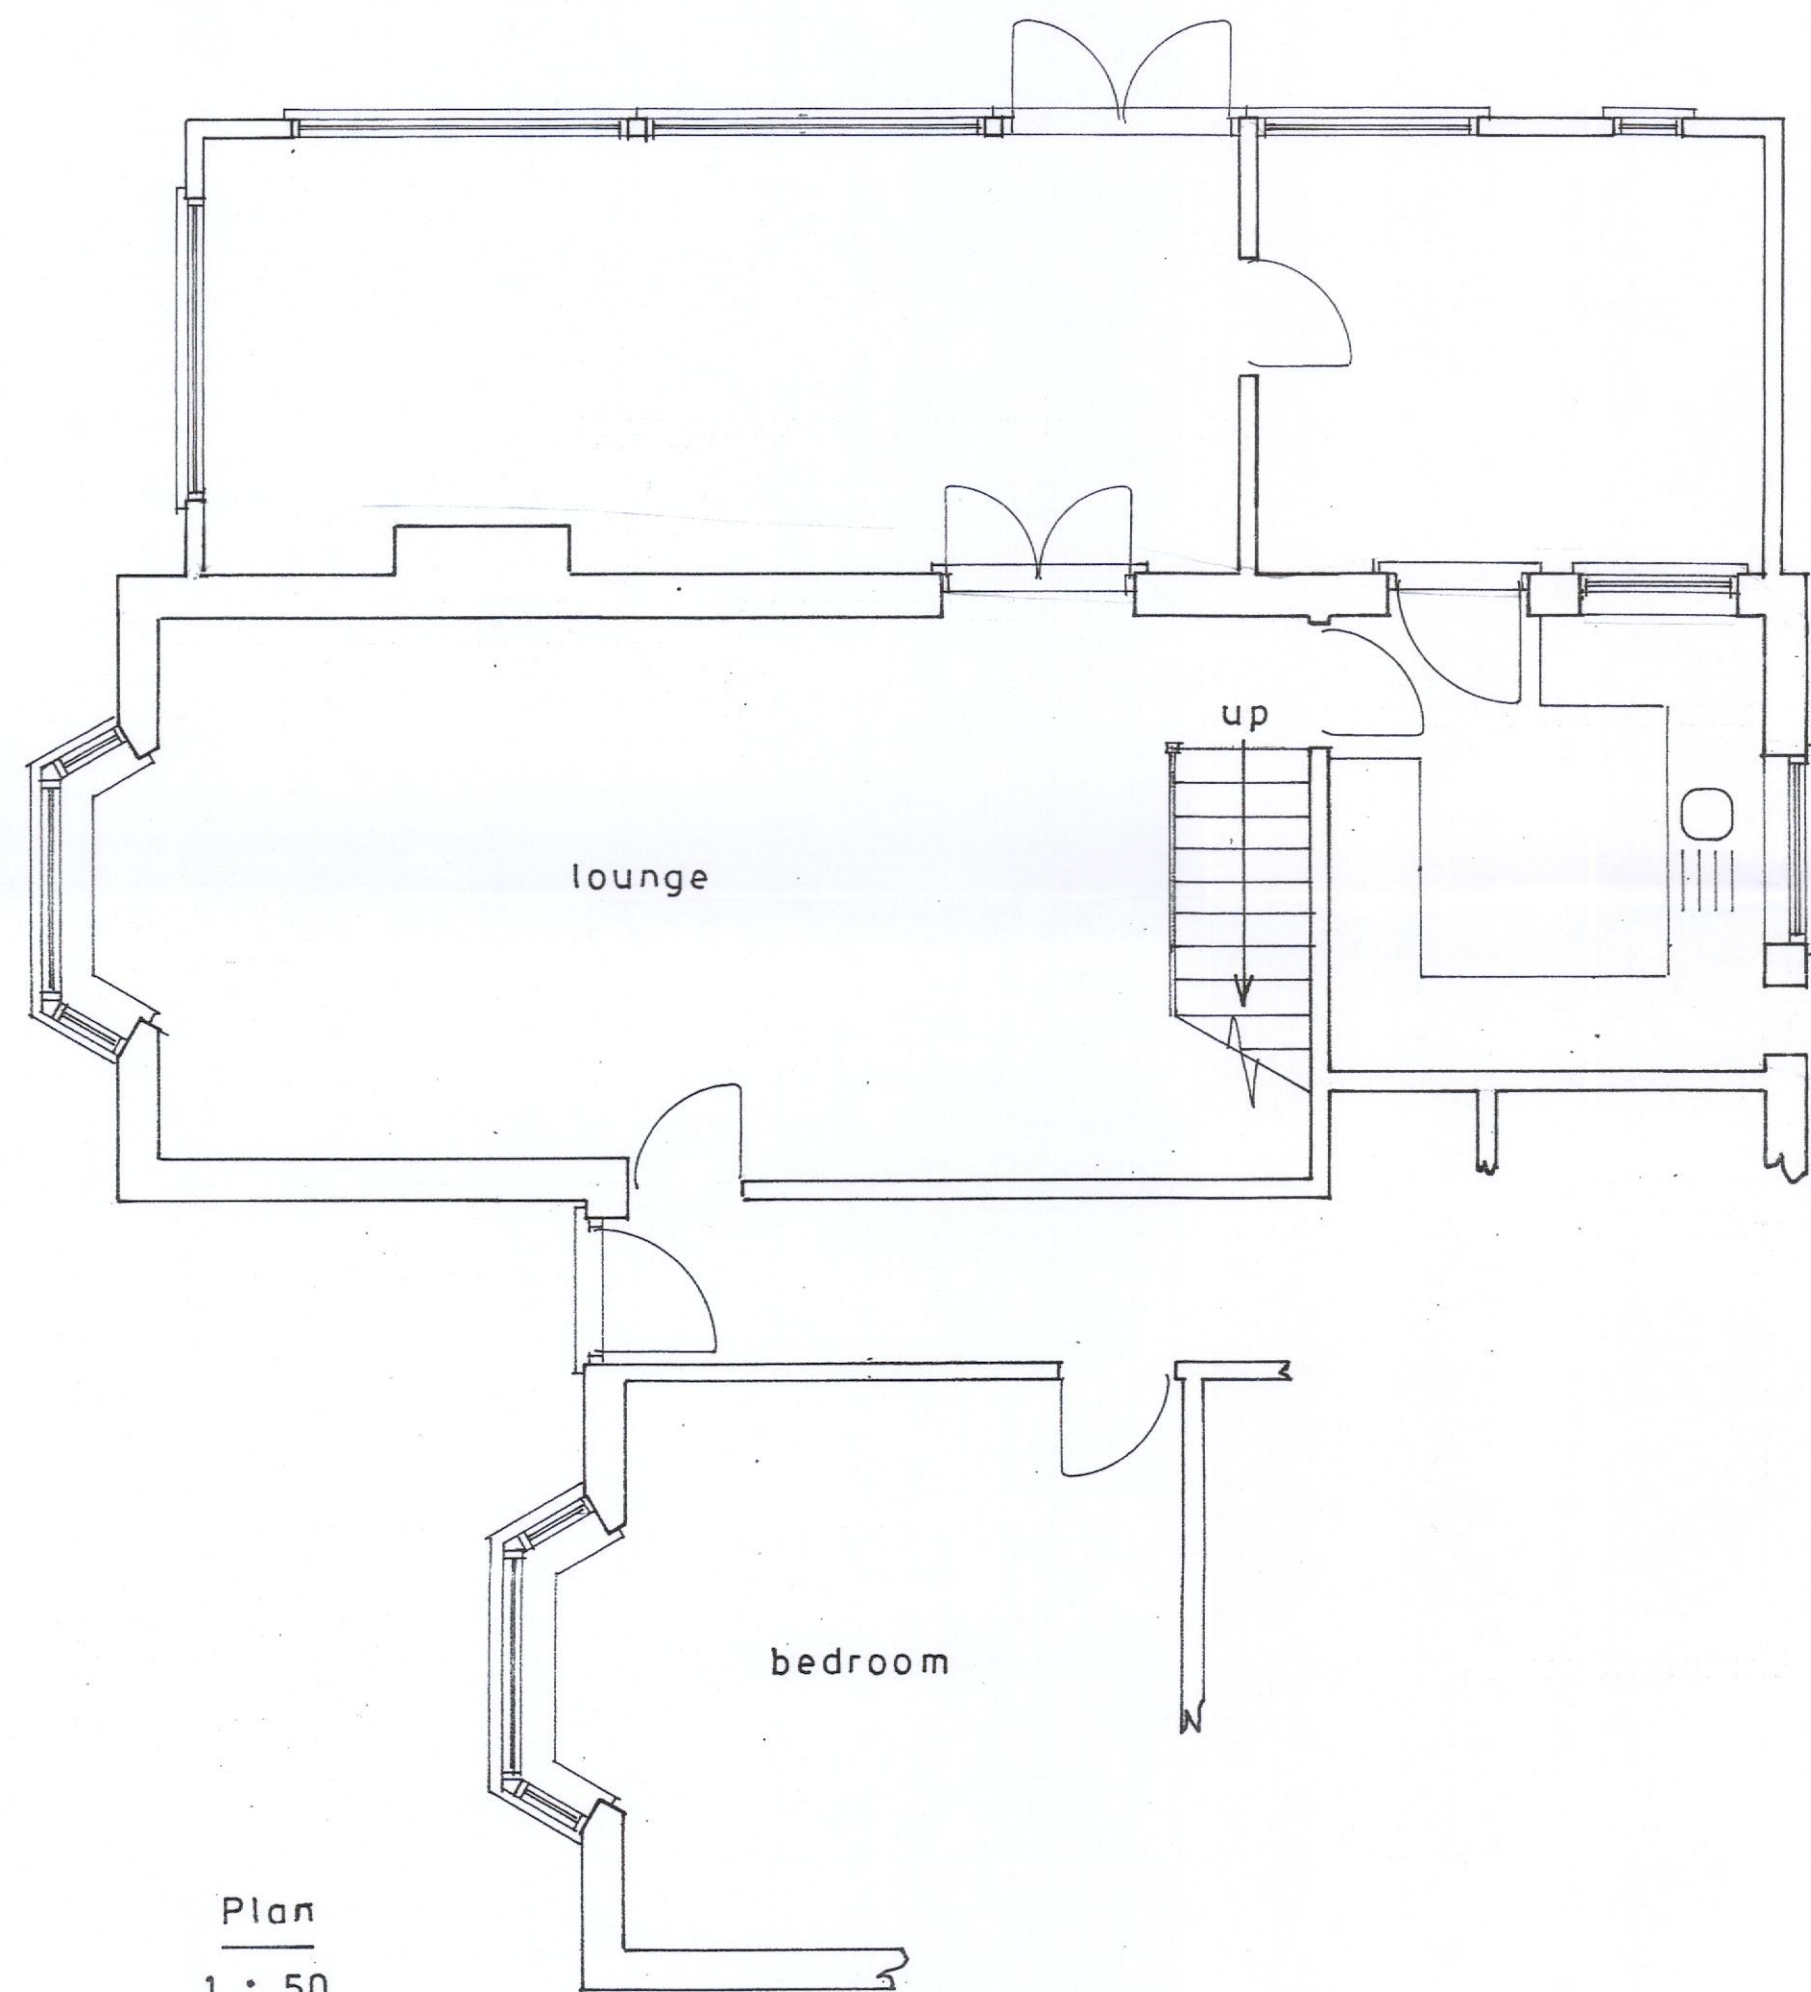


north-west

1 : 100




south-west

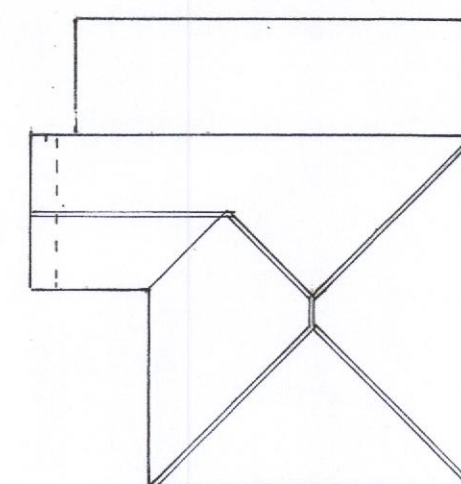

roof plan

1 : 200

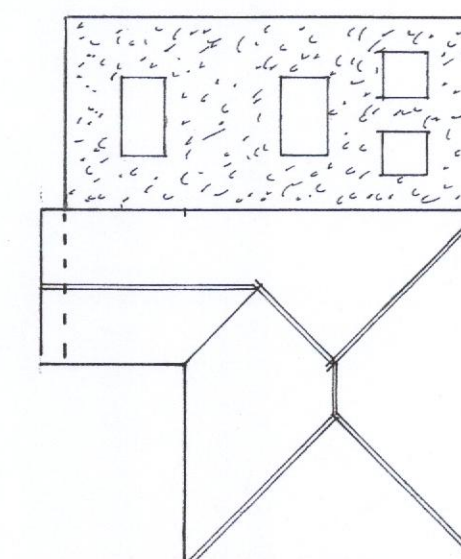

proposed roof plan

sheet 3 of 3

Existing

PROPOSED SINGLE STOREY EXTENSION AT 3, HIGHCROFT AVE., BOGNOR REGIS
FOR MR. & MRS. L. PARTRIDGE.

Bryan Butcher
Rainbow Cottage
Nyetimber Lane
Bognor Regis PO21 3JX
01243 266871
07973 233442
bryan.butcher@btinternet.com
www.bryanbutcher.com