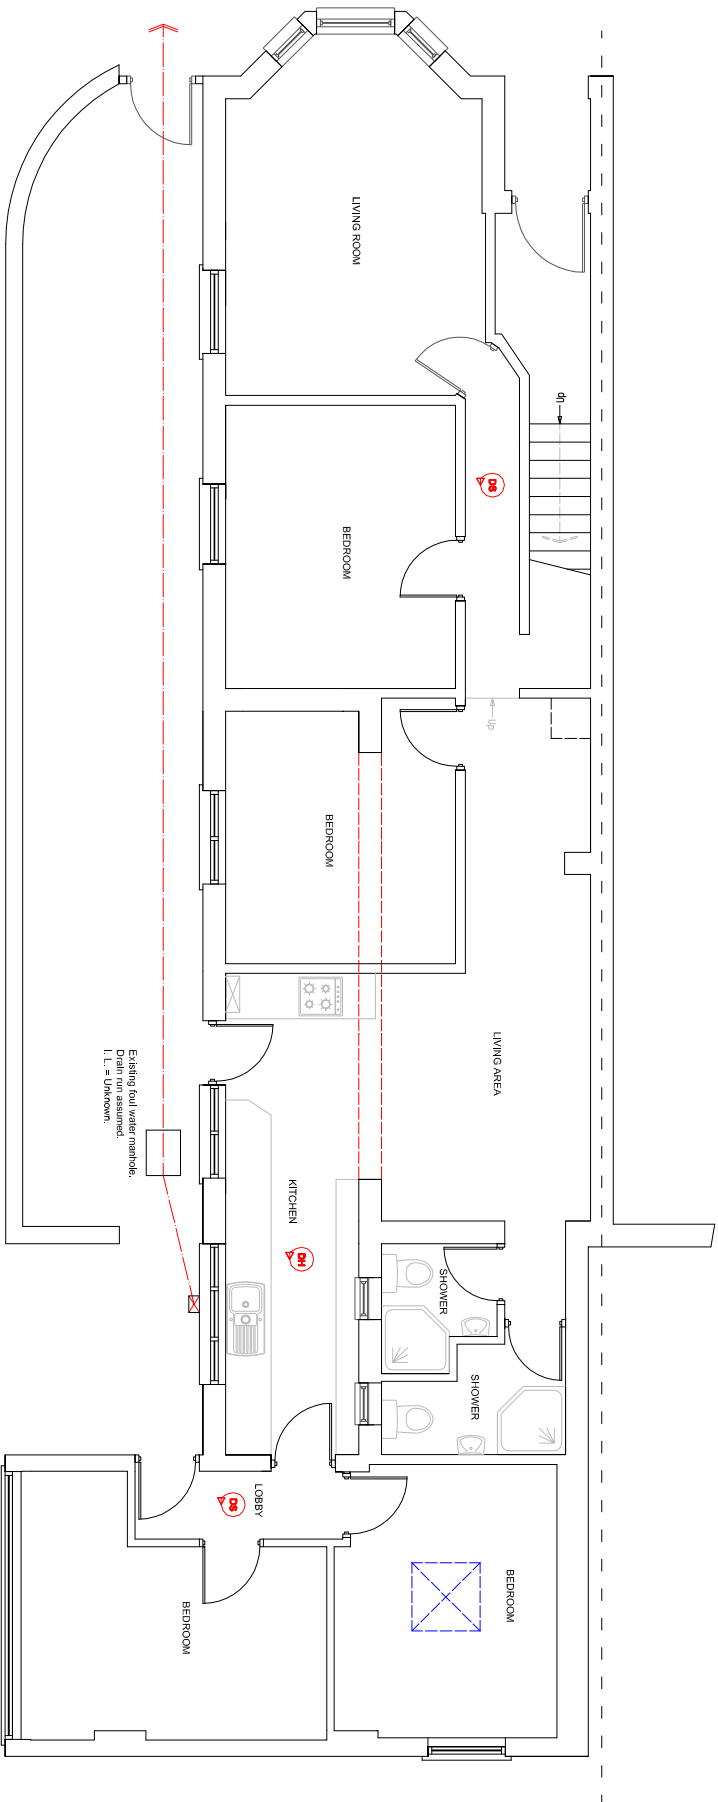


EXISTING GROUND FLOOR PLAN

SUSSEX BUILDING CONSULTANCY LIMITED	
2A HIGHFIELD ROAD, BOGNOR REGIS, WEST SUSSEX.	
SCALE - 1/100 REV - DATE - 09/04/2018	
 LABC partner	3 NORTHGATE ROAD BOGNOR REGIS PO11 5LZ TEL - (01243) 885799