



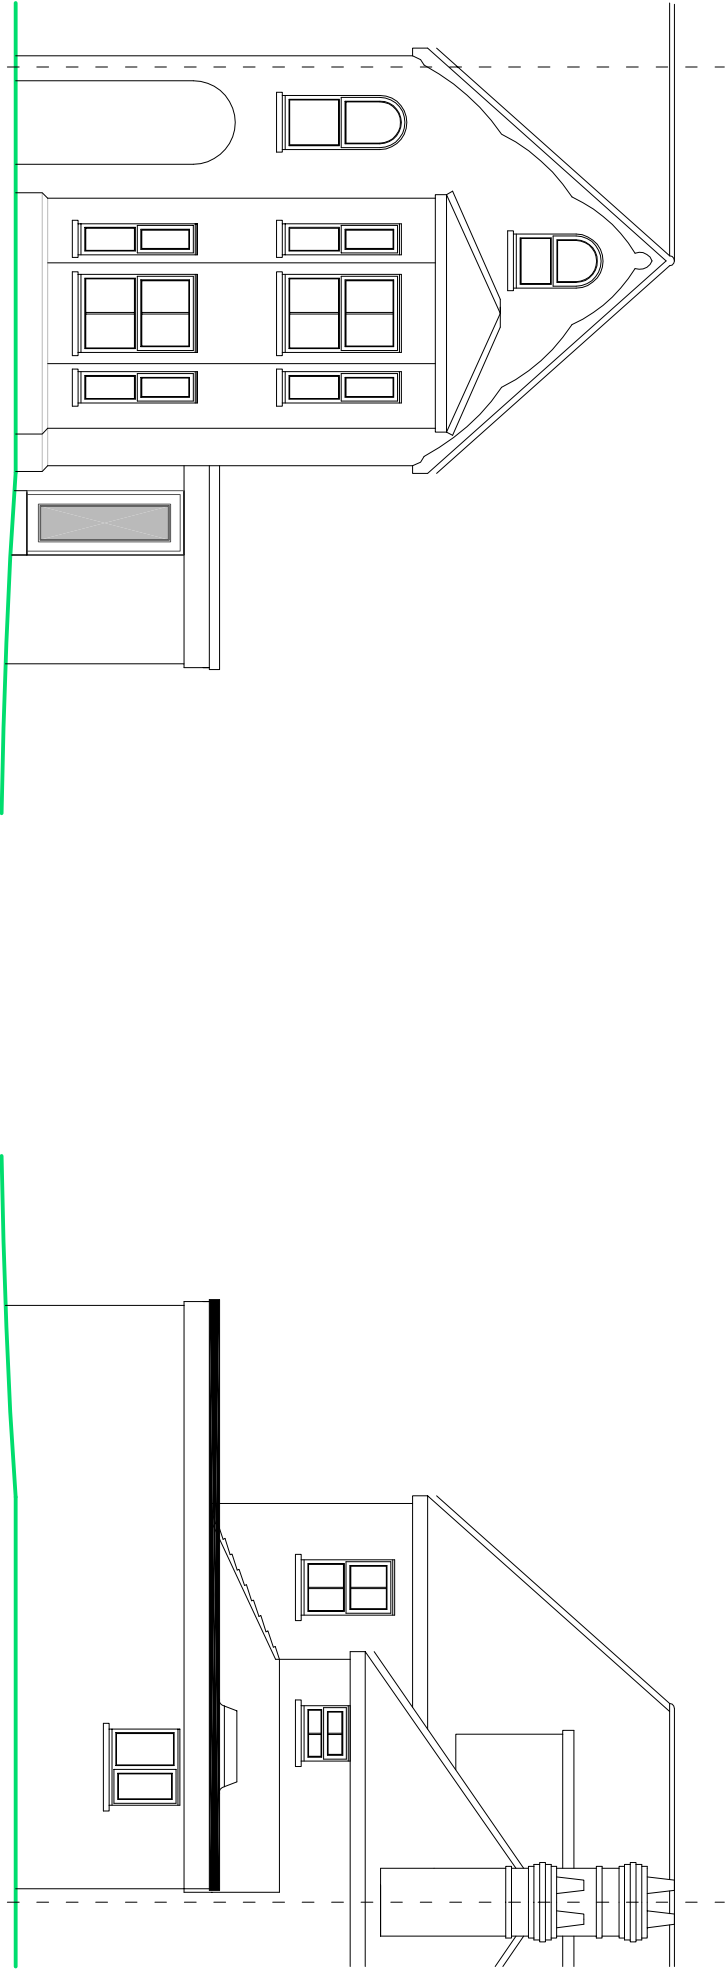

FRONT ELEVATION

REAR ELEVATION

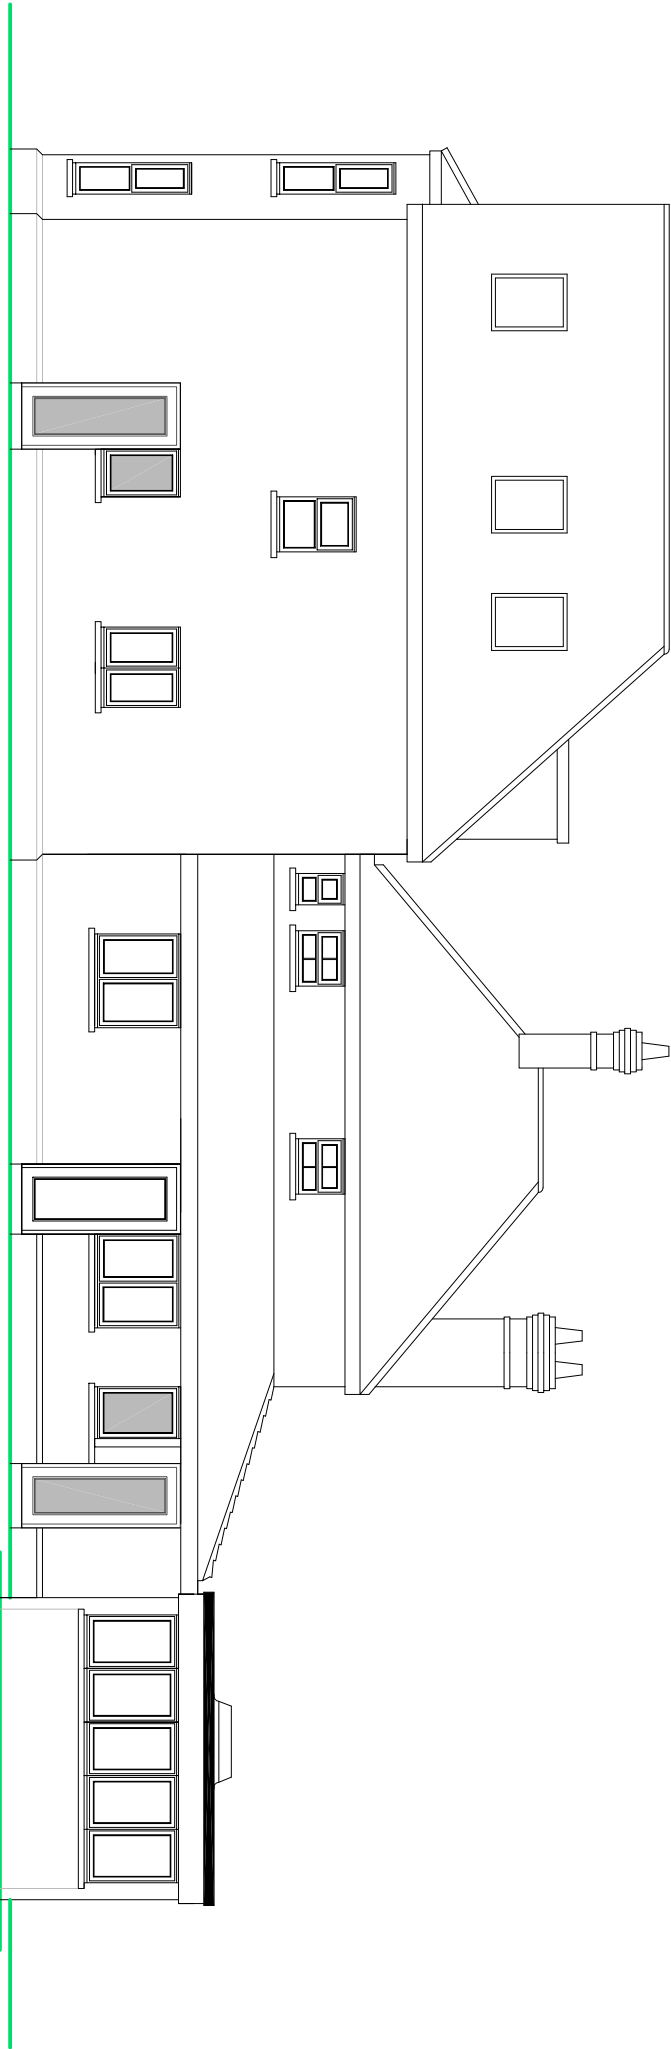

NOTES

- ROOF - Mixture of concrete pan tiles and manmade slates to pitched roof.
- WALLS - Face brick with contrasting quoin and soldier course detail and painted render to external walls.
- WINDOWS/DOORS - White framed PVC double glazed units to match existing.

PROPOSED ELEVATIONS



SUSSEX BUILDING CONSULTANCY LIMITED

2A HIGHFIELD ROAD,
BOGNOR REGIS.

SCALE - 1/100 REV - DATE - 16/04/2012



LABC
partner

3 NORTHCOTE ROAD
PO21 9LZ
TEL - (01243) 881379